




Superseded

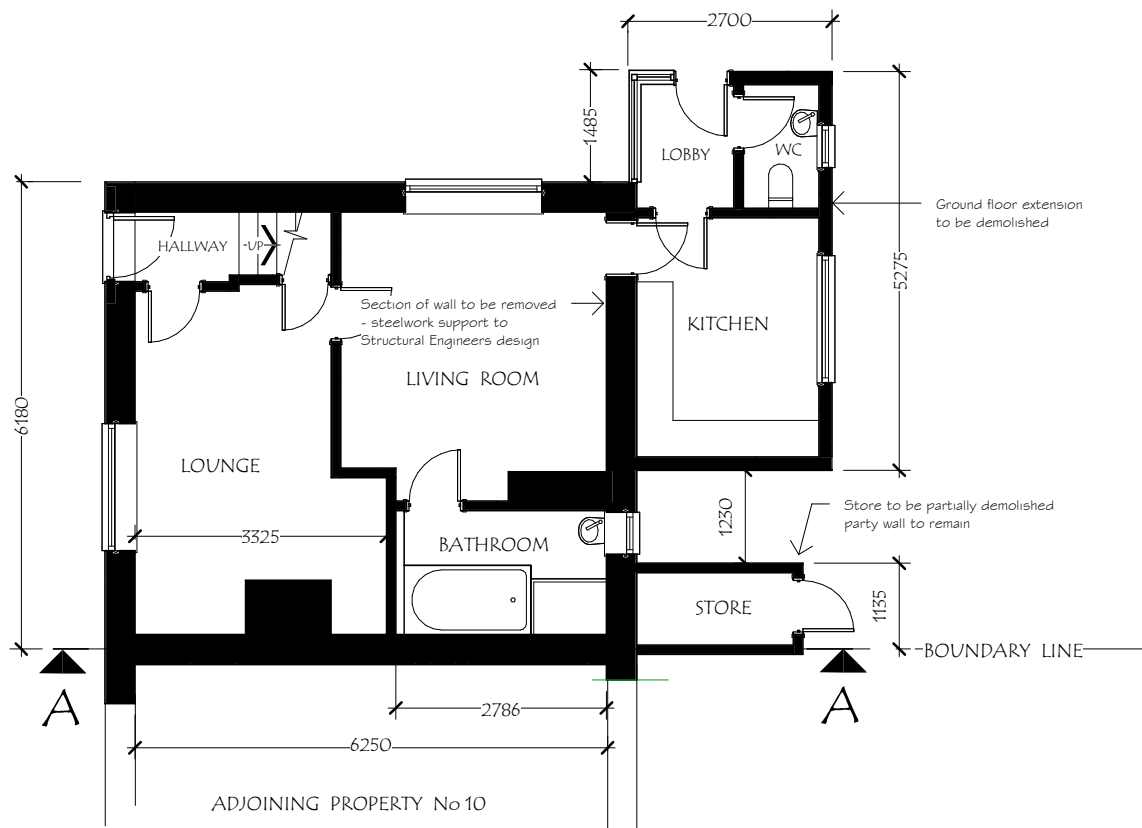


EXISTING GROUND FLOOR PLAN

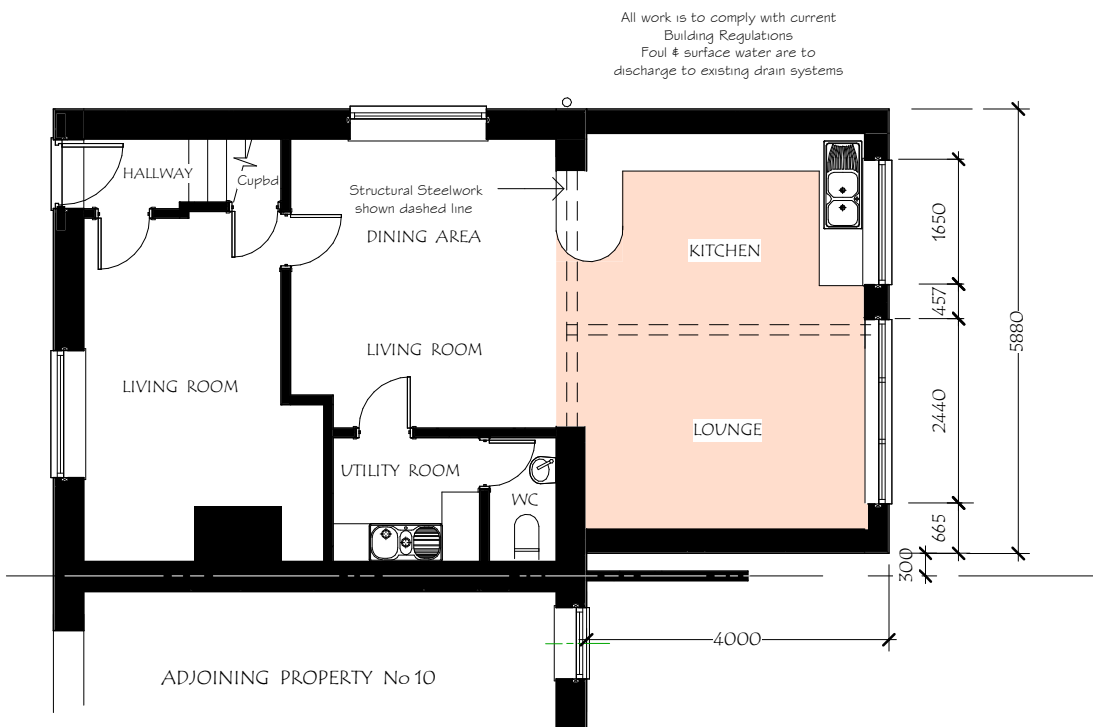

PROPOSED GROUND FLOOR PLAN

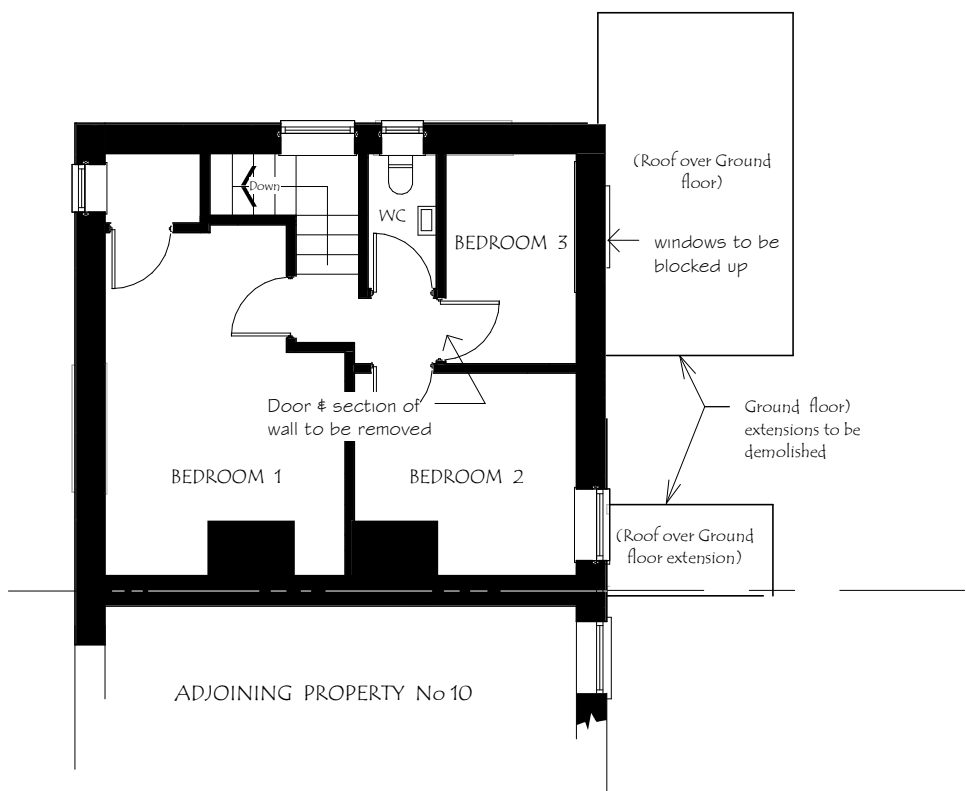

EXISTING FIRST FLOOR PLAN

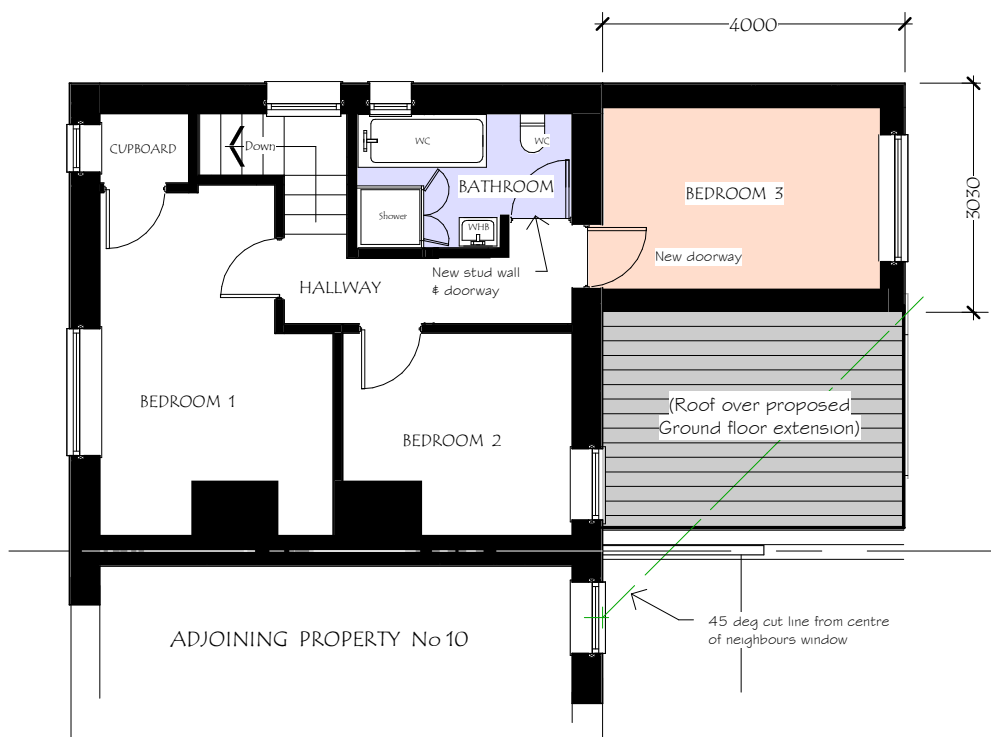

PROPOSED FIRST FLOOR PLAN

PROPOSED SINGLE & TWO STOREY REAR EXTENSIONS at
9 DAN Y COED, CWMAVON, PORT TALBOT. SA12 9NH

SHEET	DRAWN: DG	DRAWING No	REV
	DATE: 17 03 26	26/DYC/4	
	SCALE 1:50		

EXISTING & PROPOSED FLOOR PLANS