


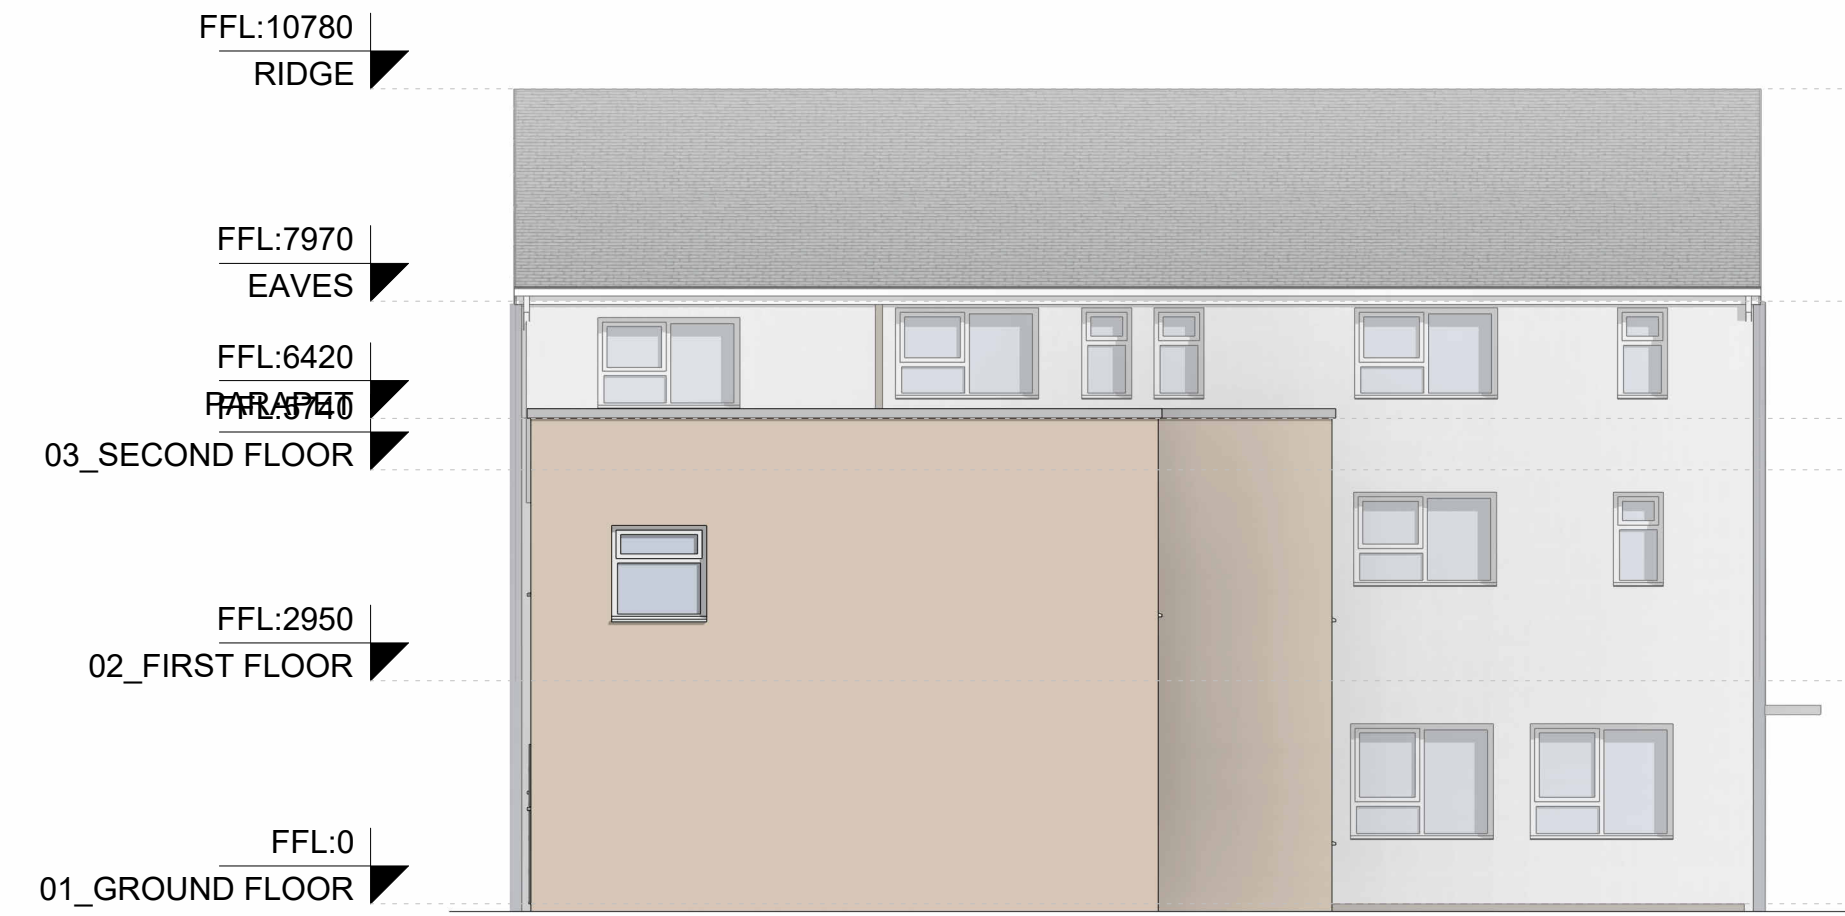

View No. 04
Proposed Western
1 : 100



View No. 02
Proposed Eastern
1 : 100



View No. 03
Proposed rear
1 : 100



View No. 01
Proposed Front Elevation
1 : 50

A1

All dimensions are in millimeters unless otherwise stated. Do not scale from this drawing. Check dimensions on site, report any discrepancies immediately.
Drawings are copyright of Pensaerth Williams Architecture Ltd. and must not be altered, reproduced, or passed on to any third party without prior consent.

Hamilton Bowen Investments

Former Police Stration,
Skewen, Neath, SA10 6HH.

Williams
Architecture / Pensaerth
Pensaerth Williams Architecture Ltd.
Suite 11 Avon House, Dafen Tradepark,
Llanelli.
www.williamsarch.co.uk
01554 253 177 www.williamsarch.co.uk

Proposed elevations

Ref	PWA-657	Drawn:	L JW
Date:	05/28/25	Checked:	Checker
Status:	Stage	Plan	A107
Revision		Scale	As indicated