



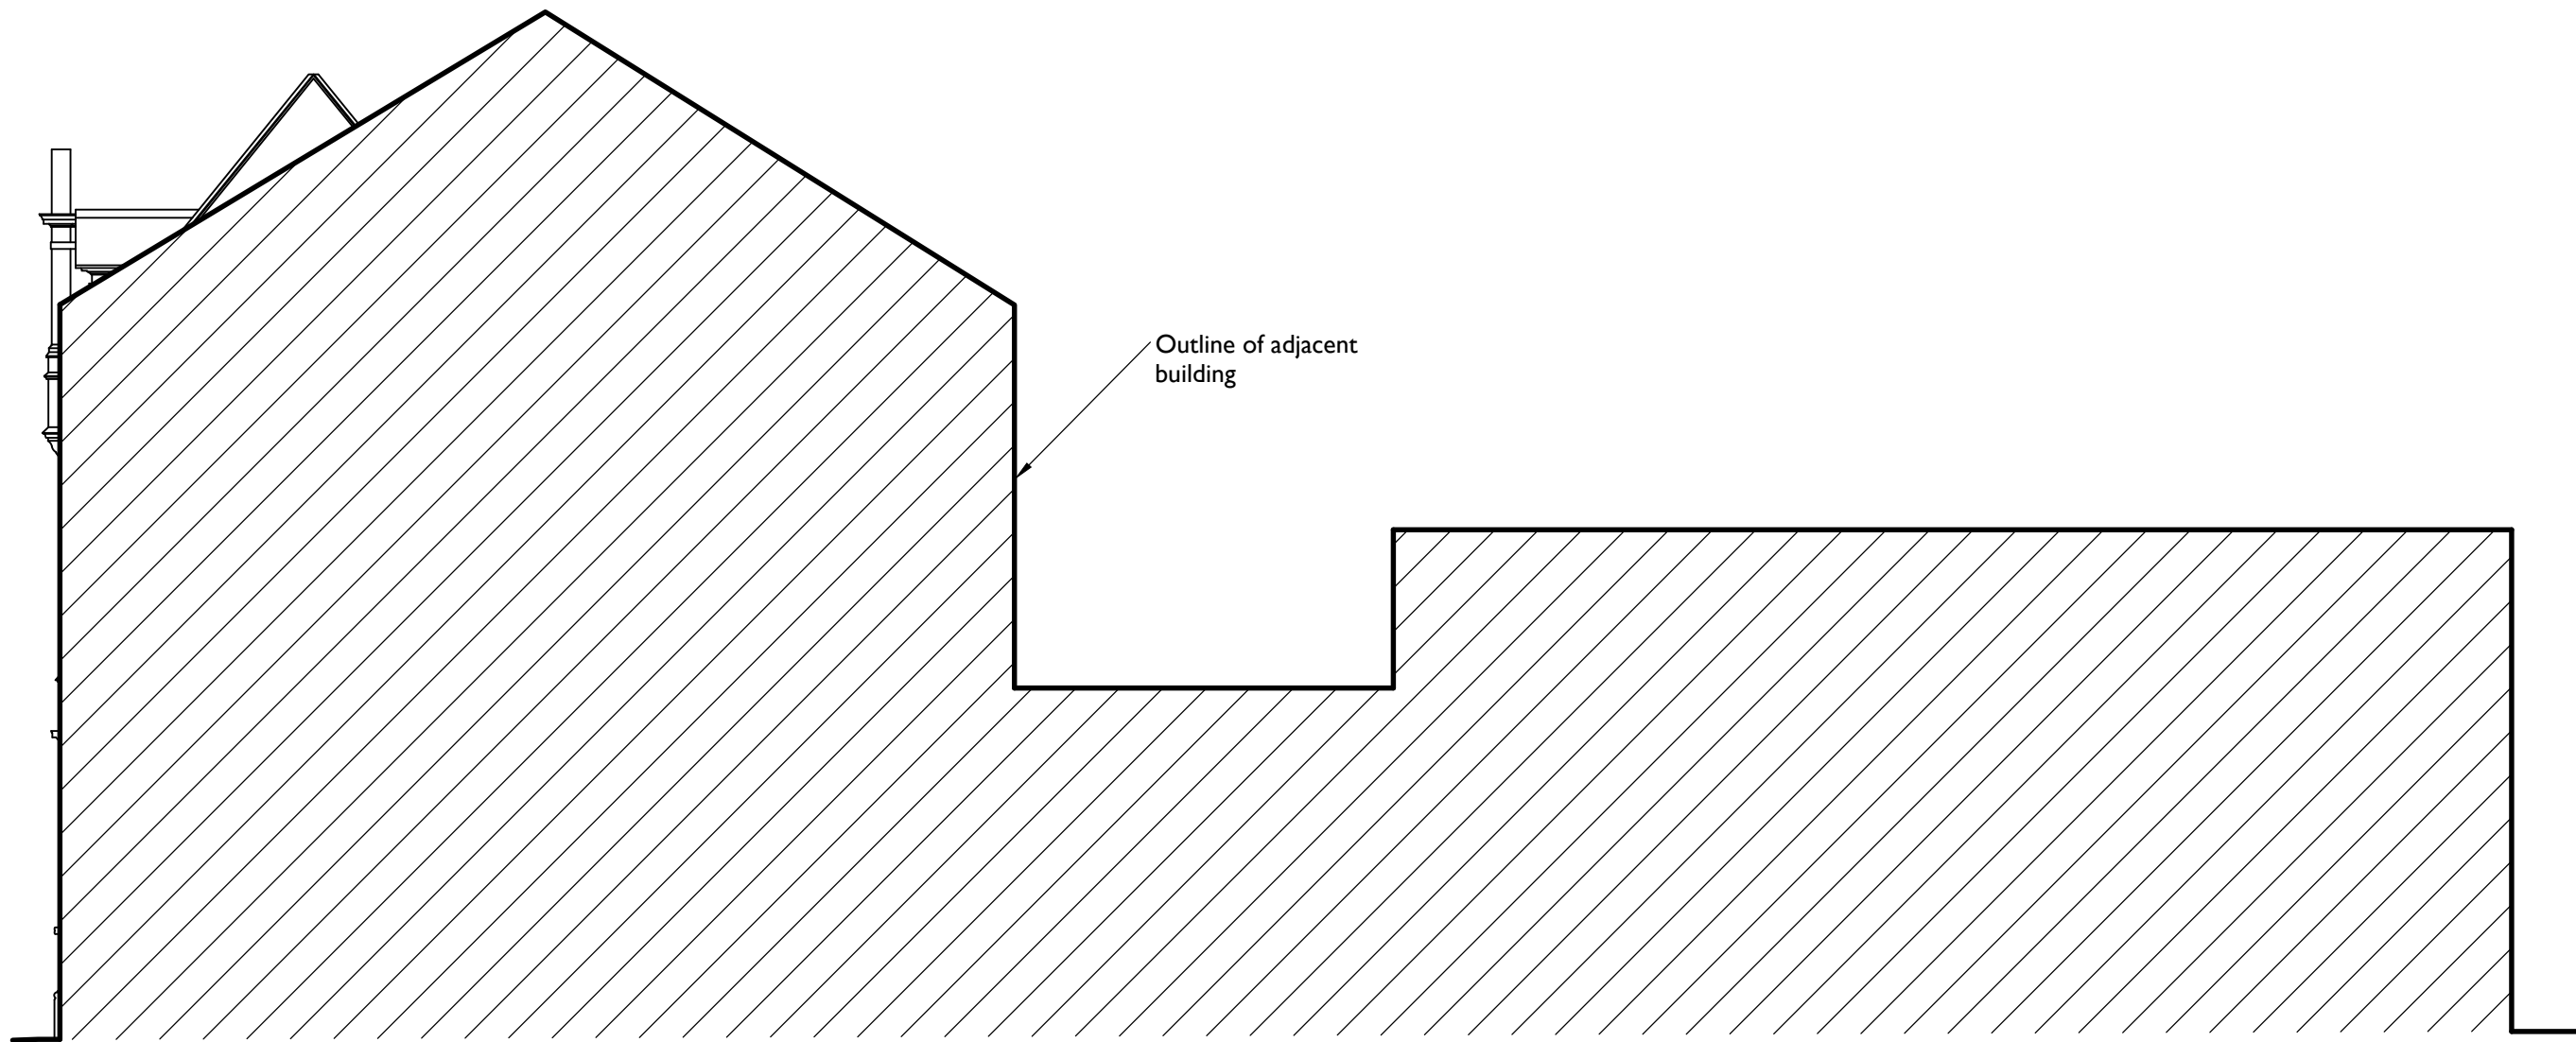


EXISTING SIDE ELEVATION

Scale 1:100

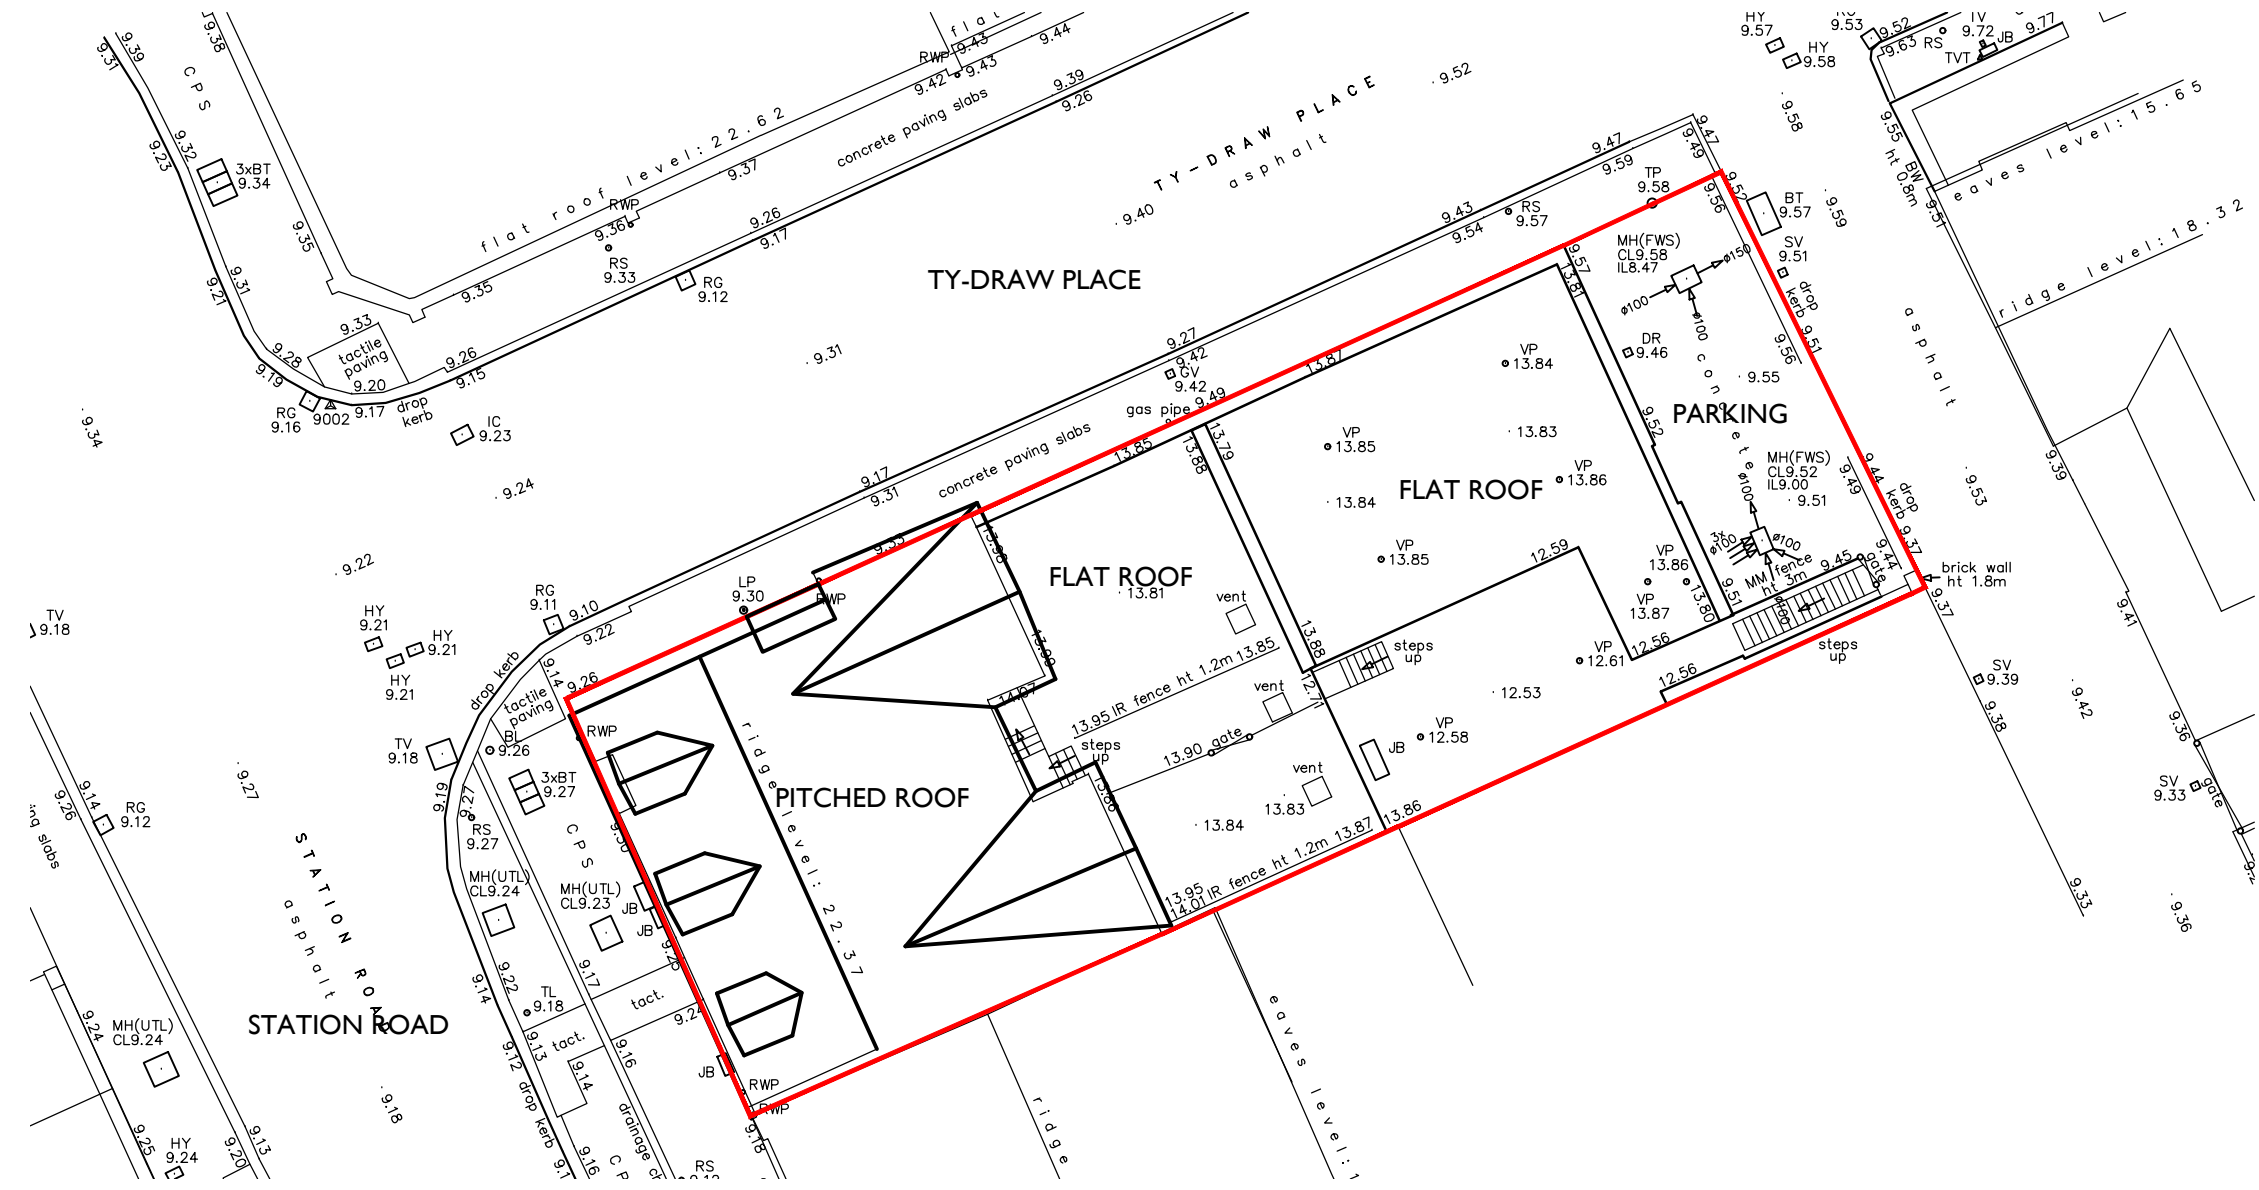


EXISTING SITE LAYOUT / ROOF PLAN

Scale 1:100

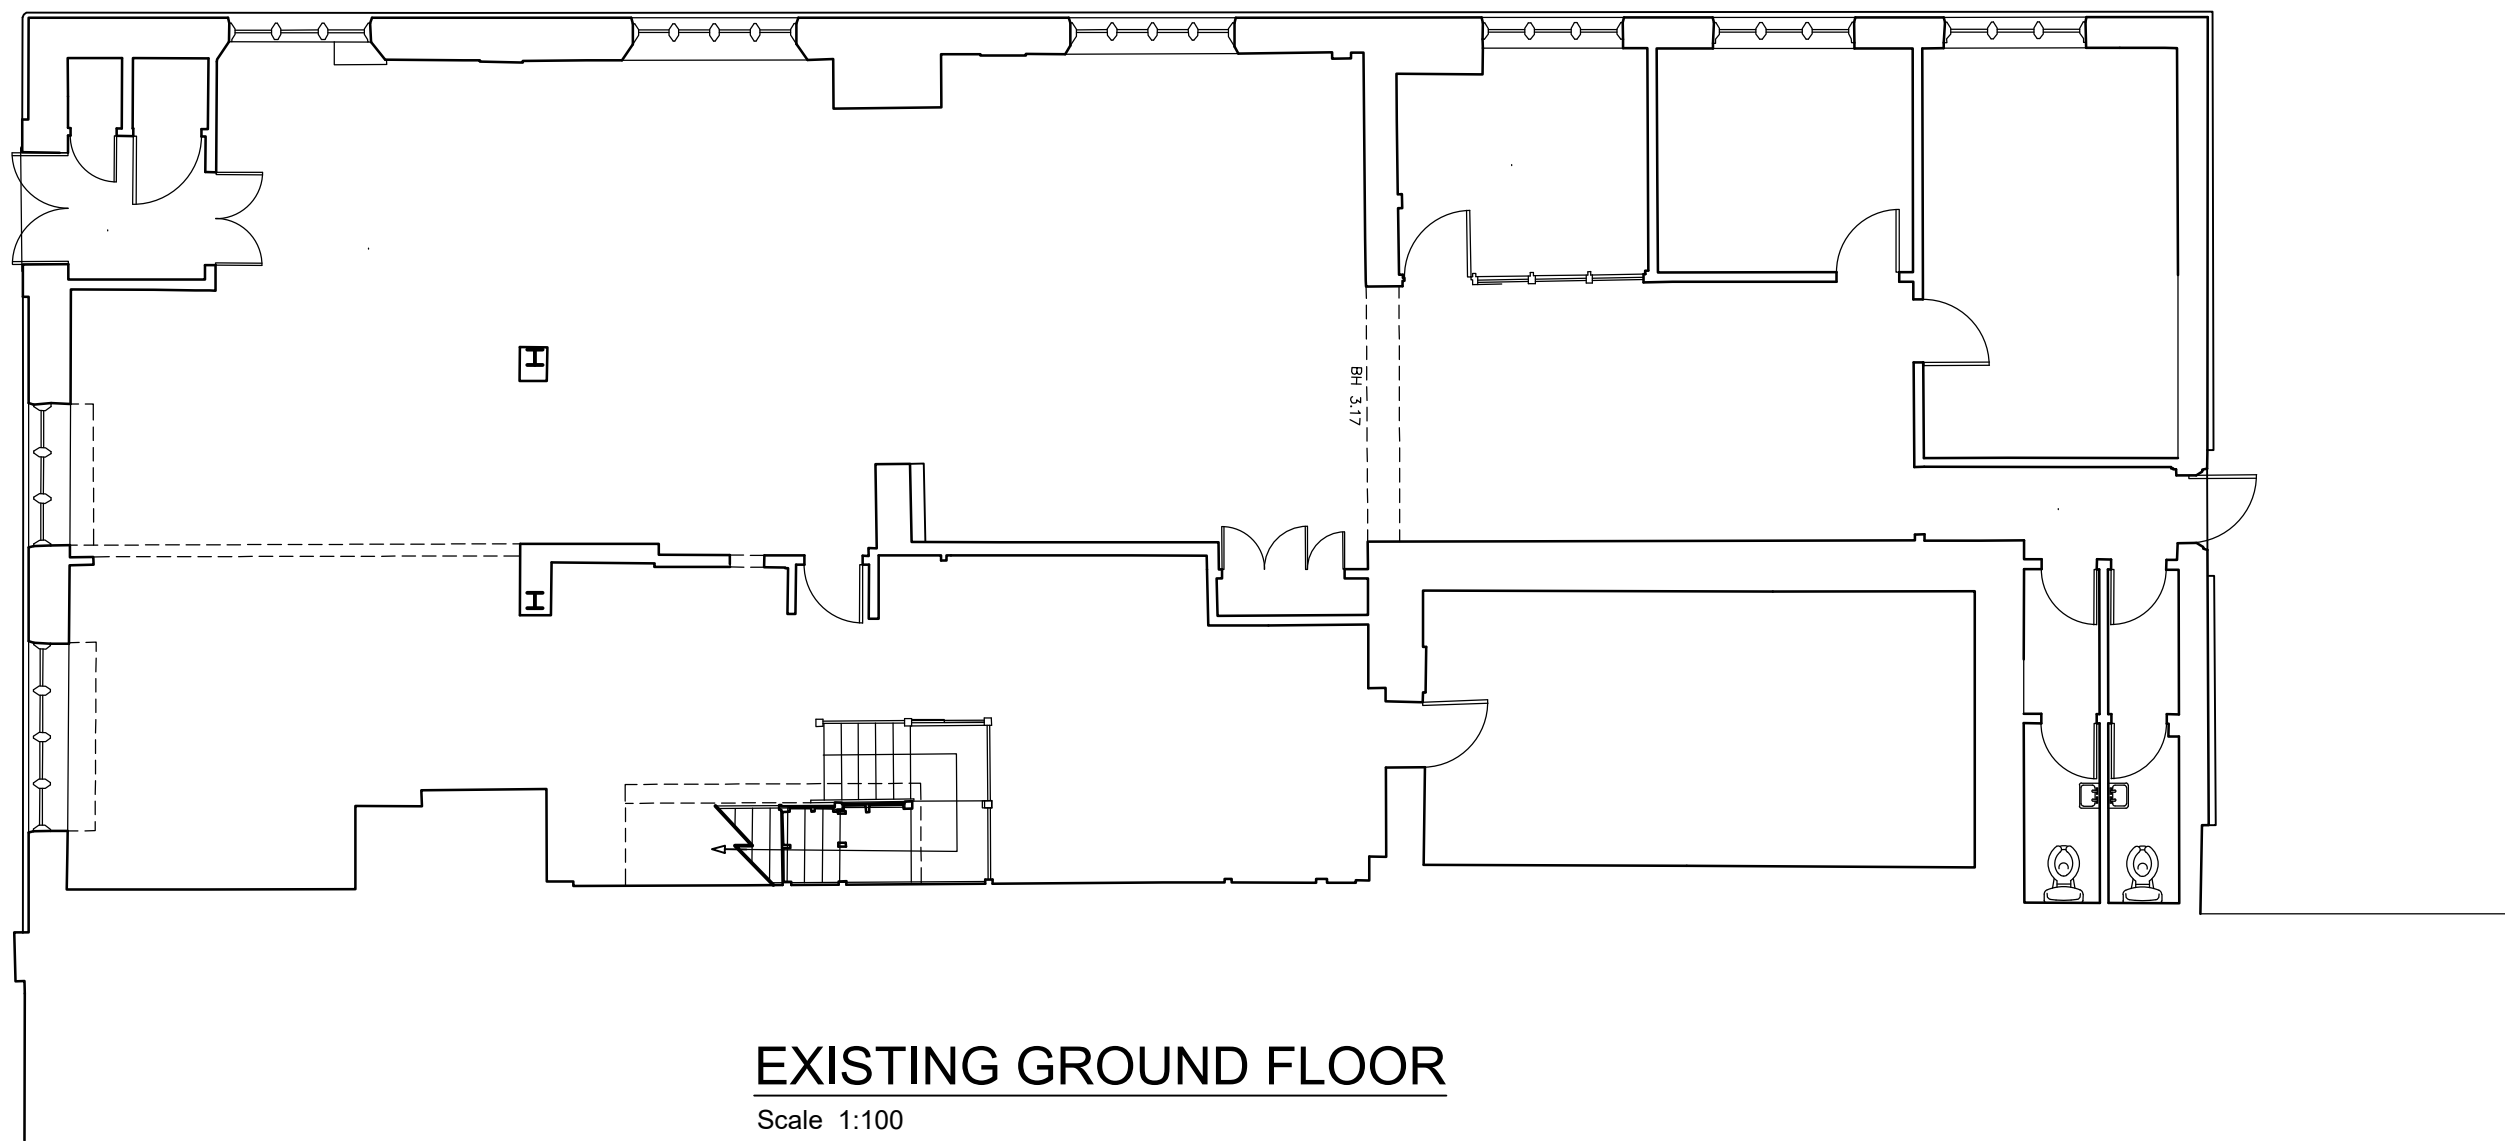


EXISTING GROUND FLOOR

Scale 1:100

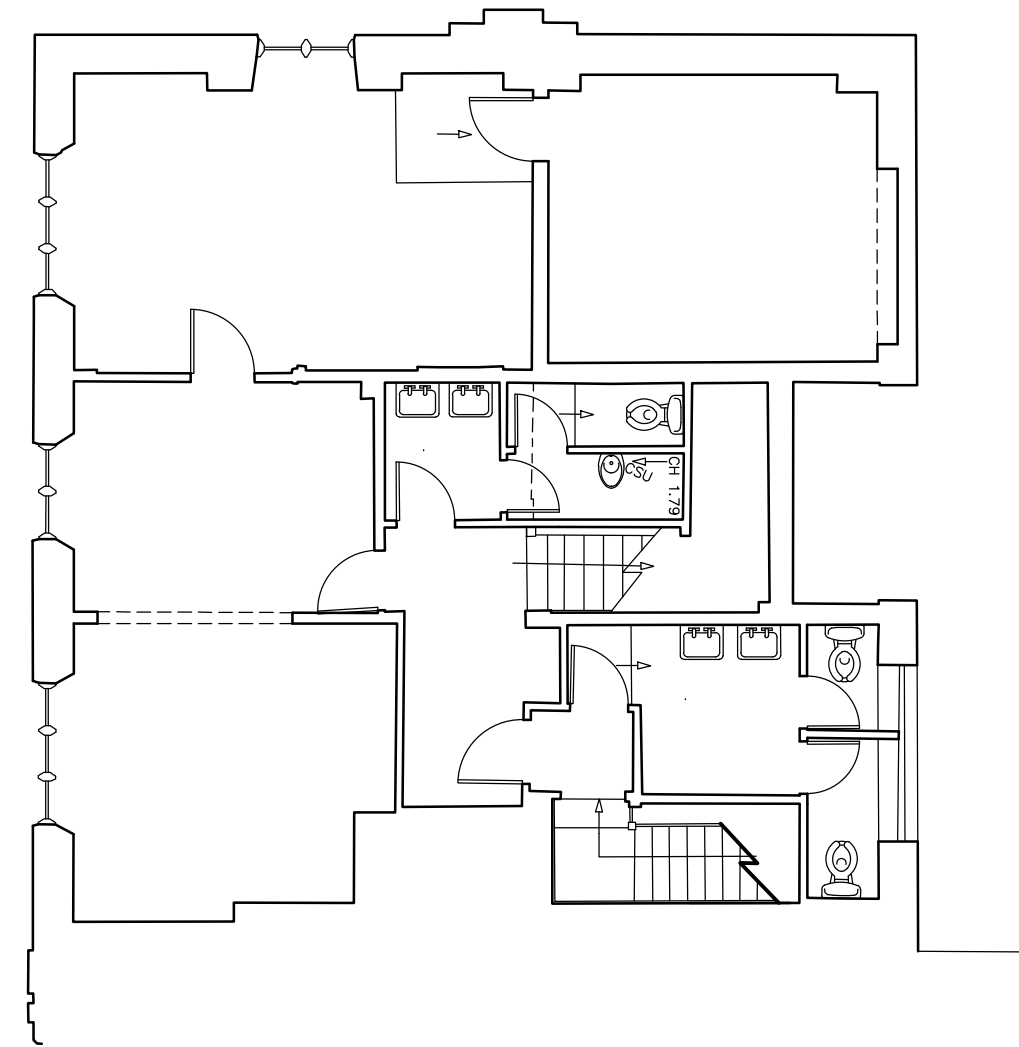

EXISTING FIRST FLOOR

Scale 1:100

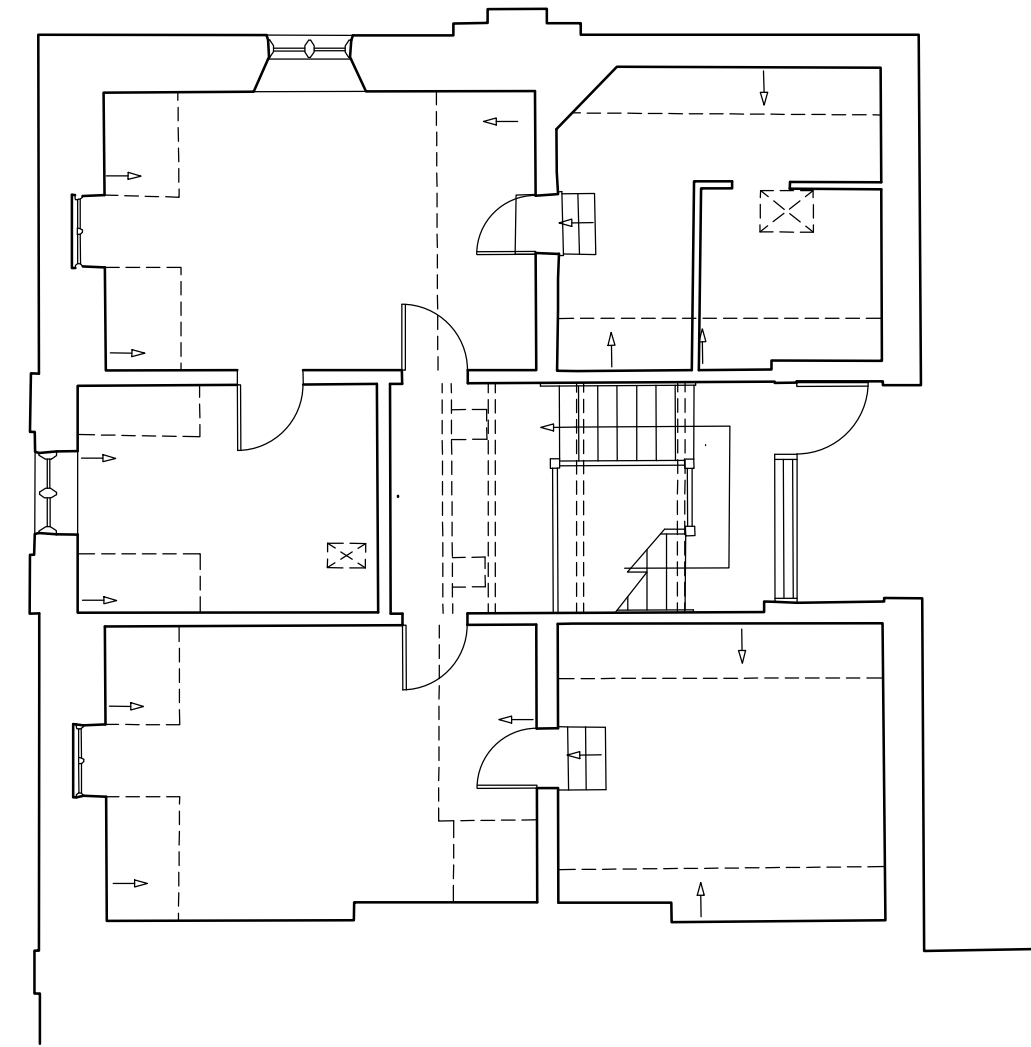


EXISTING SECOND FLOOR

Scale 1:100




EXISTING FRONT ELEVATION

Scale 1:100

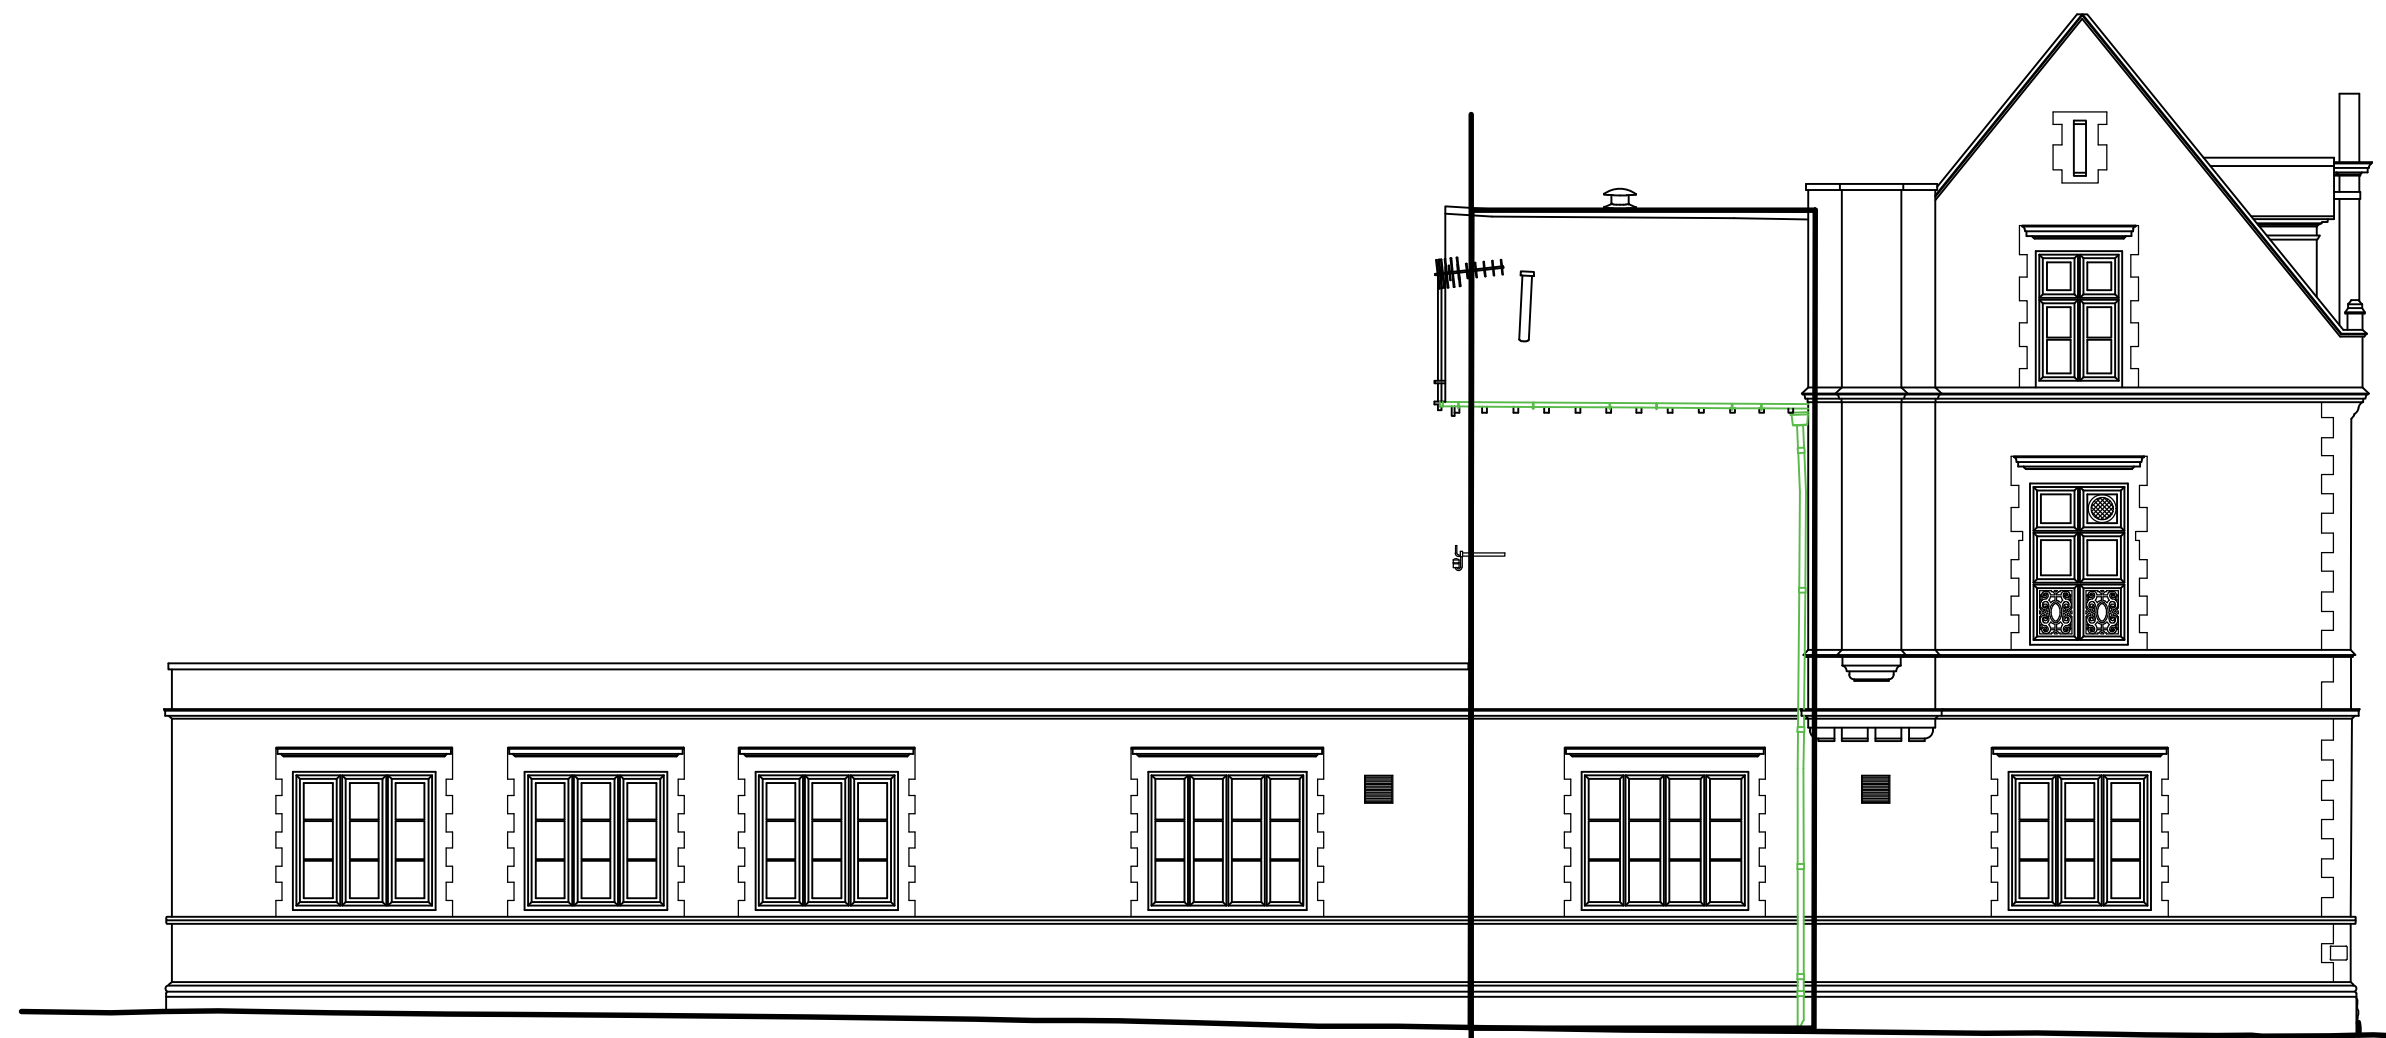

EXISTING SIDE ELEVATION

Scale 1:100

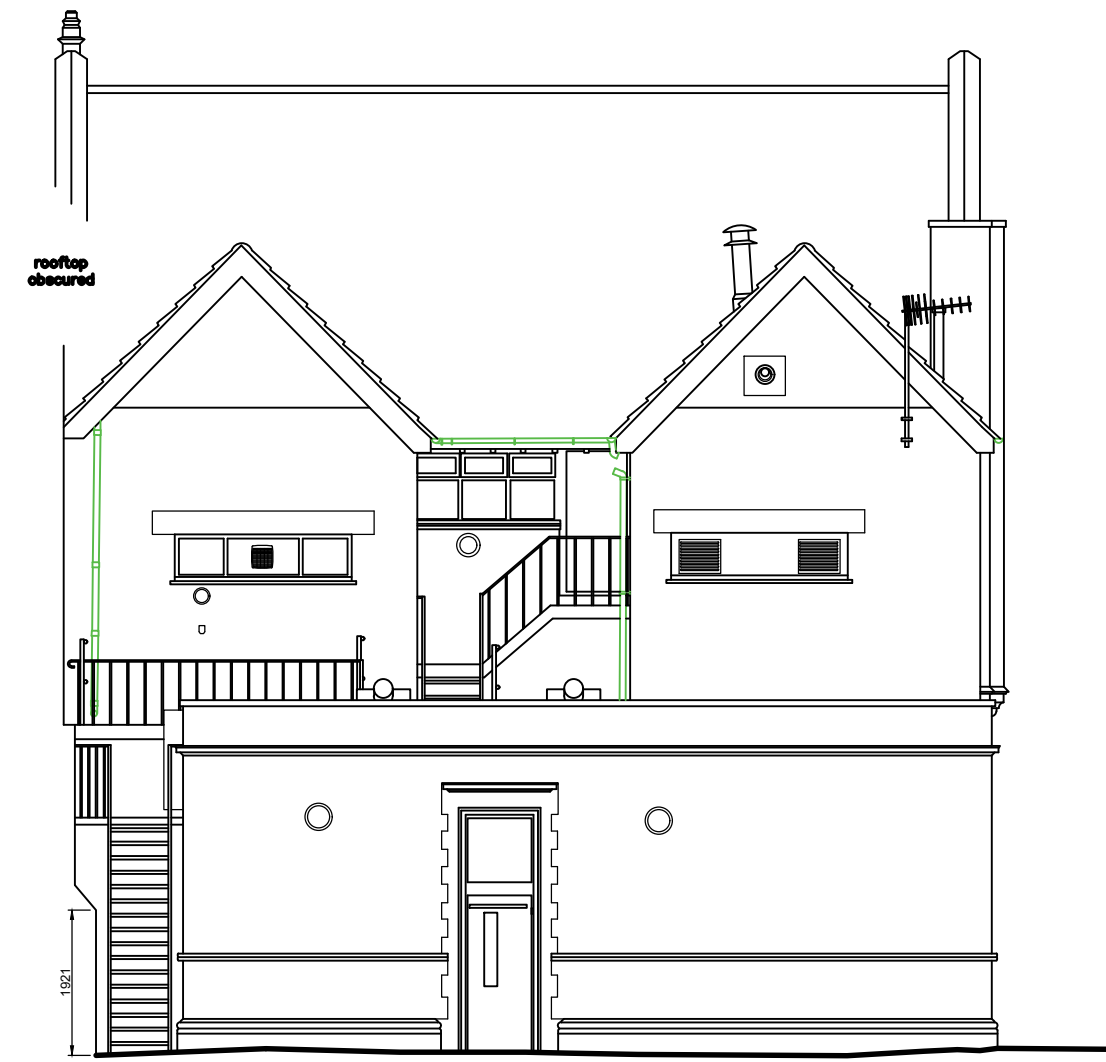

EXISTING REAR ELEVATION

Scale 1:100

NOTES

- 1) All dimensions in millimeters Unless otherwise noted.
- 2) Drawings intended for purposes as described.
- 3) Any discrepancies to be brought to the attention of Life Property Group immediately.
- 4) Do not scale off this drawing for construction purposes

© This Drawing is copyright
It must not be reproduced or disclosed to third parties without the permission of LPG.

REVISION	DESCRIPTION
A	Generally amended
B	Side Elevation shown

DATE
06.25
02.18

PROJECT

PROPOSED DEVELOPMENT
FORMER BANK, STATION ROAD
PORT TALBOT

DRAWING TITLE

EXISTING LAYOUTS

DETAILS

Scales	As shown @ A1	Date	JUN 25
Drawn	RP	Checked	-
Job No.	2404	Drawing No.	20
Status	Prelim	Revision	B



Life Property Group Ltd
65 Station Road, Port Talbot, SA13 1NW
T - 01792 546666
W - lifepropertygroup.com
E - info@lifepropertygroup.com