



NOTES			
1) All dimensions in millimeters Unless otherwise noted.			
2) Drawings intended for purposes as described.			
3) Any discrepancies to be brought to the attention of Life Property Group			
4) Do not scale off this drawing for construction purposes			
Ⓒ This Drawing is copyright immediately			
It must not be reproduced or disclosed to third parties without the permission of L.P.G.			
PROJECT			
FORMER BANK, STATION ROAD PORT TALBOT			
DRAWING TITLE			
PROPOSED ELEVATIONS			
DETAILS			
Scales	As shown @ A1	Date	APR 25
Drawn	RP	Checked	-
Job No.	2404	Drawing No.	16
Status	Prelim	Revision	E
			
LIFE PROPERTY GROUP			
Life Property Group Ltd 65 Station Road, Port Talbot, SA13 1NW T - 01792 54666 W - life@lifepropertygroup.com E - info@lifepropertygroup.com			


PROPOSED FRONT ELEVATION

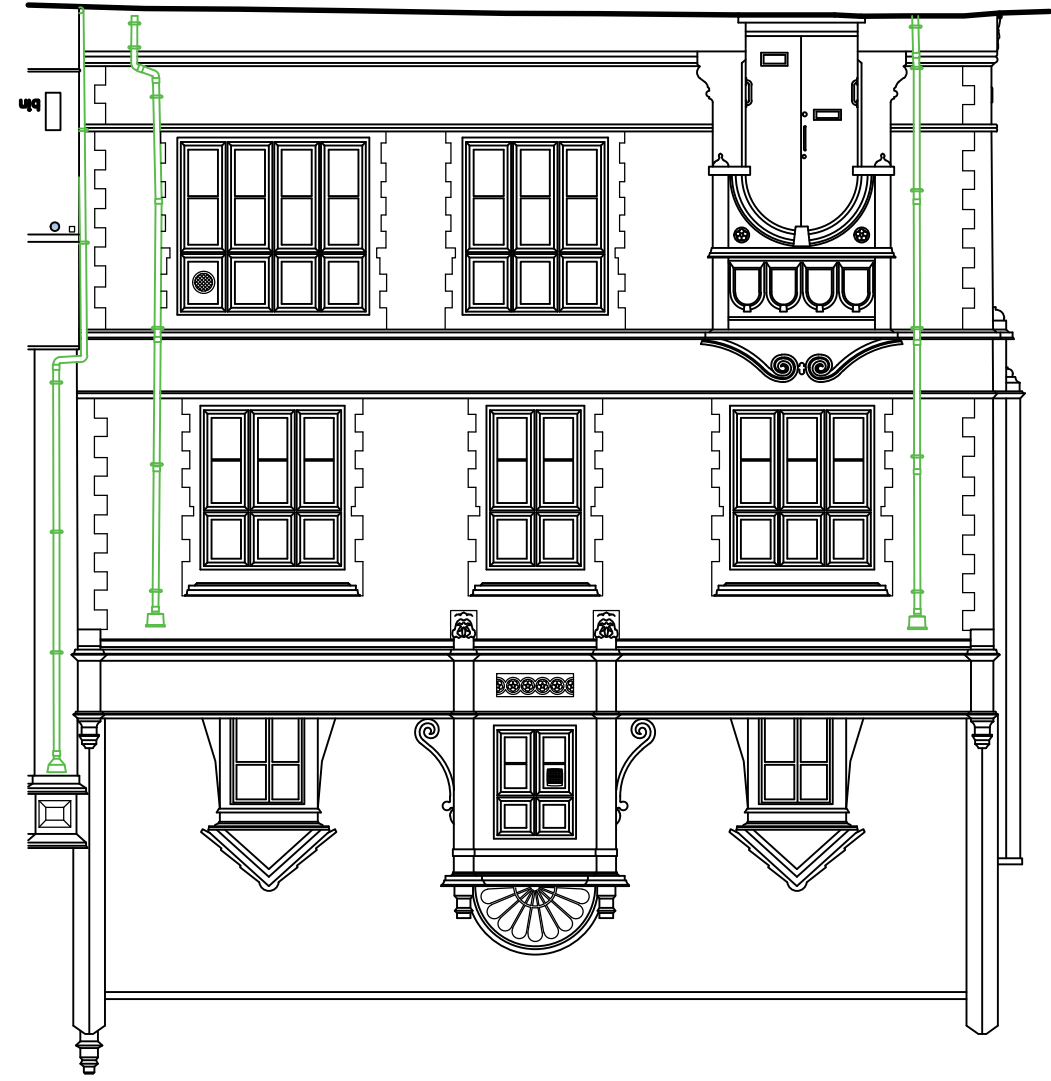

PROPOSED SIDE ELEVATION

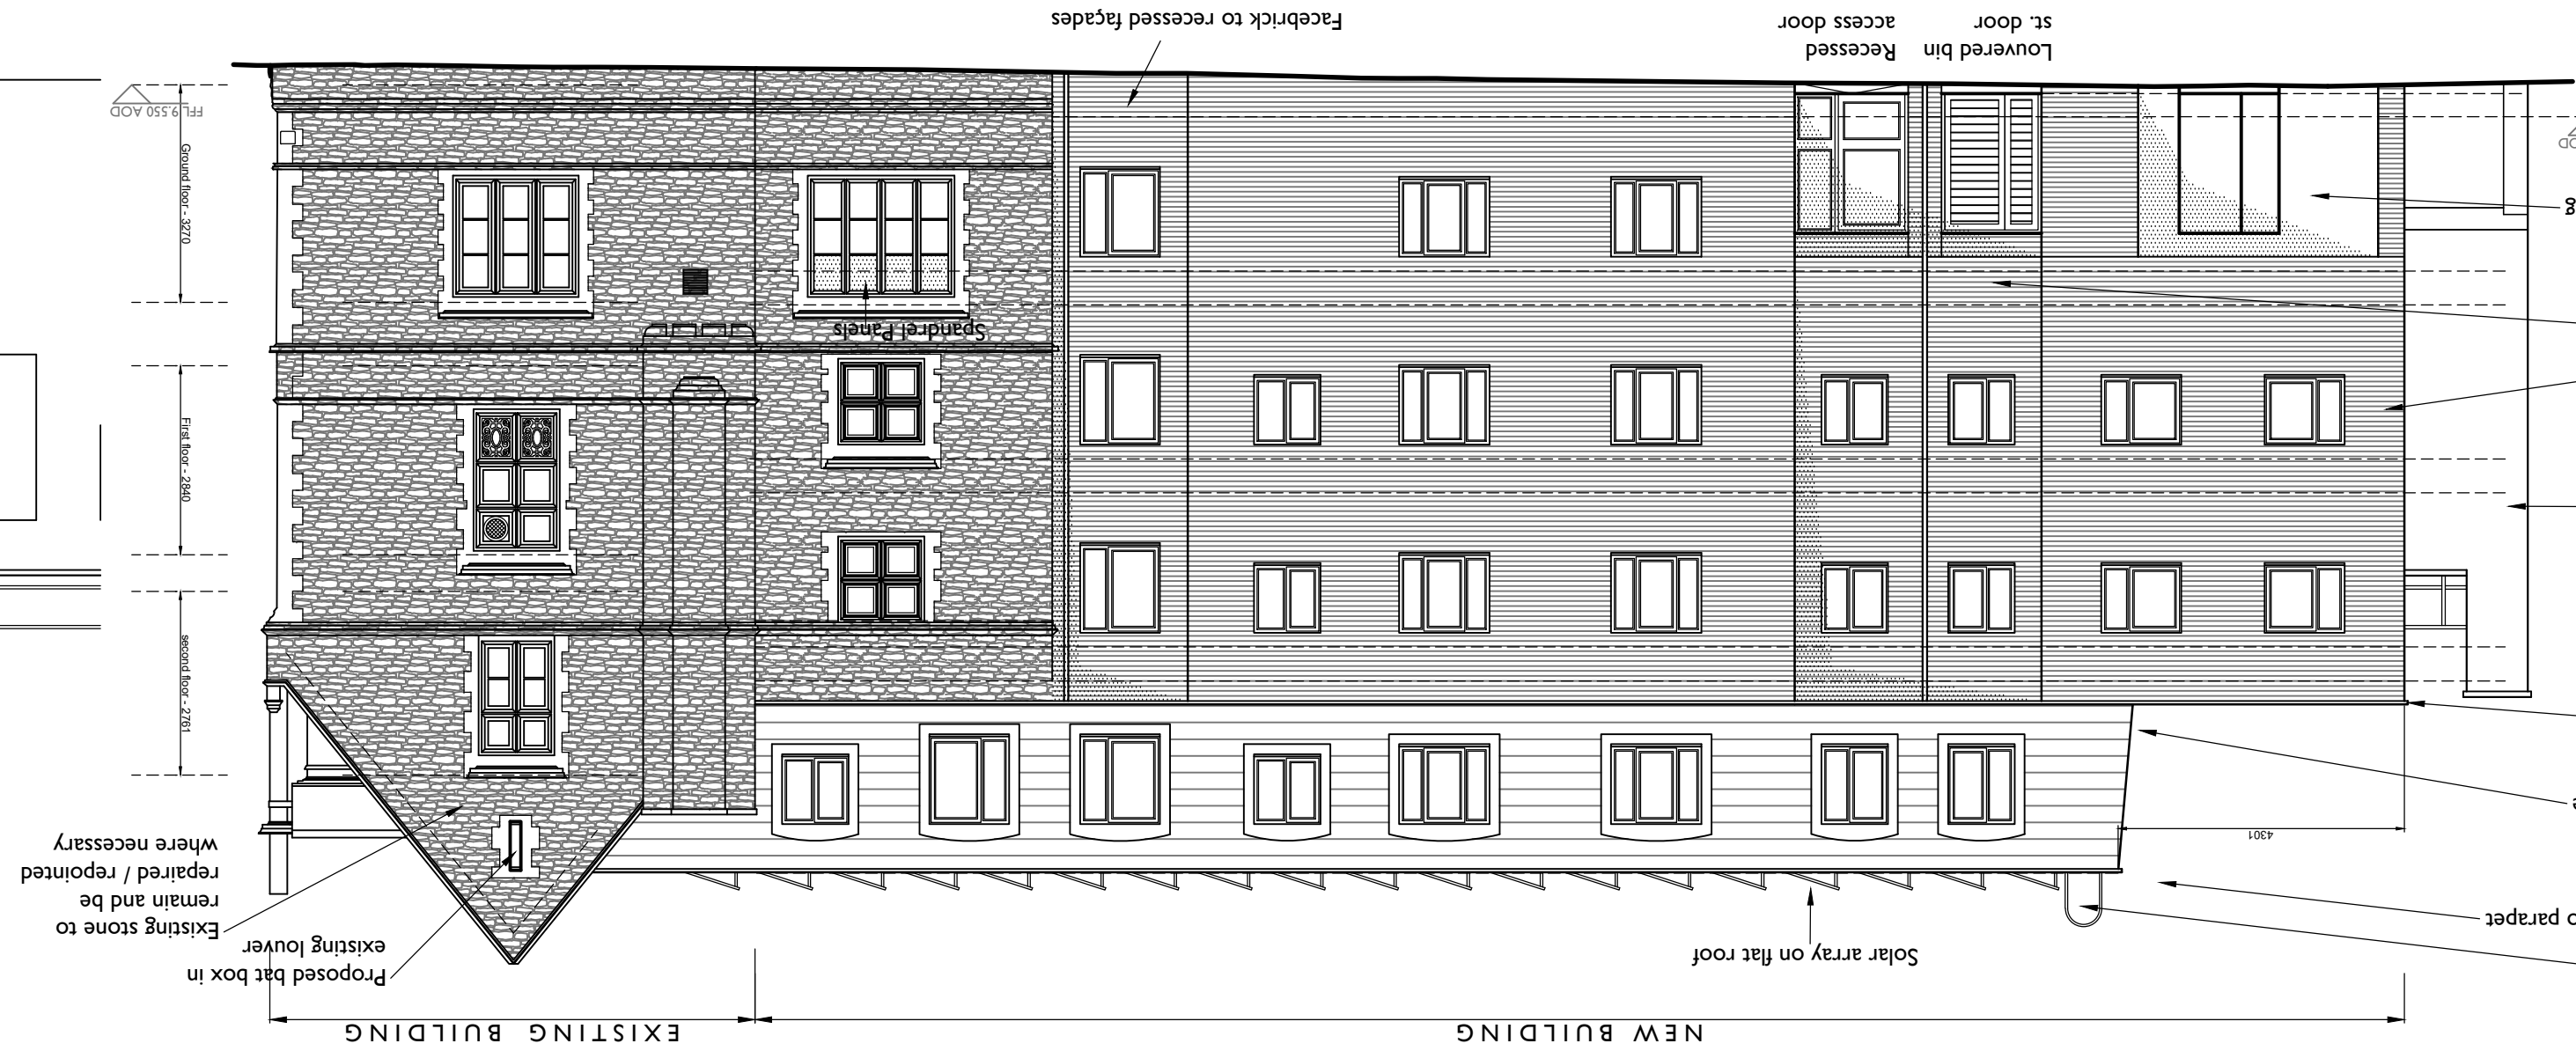

PROPOSED REAR ELEVATION

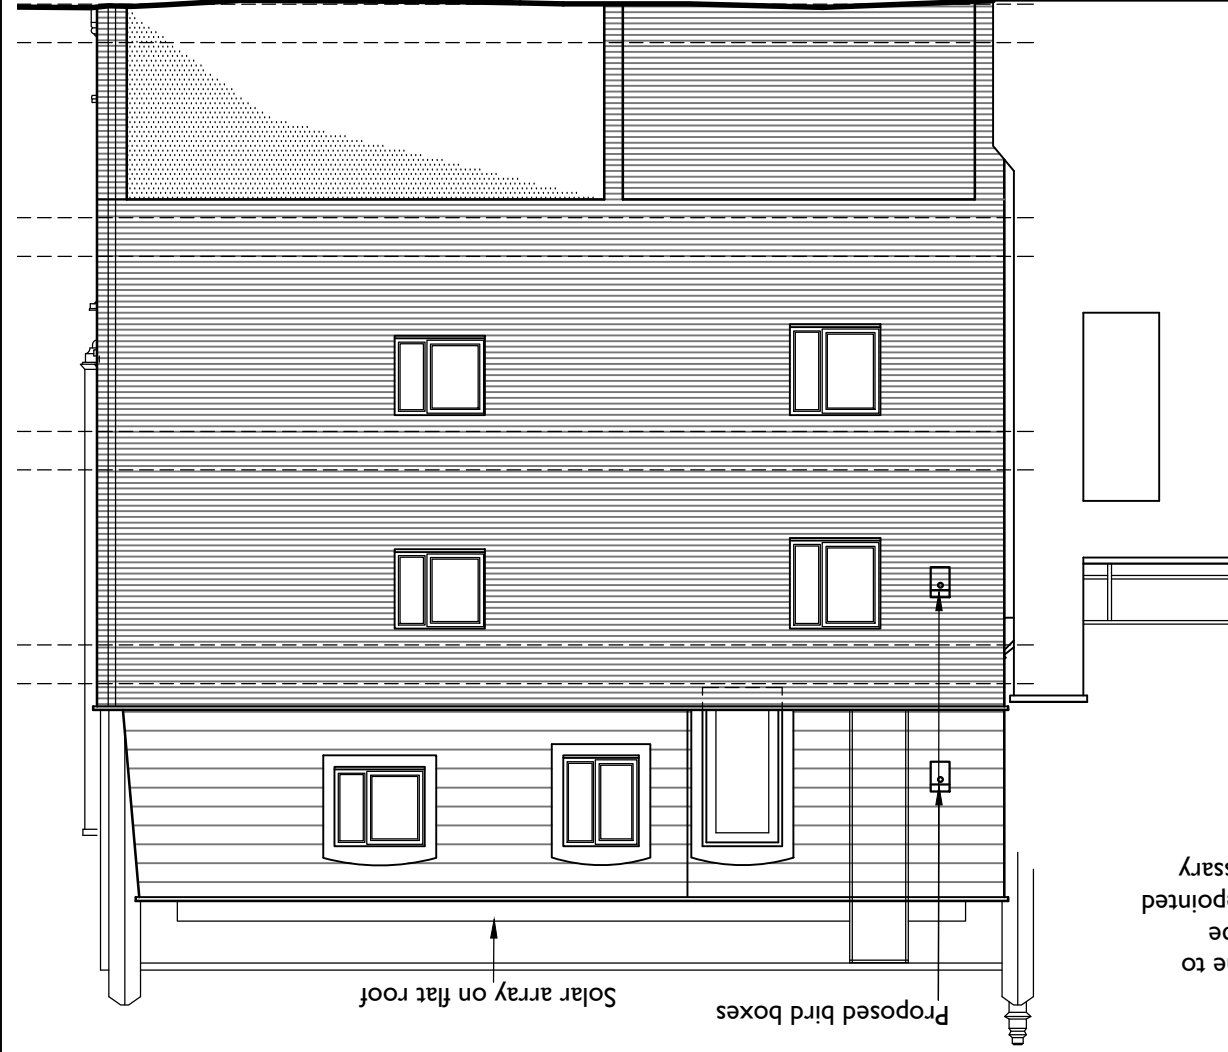

PROPOSED SIDE ELEVATION

