




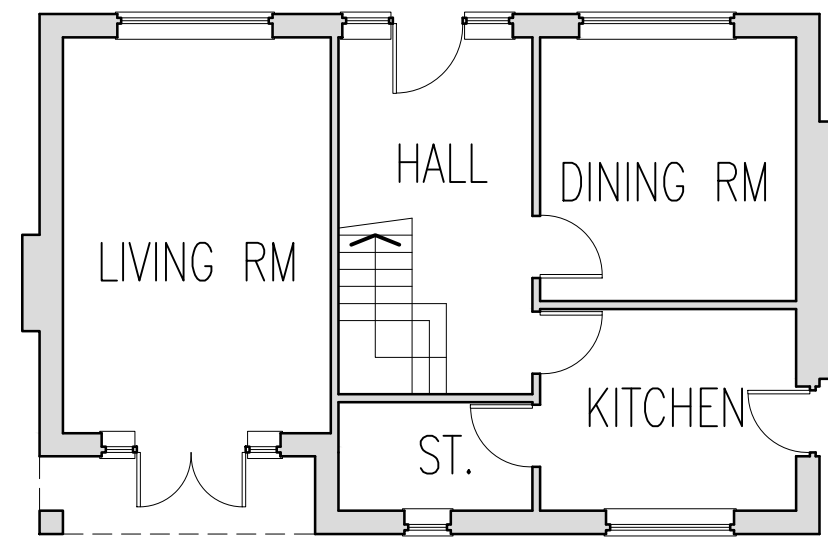



EXISTING GROUND FLOOR PLAN
SCALE 1:100 @ A1

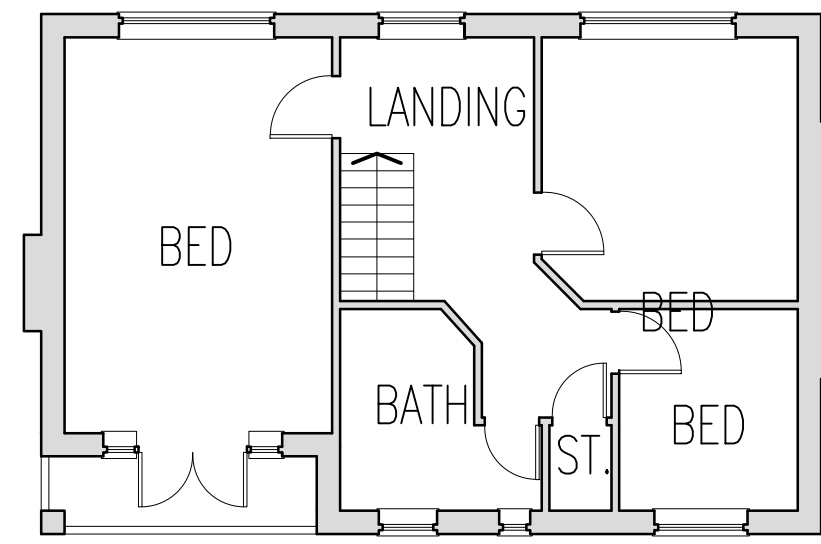


EXISTING FIRST FLOOR PLAN
SCALE 1:100 @ A1

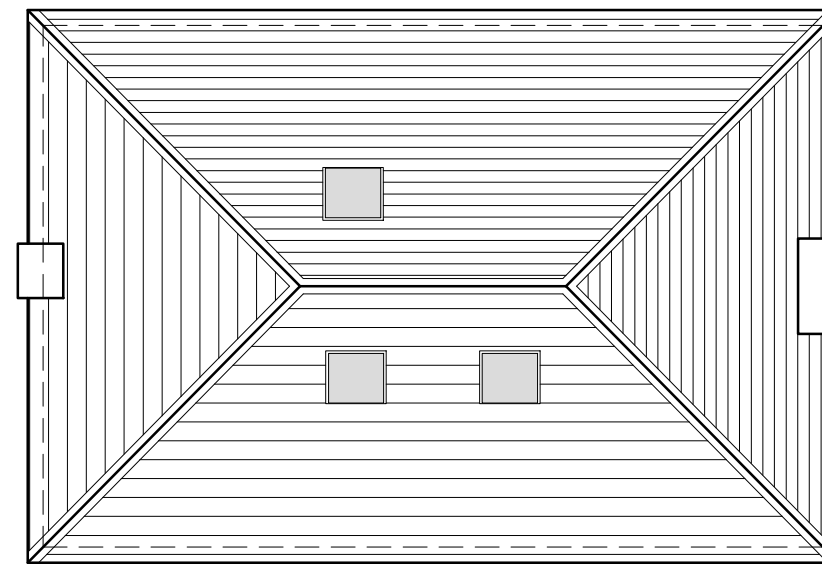

EXISTING ROOF PLAN
SCALE 1:100 @ A1

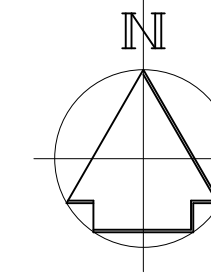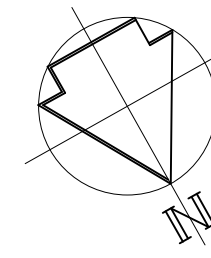

SITE LOCATION PLAN
SCALE 1:1250 @ A1

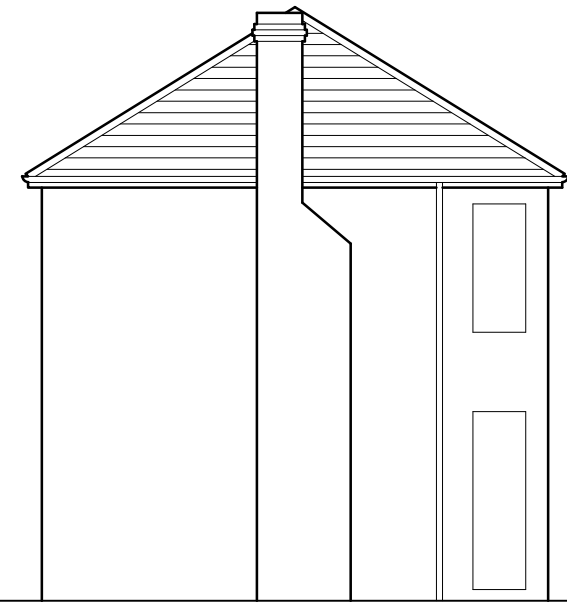


EXISTING SOUTH EAST ELEVATION
SCALE 1:100 @ A1




EXISTING NORTH EAST ELEVATION
SCALE 1:100 @ A1




EXISTING SOUTH WEST ELEVATION
SCALE 1:100 @ A1

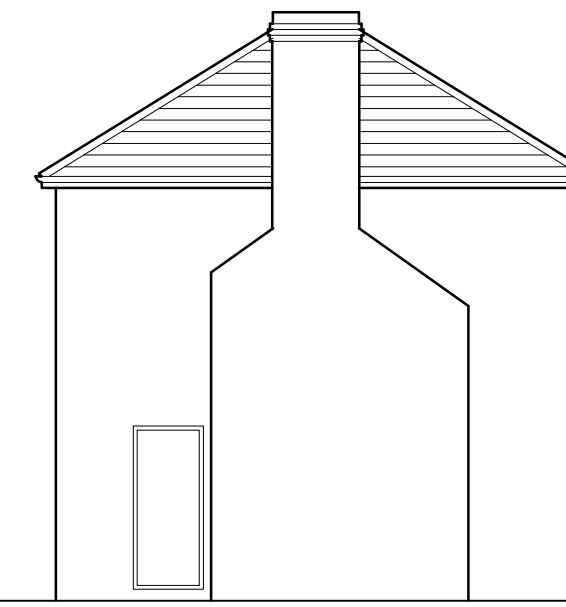


EXISTING NORTH WEST ELEVATION
SCALE 1:100 @ A1

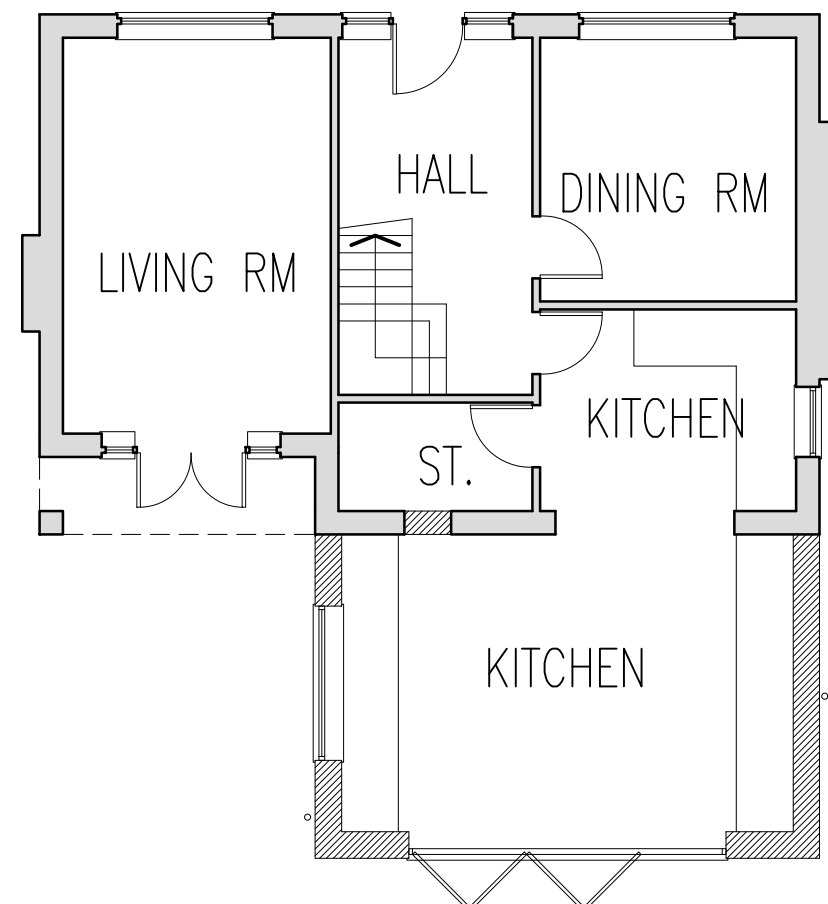



PROPOSED GROUND FLOOR PLAN
SCALE 1:100 @ A1

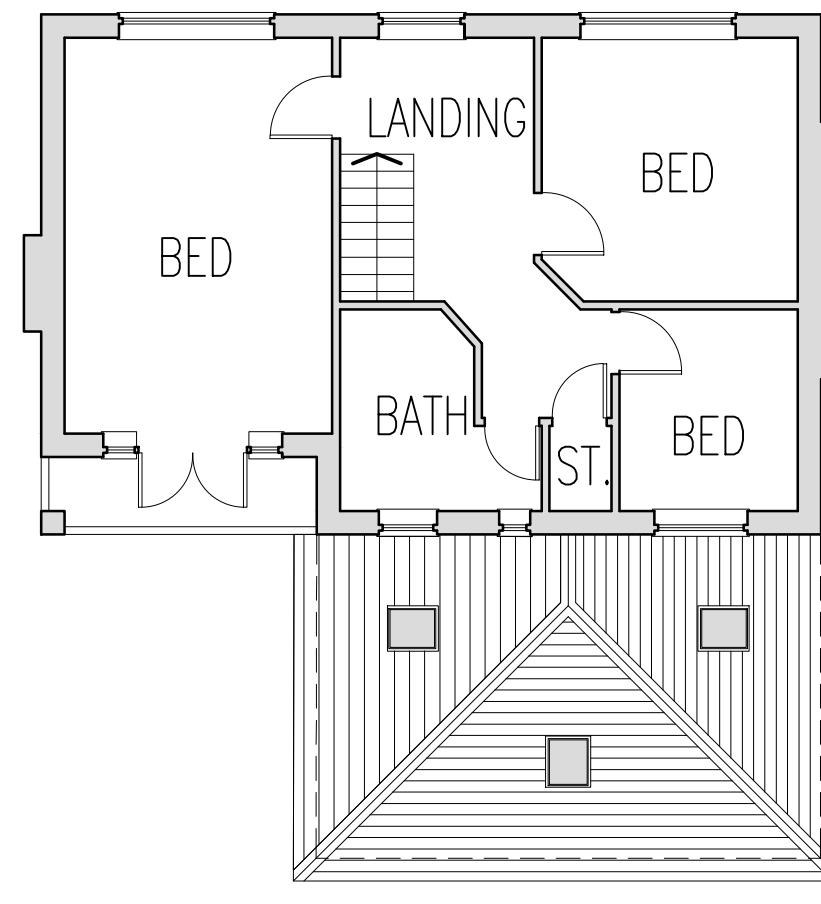

PROPOSED FIRST FLOOR PLAN
SCALE 1:100 @ A1

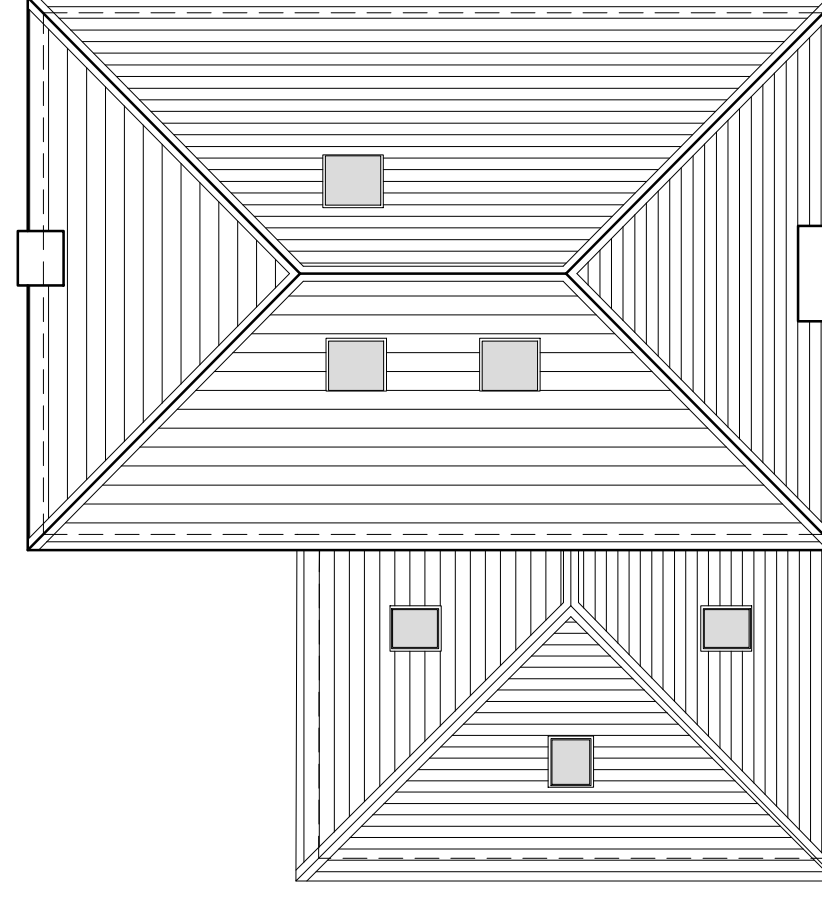


PROPOSED ROOF PLAN
SCALE 1:100 @ A1

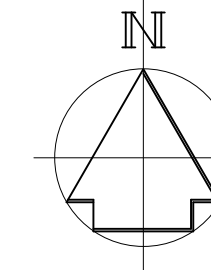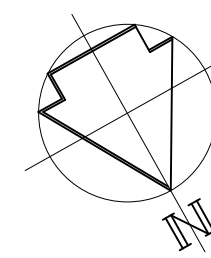

KEY
— AREA OF WORKS



BLOCK PLAN
SCALE 1:500 @ A1

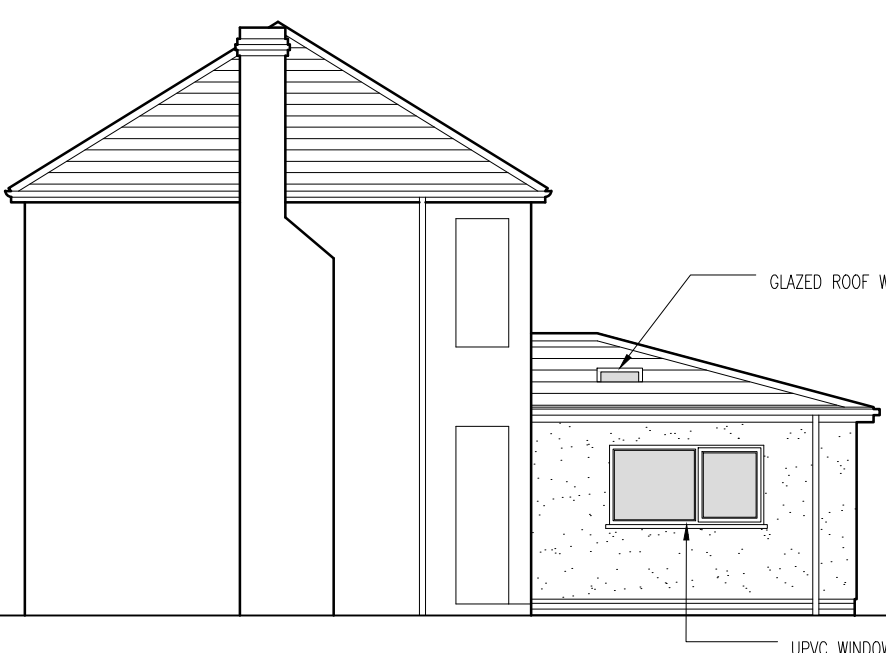


PROPOSED SOUTH EAST ELEVATION
SCALE 1:100 @ A1




PROPOSED NORTH EAST ELEVATION
SCALE 1:100 @ A1




PROPOSED SOUTH WEST ELEVATION
SCALE 1:100 @ A1

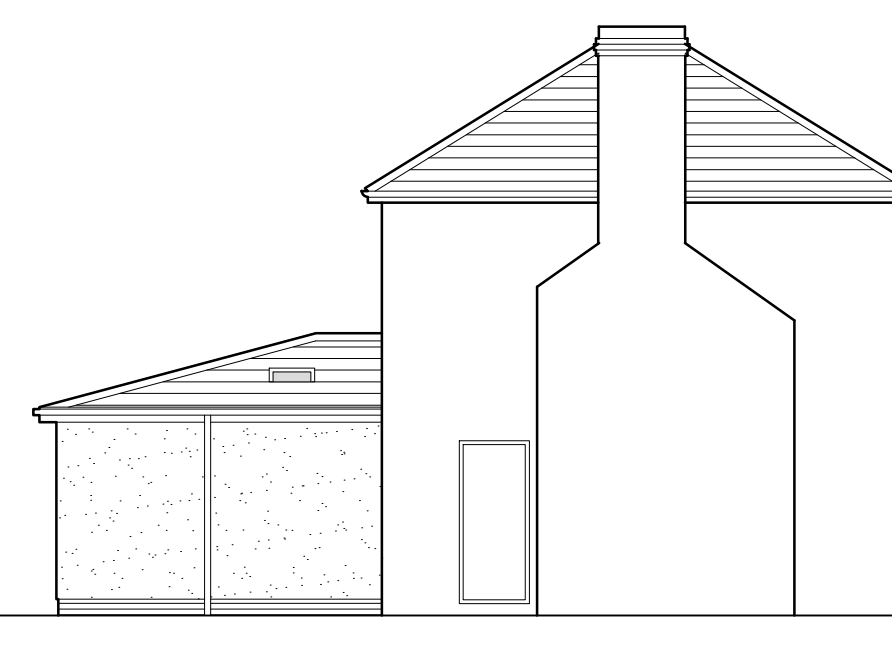

PROPOSED NORTH WEST ELEVATION
SCALE 1:100 @ A1

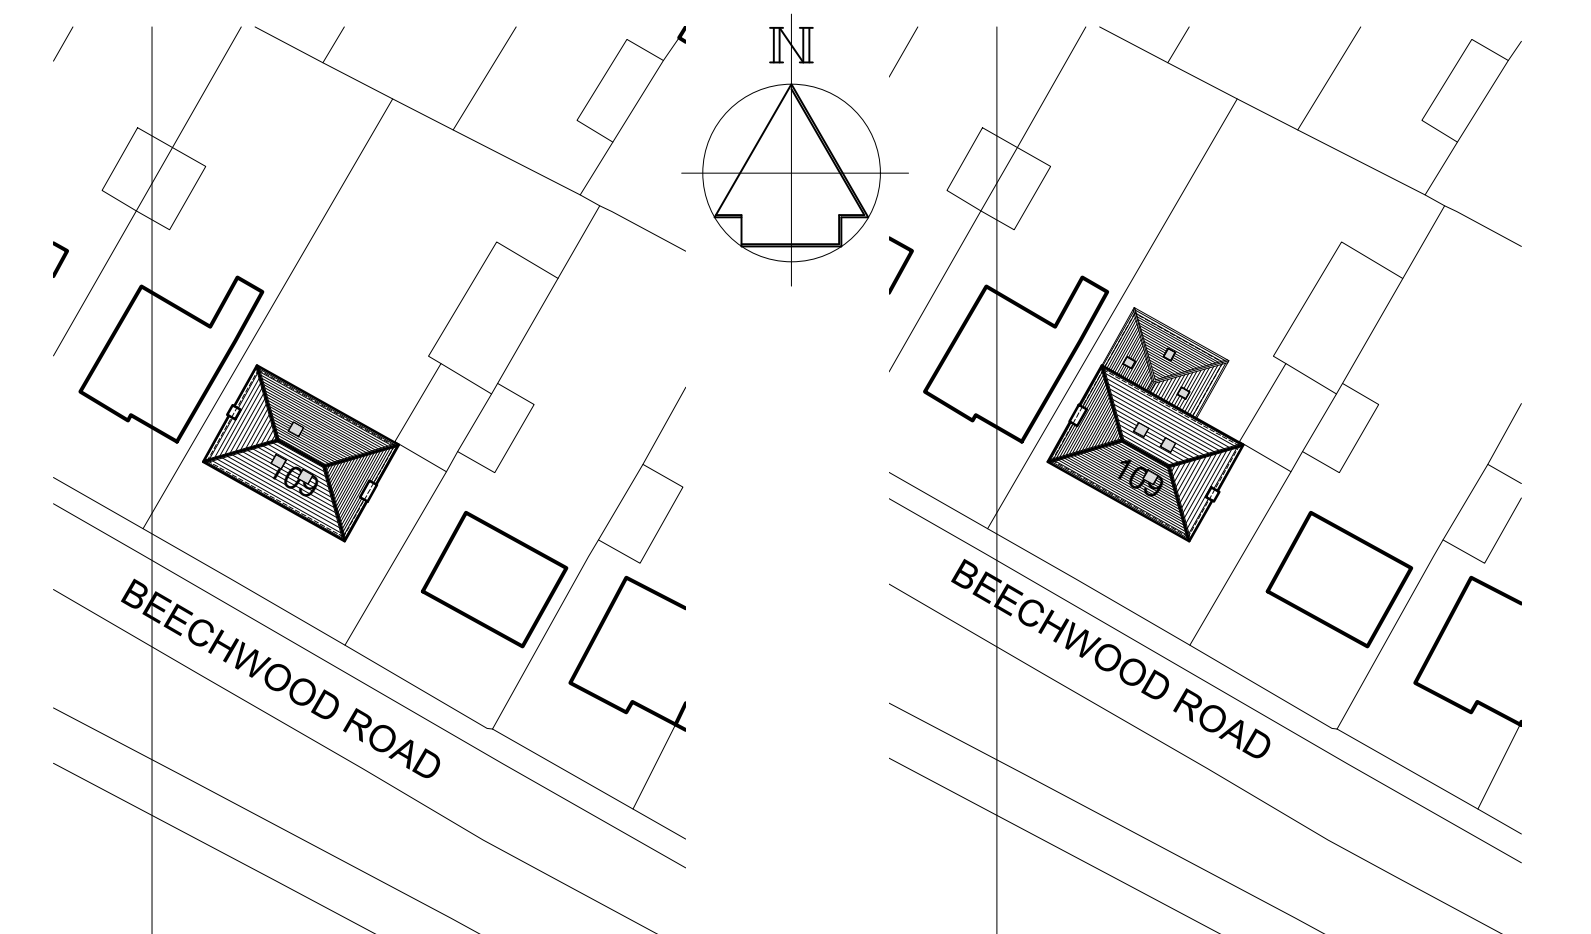

EXISTING SITE PLAN
SCALE 1:500 @ A1

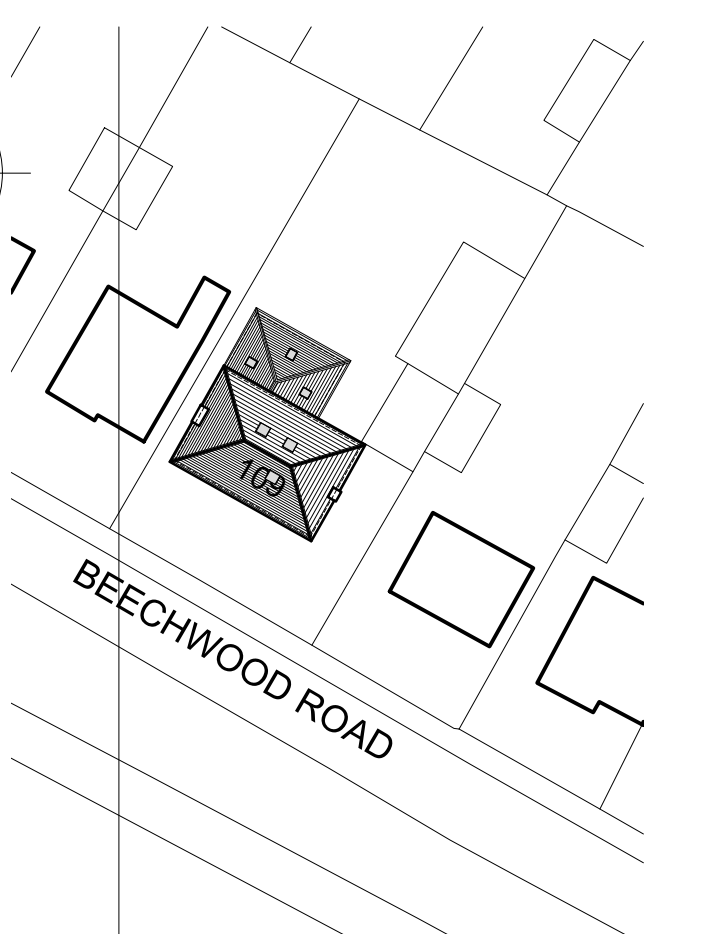

PROPOSED SITE PLAN
SCALE 1:500 @ A1

REAR EXTENSION – 109 BEECHWOOD ROAD,
MARGAM PORT TALBOT
SITE LOCATION, BLOCK PLAN, PLANS &
ELEVATIONS

APPLICANT: MR J PAIGE

DWG: A01

A1 SHEET