


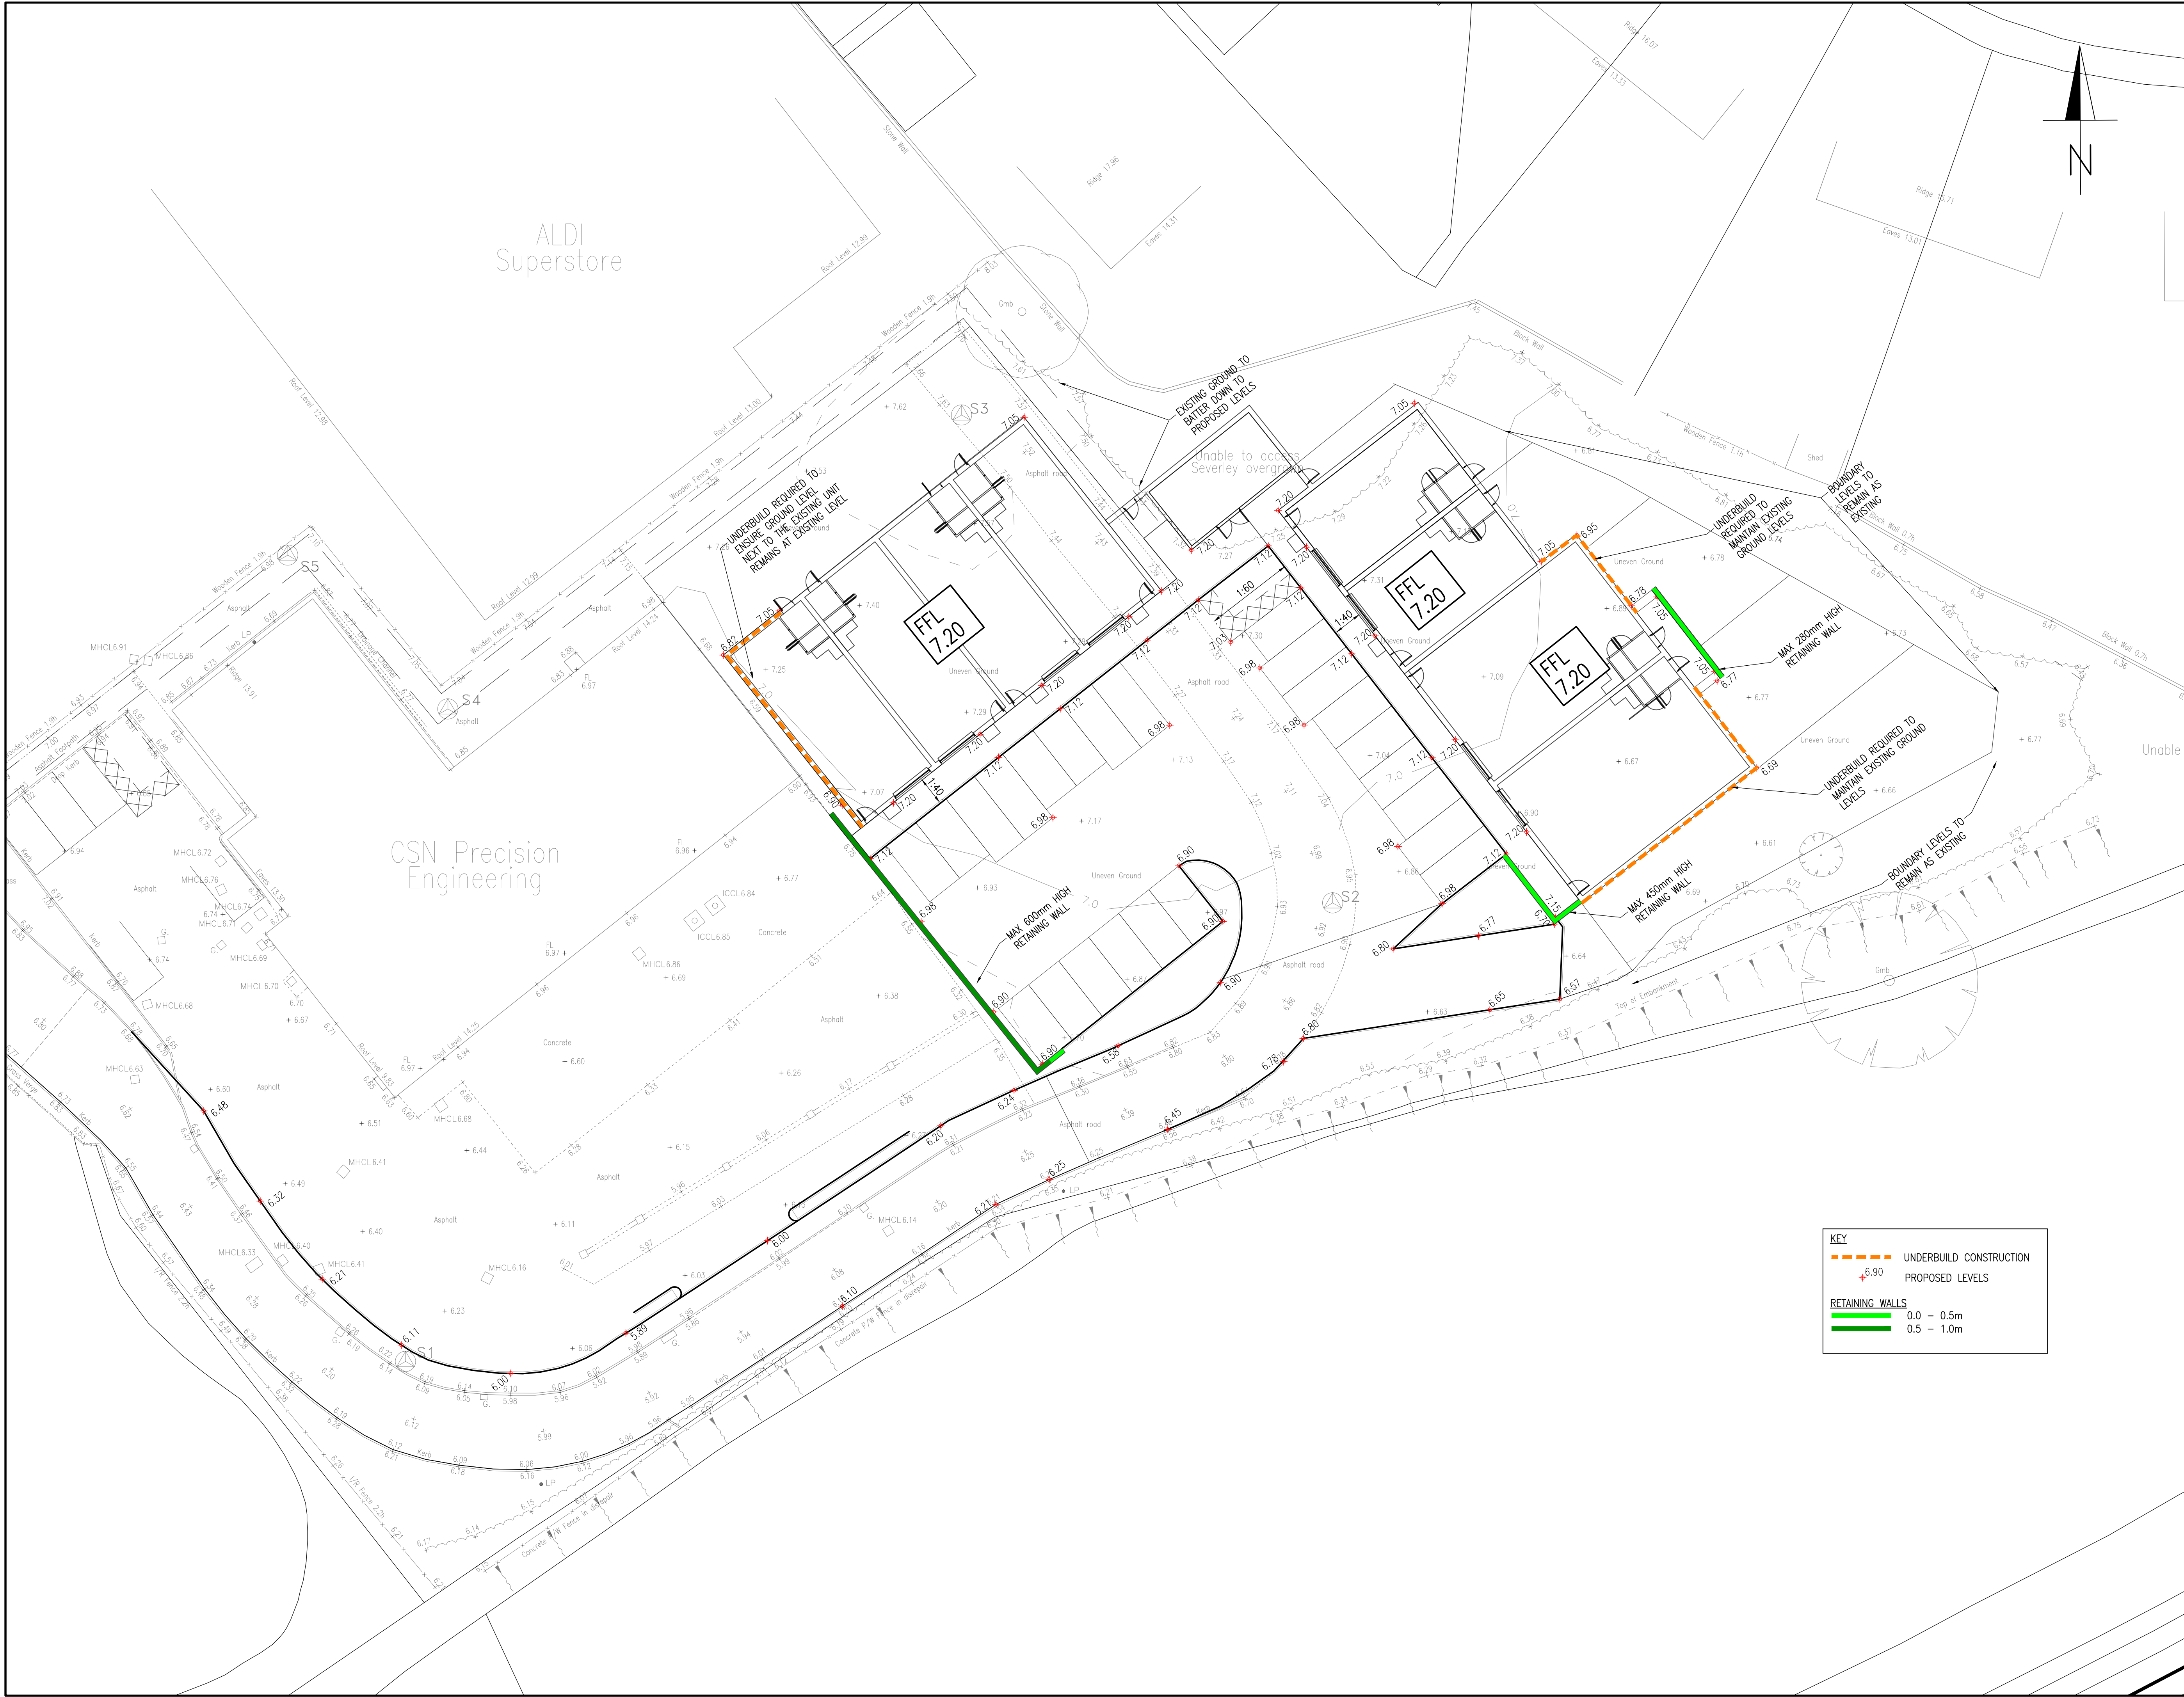

- GENERAL NOTES
- DO NOT SCALE THIS DRAWING.
  - CONTRACTOR TO CHECK ALL DIMENSIONS AND REPORT ALL ERRORS AND OMISSIONS TO THE ENGINEER.
  - ANY DISCREPANCY TO BE REPORTED IMMEDIATELY TO THE ENGINEER.
  - THIS DRAWING TO BE READ IN CONJUNCTION WITH ALL RELEVANT ARCHITECTS, SUBCONTRACTORS AND SPECIALISTS DRAWINGS AND SPECIFICATIONS.
  - USE OF THIS DRAWING DOES NOT ABSOLVE THE CLIENT FROM HIS RESPONSIBILITIES UNDER THE HEALTH AND SAFETY: THE CONSTRUCTION DESIGN AND MANAGEMENT REGULATIONS 2013. THE PRINCIPAL DESIGNER IS REQUIRED TO CONTACT CB3 CONSULTANT PRIOR TO PERMITTING THIS DRAWING TO BE USED IN CONNECTION WITH ANY CONSTRUCTION WORKS.
  - BEFORE COMMENCEMENT OF ANY WORKS ASSOCIATED WITH THE DRAWING REFER TO ALL RELEVANT HEALTH AND SAFETY INFORMATION FOR THE WORKS INCLUDING RESIDUAL RISK INFORMATION. HE CONTRACTOR SHOULD COMPLY WITH HS(G) 47 "AVOIDING DANGER FROM UNDERGROUND SERVICES" WHEN PLANNING, LOCATING AND EXCAVATING AROUND EXISTING SERVICES. IT IS KNOWN THAT EXISTING UTILITY COMPANY UNDERGROUND SERVICES AND APPARATUS ARE PRESENT WITHIN THE PROPOSED WORKS AREA AND IT IS THE CONTRACTORS RESPONSIBILITY TO LOCATE EXISTING SERVICES ON SITE ACCURATELY.
  - INFORMATION REGARDING THE LOCATION AND DEPTH OF EXISTING SERVICES CANNOT BE GUARANTEED BY THE STATUTORY UNDERTAKER.
  - THIS DRAWING HAS BEEN BASED ON INFORMATION PROVIDED BY OTHER PARTIES AND CB3 CONSULT DO NOT WARRANT THE ACCURACY OF THIS INFORMATION. DIMENSIONS SHALL NOT BE SCALED FROM THE DRAWING AND THE CONTRACTOR SHALL BE RESPONSIBLE FOR OBTAINING ALL DIMENSIONS AND LEVELS ON SITE FOR THE ACTUAL SETTING OUT OF THE WORKS. DIMENSIONS MARKED "DIMENSIONS TO BE SITE CHECKED" ARE SUBJECT TO CONFIRMATION BY THE CONTRACTOR BEFORE THE WORKS COMMENCE.
  - TEMPORARY WORKS DESIGN ASSOCIATED WITH THE CONSTRUCTION OF THE WORKS SHALL BE RESPONSIBILITY OF THE CONTRACTOR.
  - THE CONTRACTOR SHALL BE RESPONSIBLE FOR THE DESIGN OF ALL TRAFFIC MANAGEMENT PROPOSALS & PHASING. SUCH DETAILS SHALL BE SUBMITTED TO THE LOCAL HIGHWAY AUTHORITY FOR APPROVAL PRIOR TO THE START OF THE WORKS. THE CONTRACTOR SHALL BE RESPONSIBLE FOR ALL ASSOCIATED COSTS AND ORDERS.

|      |                                                                 |    |          |
|------|-----------------------------------------------------------------|----|----------|
| A    | ENGINEERED LEVELS REVISED TO SUITE LATEST SITE LAYOUT PROPOSALS | TE | 26.03.26 |
| Rev. | Detail                                                          | By | Date     |

Revisions

Reinforcement schedules nos.

**CB3**  
CONSULT

Structural & Civil Engineering Consultants

First Floor  
7 St James Crescent  
Swansea  
SA14DP

Telephone +44 1792 473 182  
e-mail admin@cb3-consult.co.uk  
web www.cb3consult.co.uk

Client

Project

**FORMER CSN ENGINEERING  
NEATH ABBEY ROAD  
NEATH**

Drawing Title

**ENGINEERING LAYOUT  
PLAN**

**INFORMATION**

|              |              |
|--------------|--------------|
| Project No.  | Drawing No.  |
| <b>C2345</b> | <b>C-003</b> |
| Scales       | Date         |
| 1:200        | 04.12.25     |
| Drawn        | Checked      |
| DH           | AJ           |
| Sheet Size   | Revision     |
| A1           | A            |