




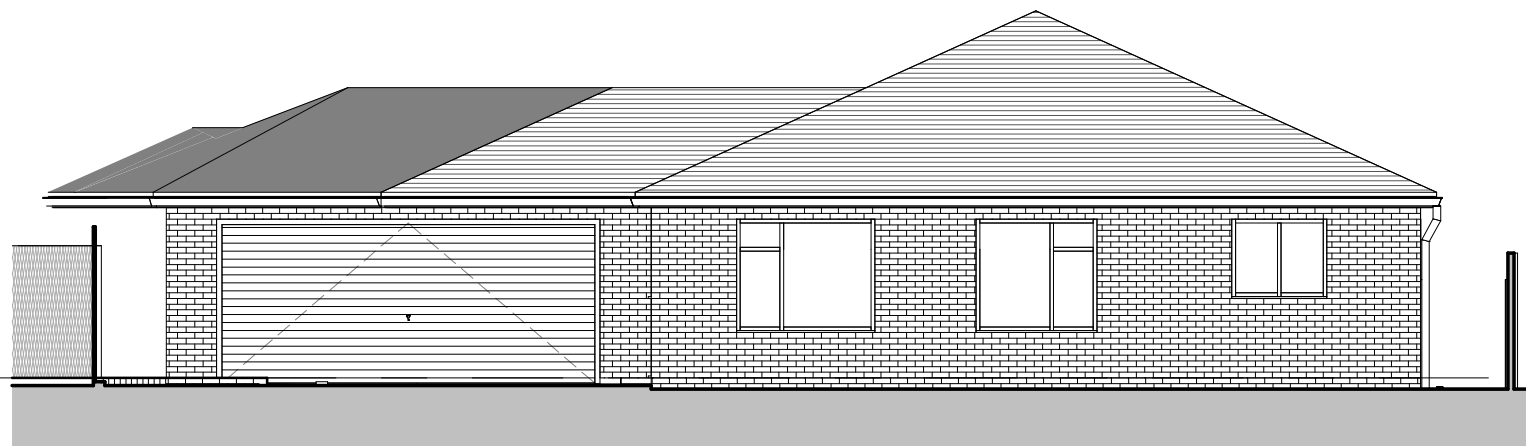


Front Elevation (South) Proposed
1 : 100

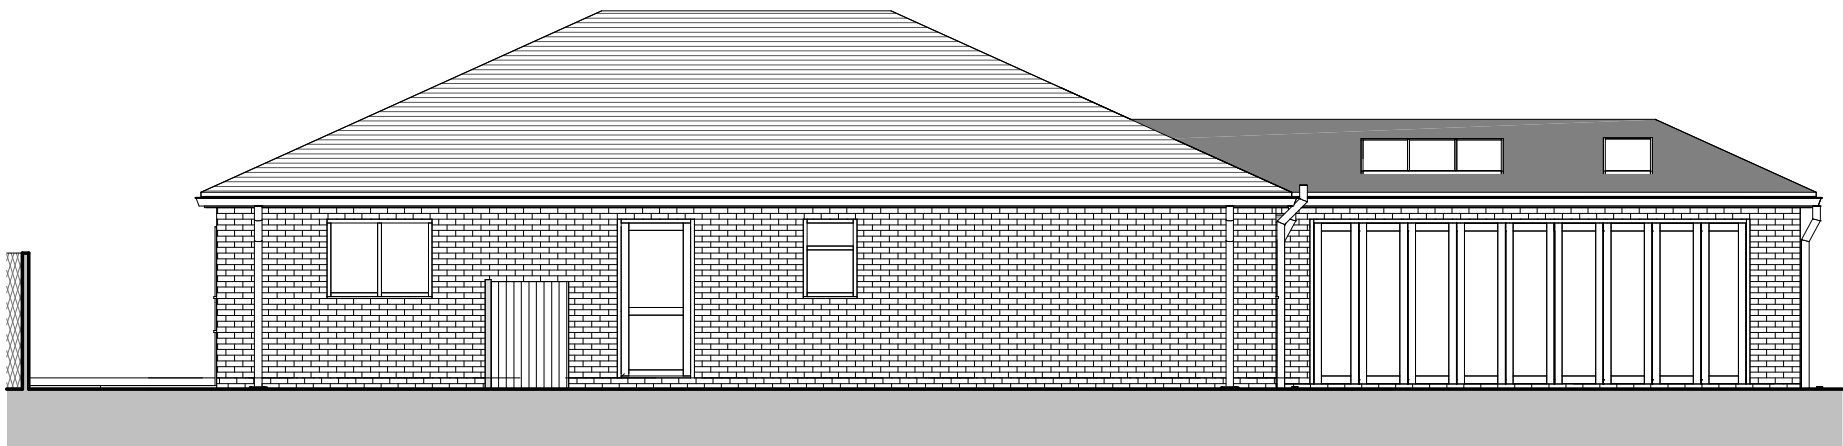


Side Elevation (East) Proposed
1 : 100

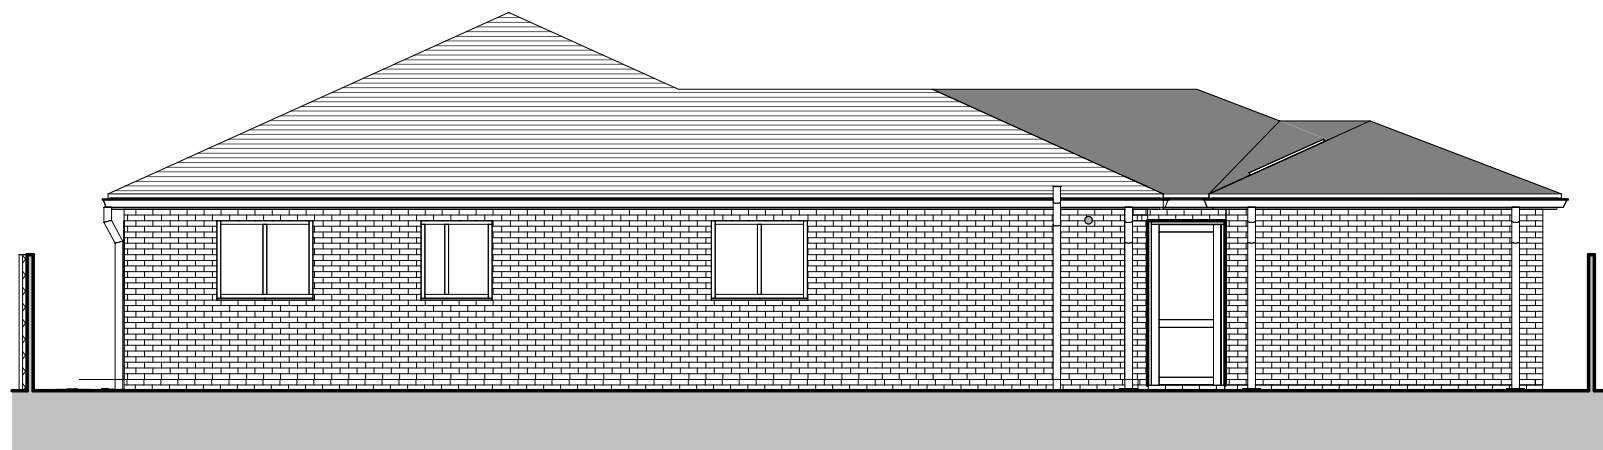


Rear Elevation (North) Proposed
1 : 100

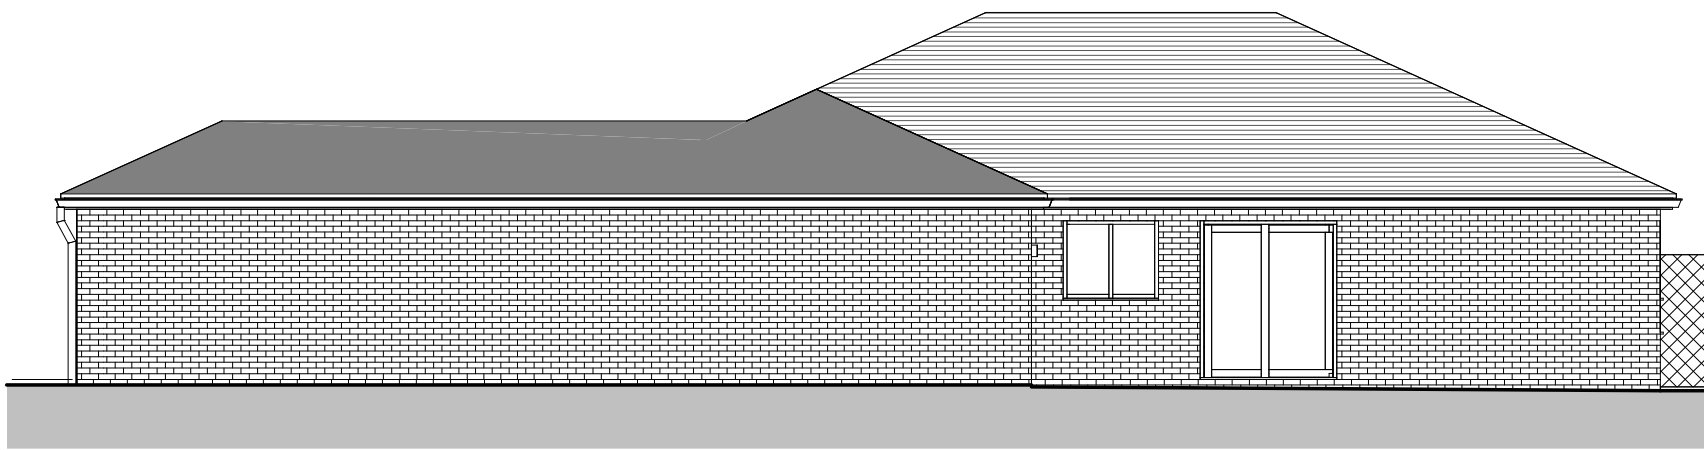


Side Elevation (West) Proposed
1 : 100

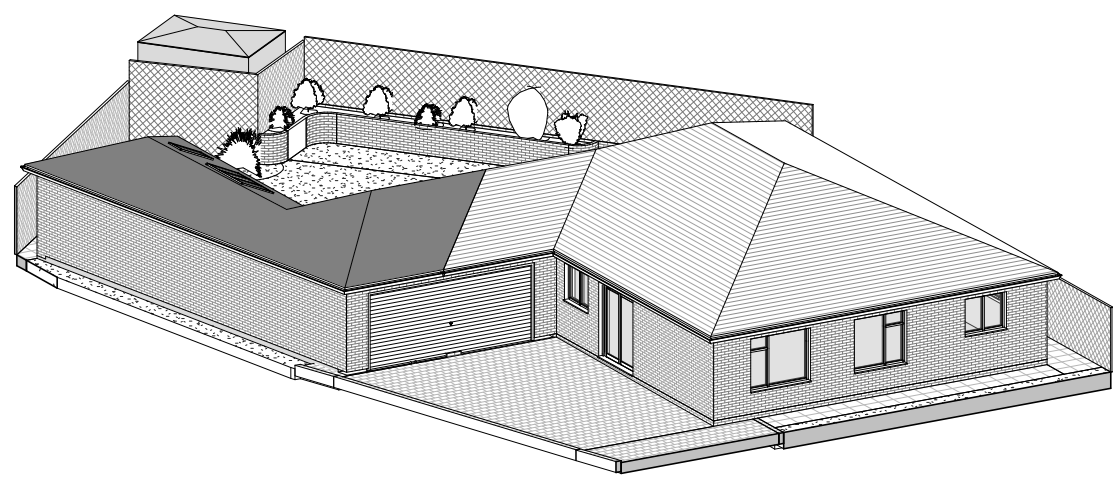

Front Side 3D View - Proposed

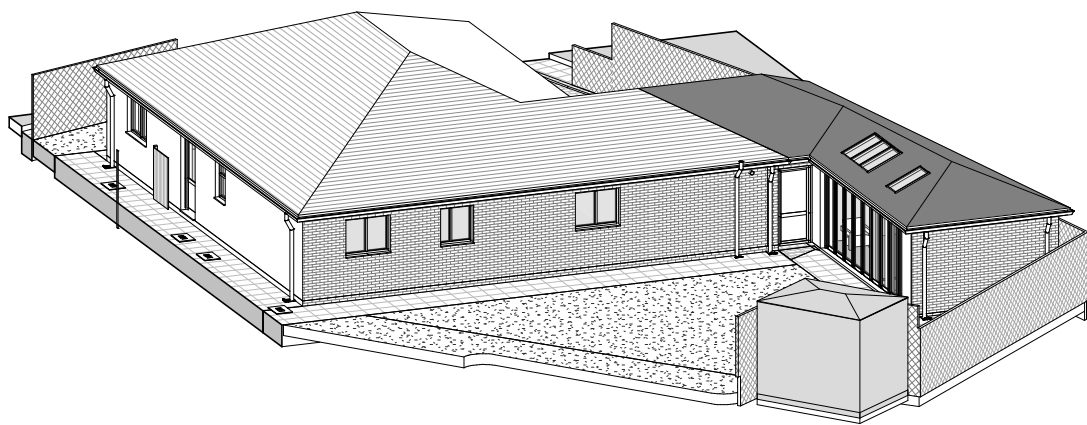

Rear Side 3D View - Proposed

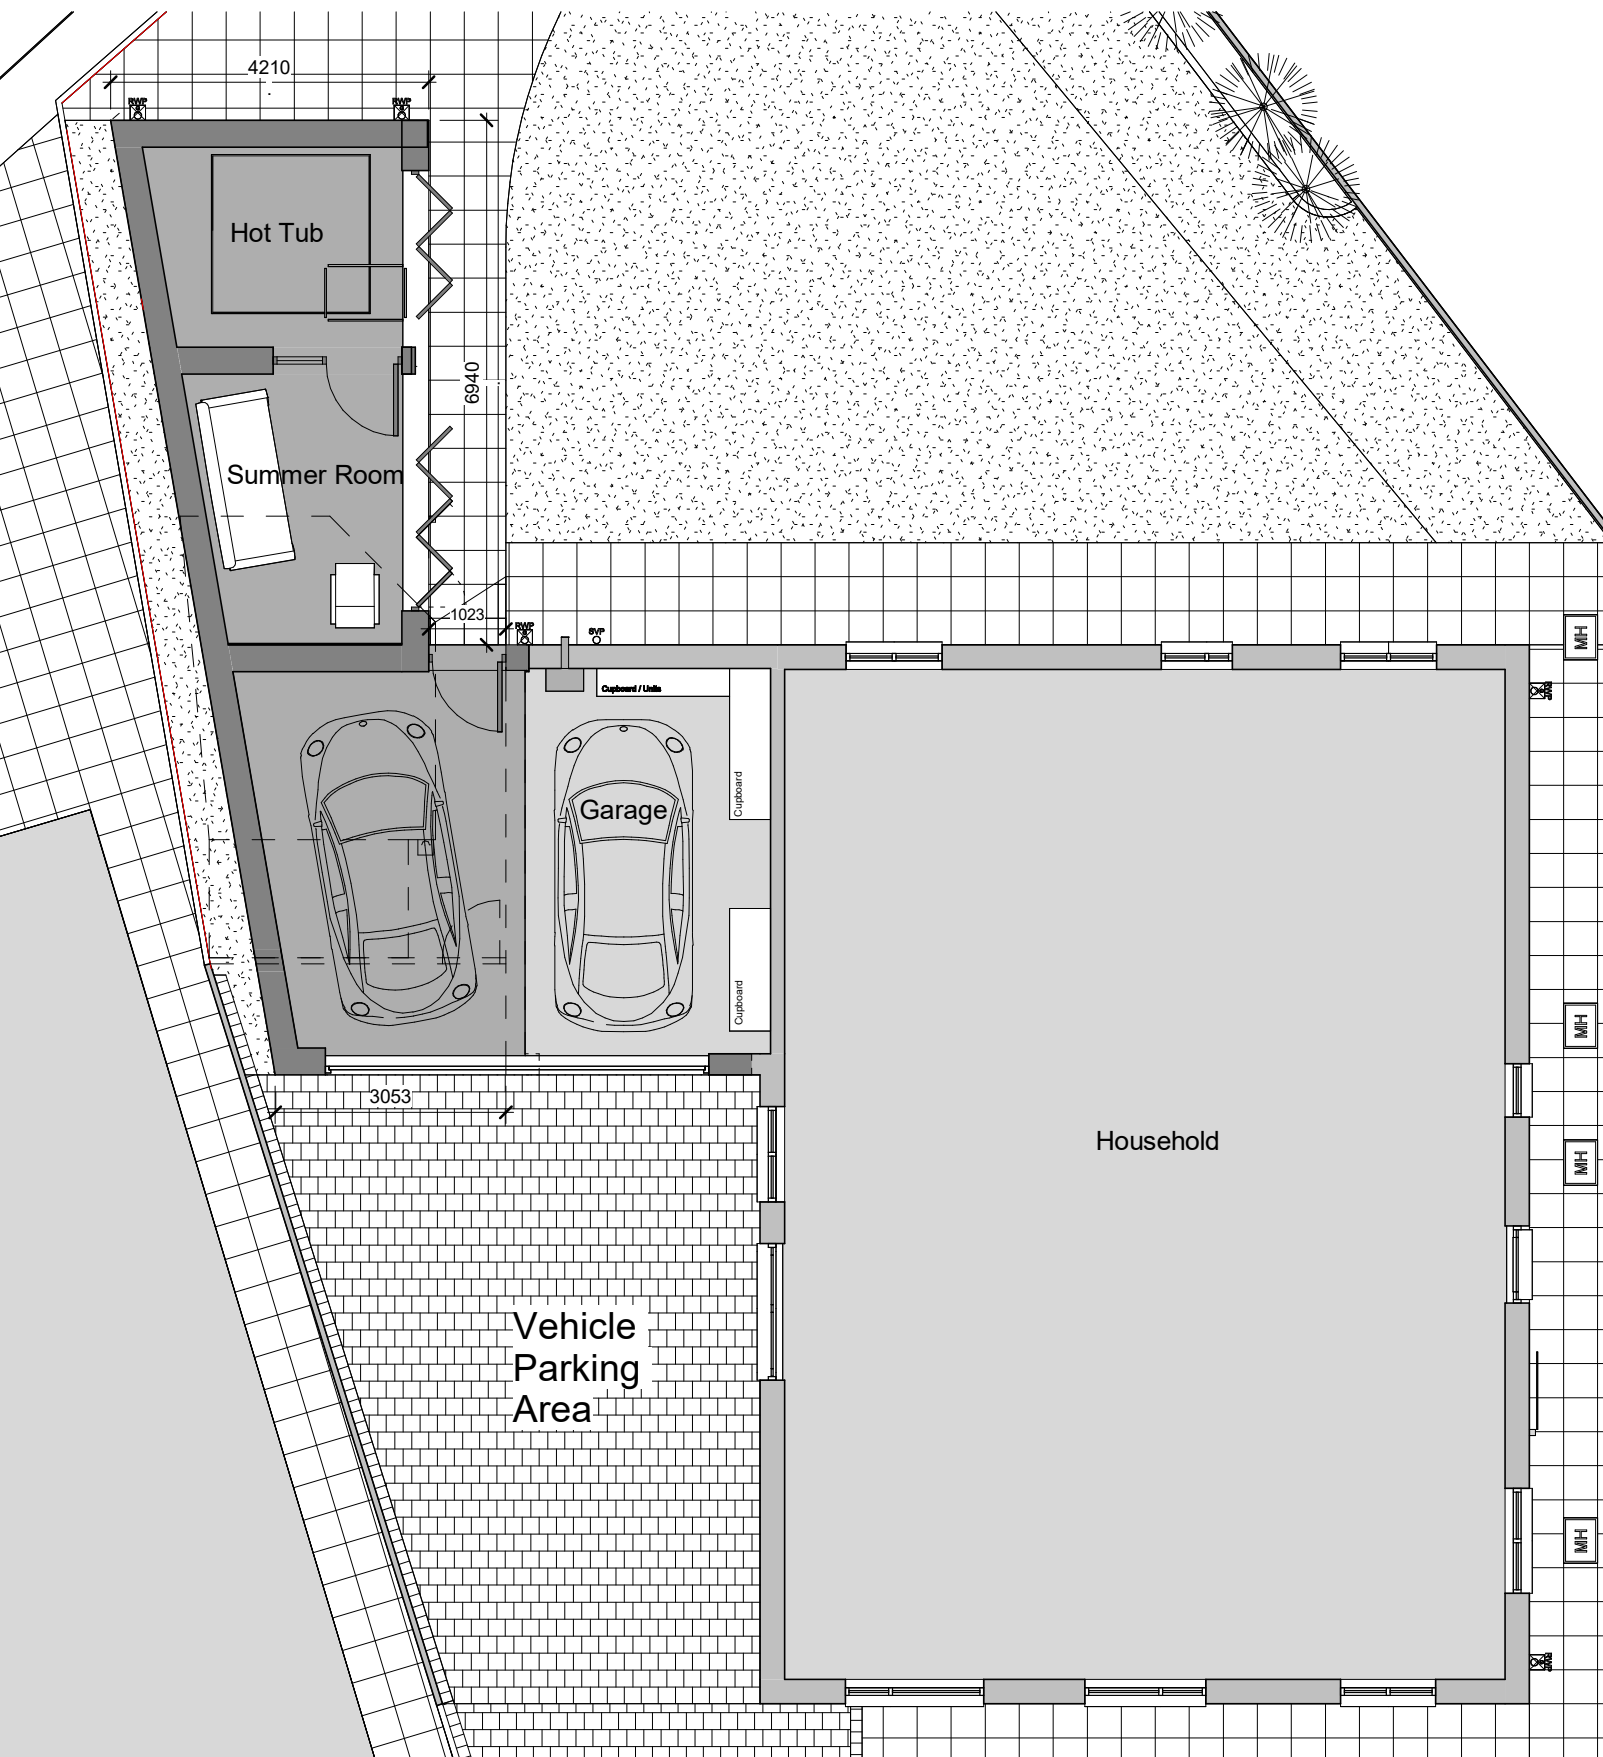


Ground Floor Proposed
1 : 100

NOTES: Do not scale this drawing.
All dimensions are in millimetres unless stated otherwise.
All discrepancies must be reported.
THIS DRAWING IS COPYRIGHT ©




Realistic Image Proposal

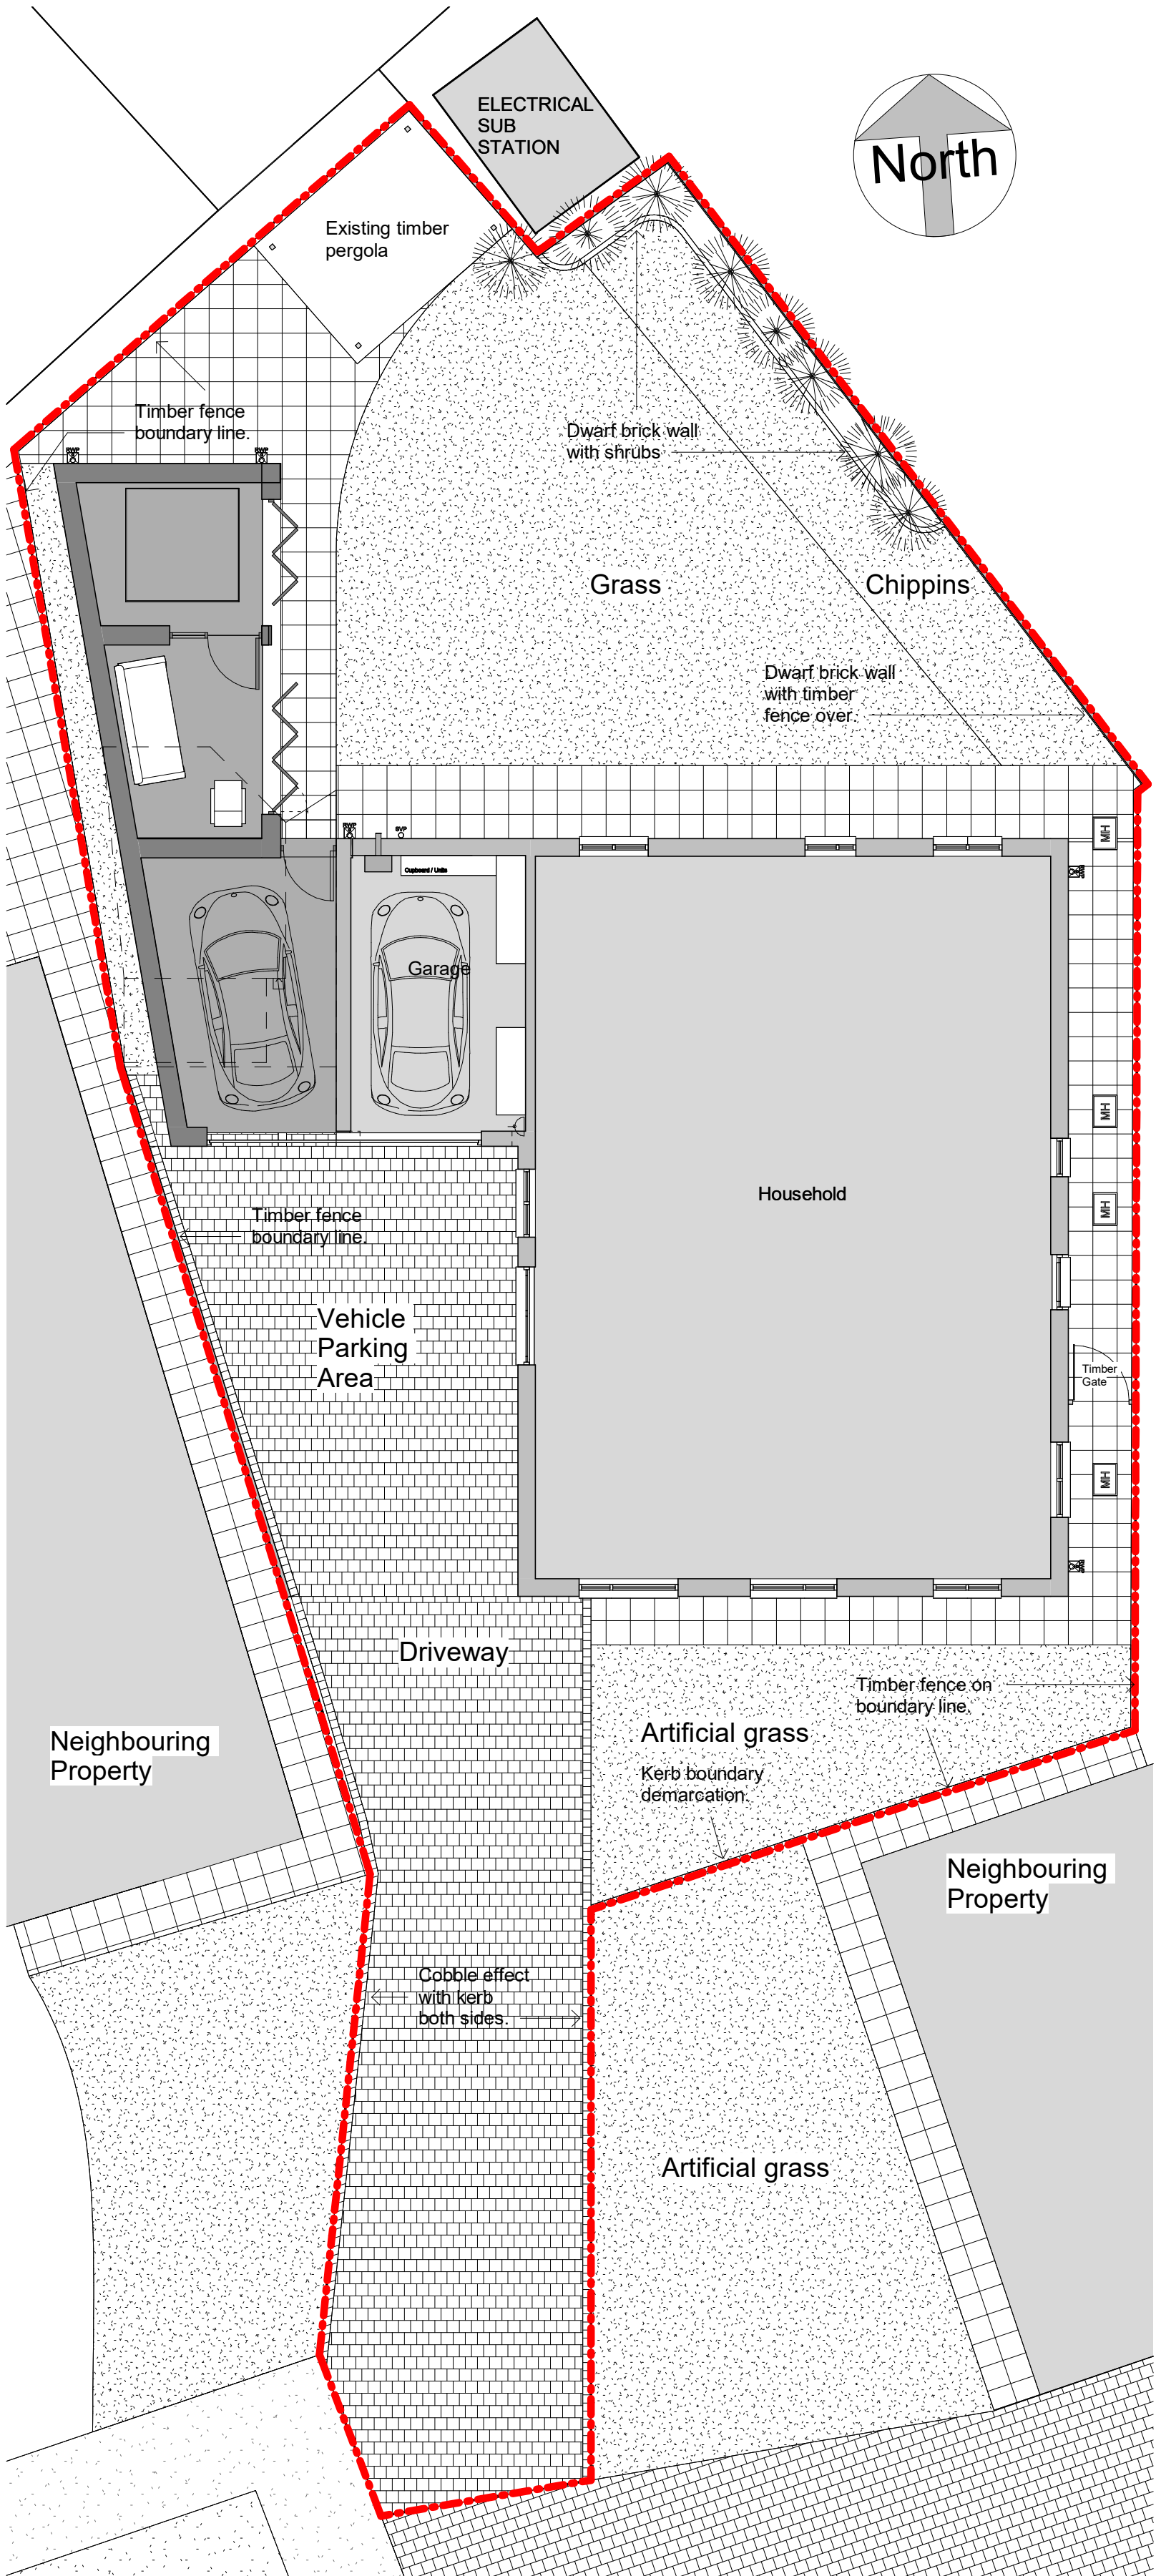

Site Plan Proposed
1 : 100

Finishes:

Wall: Brickwork to match existing
Roof: Concrete Tiles to match existing
Window & Doors: Upvc to match existing

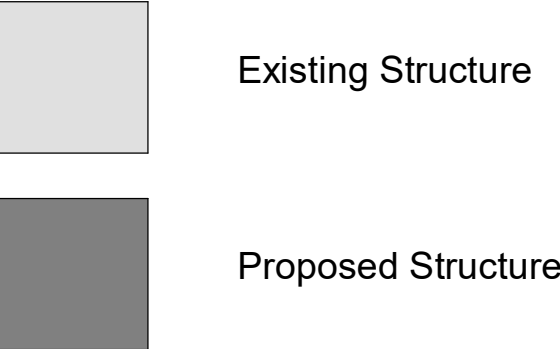

Tel: 07989790664
Email: barry@nidesign.cymru
Website: www.cynllunni-ourdesign.co.uk

PROSIEC: PROJECT: 11, Stallcourt Close, Margam, Port Talbot, SA13 2BG			
CLIENT: CLIENT: Mr & Mrs A Davies			
TEITL Y CYNLLUN: DRAWING TITLE: Floor Plan Elevations Site Plan as Proposed PLANNING APPLICATION			
DYDDIADA DATE: 02/23/26	GRADDFA/SCALE: As indicated	RHEIF Y CYNLLUN/DRAWING No REV: 1038 (05) 101	