


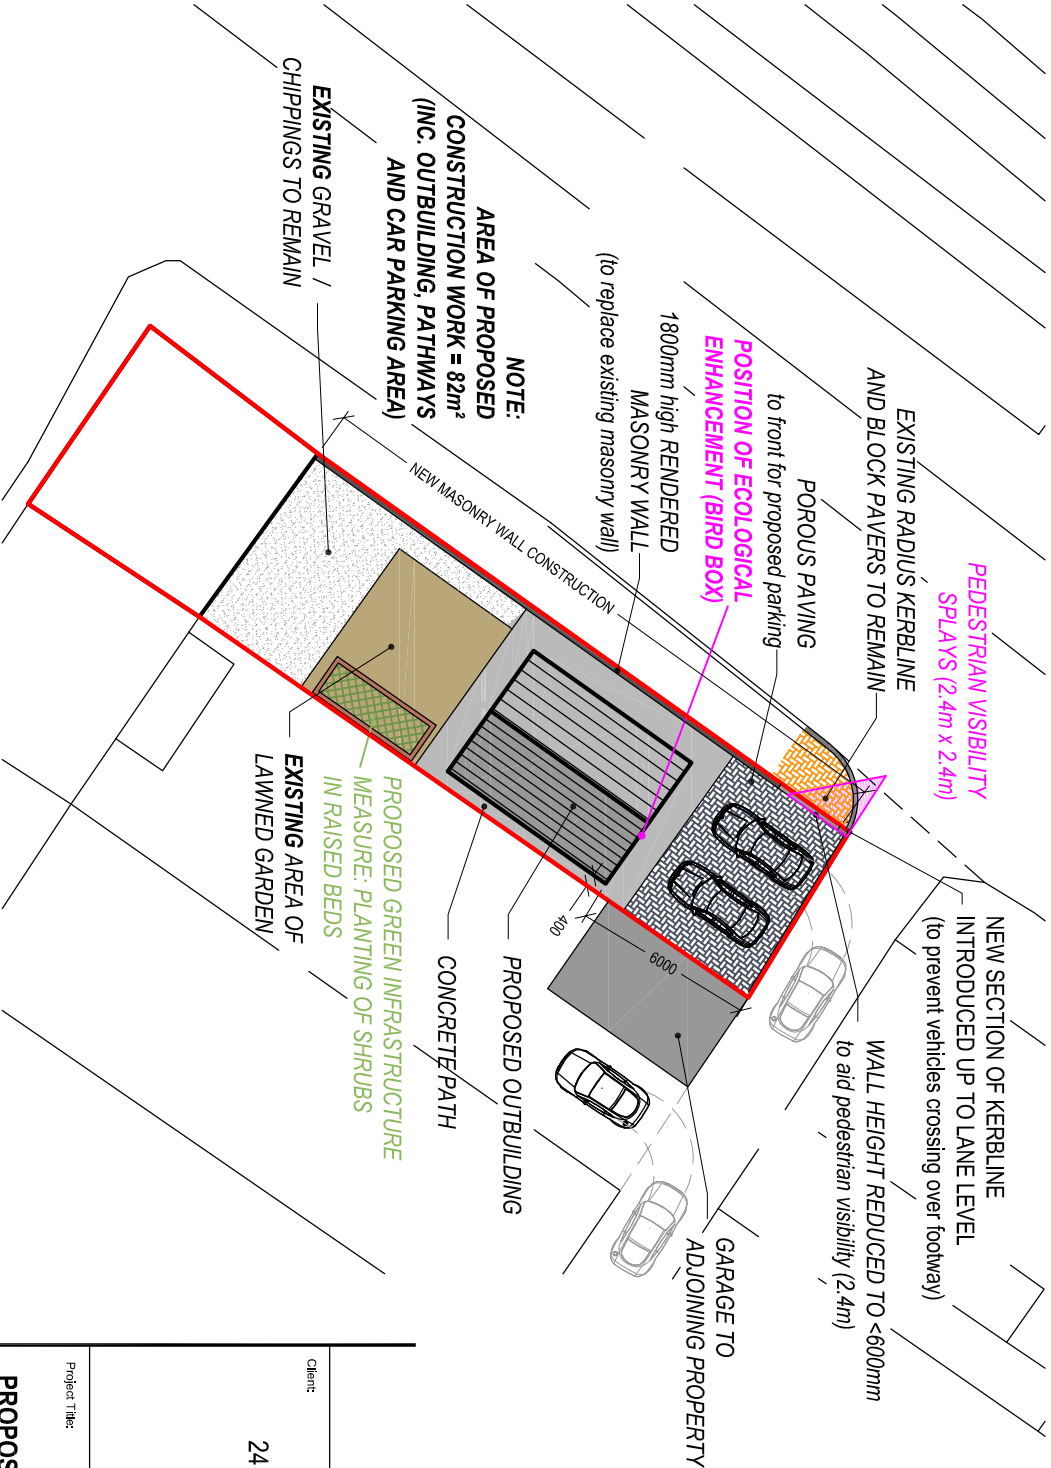


Reproduced from an Ordnance Survey map with the permission of the
Controller of Her Majesty's Stationary Office.
©Crown Copyright. All rights reserved.

PROPOSED SITE PLAN
Scale 1:250




SITE LOCATION PLAN
Scale 1:1250

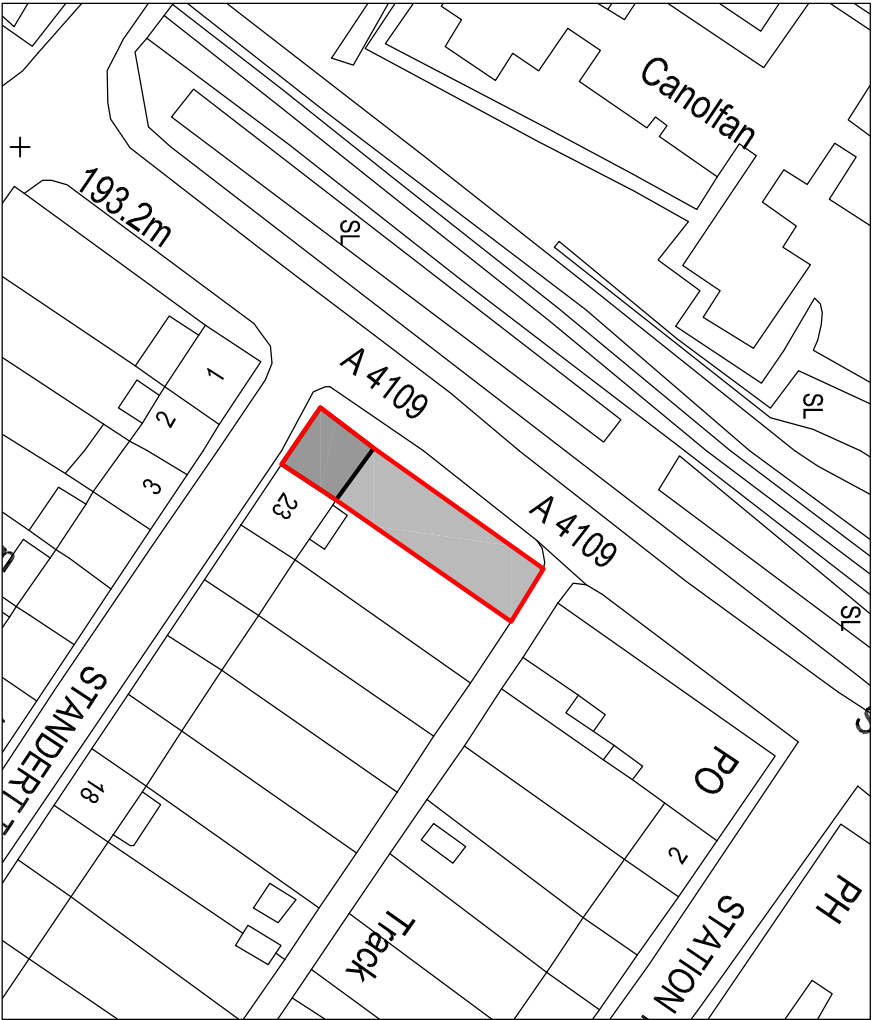

POROUS PAVING SPECIFICATION:
80mm thick 'MARSHALLS PRIORRA' block paving
50mm thick sharps sand bedding layer
MM120 'MARSHALLS' separation membrane
200mm thick TYPE 3 CLEAN STONE with no fines, with min.30% void ratio
MM380 'MARSHALLS' impermeable membrane

POROUS PAVING JUNCTION DETAIL
Scale 1:10

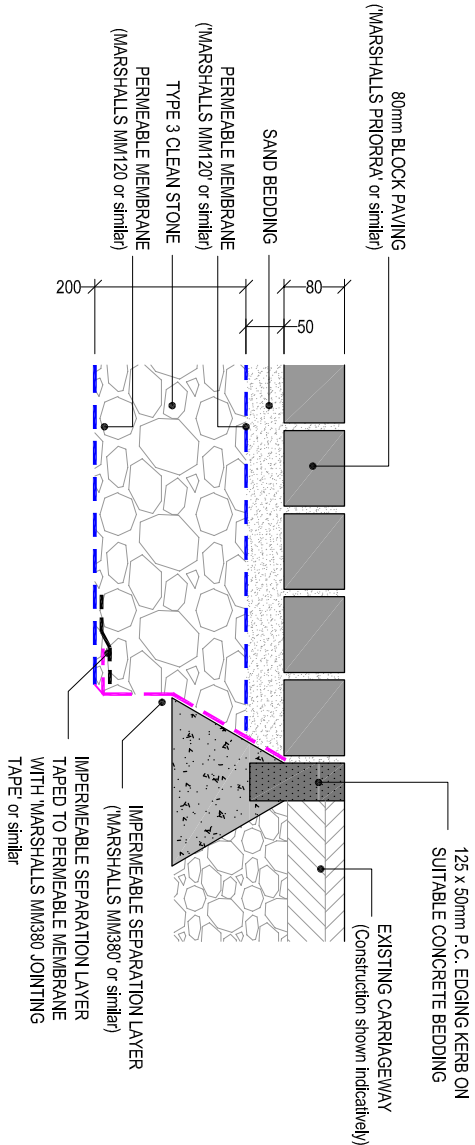

PLANNING

Drawing Title:
EXISTING & PROPOSED SITE PLANS

Drawing No:	Revision:	Date:
CPD-001	H	24-04-2025
31-03-2026		
Scale(s):	Paper Size:	A3
1:1250 / 1:250 / 1:10		



Cwm Planning & Design Ltd.
(Civil, Structural & Architectural)

Client:

24 Standert Terrace
Seven Sisters
Neath
SA10 9DF

Project Title:

PROPOSED GARDEN STORE /
OUTBUILDING

General Notes:
1. Do not scale from this drawing. Take figures dimensions only.
2. Dimensions are in millimetres unless otherwise stated.

Drawing Issue: