

PROJECT :

Cymric House

CLIENT :

Mr V Johnson

REVISIONS :

No	REVISION	DATE	BY
A	First floor windows	27-03-26	OL

NOTES :

- Do not scale from this drawing take figured dimensions only.
- Dimensions are in millimeters unless otherwise stated.
- All dimensions to be checked on site.

STAGE :

Preliminary

DRAWING TITLE :

Proposed Floor Plans

JOB NUMBER :

26-000

DRAWING NUMBER (REV) :

003/RevA


SCALE :

1 : 100

A1


DRAWN BY	(DATE)	XX (00.00)
CHECKED BY	(DATE)	XX (00.00)
APPROVED BY	(DATE)	XX (00.00)
		XX (00.00)

E MAIL :
mike@mmdesignconsult.com

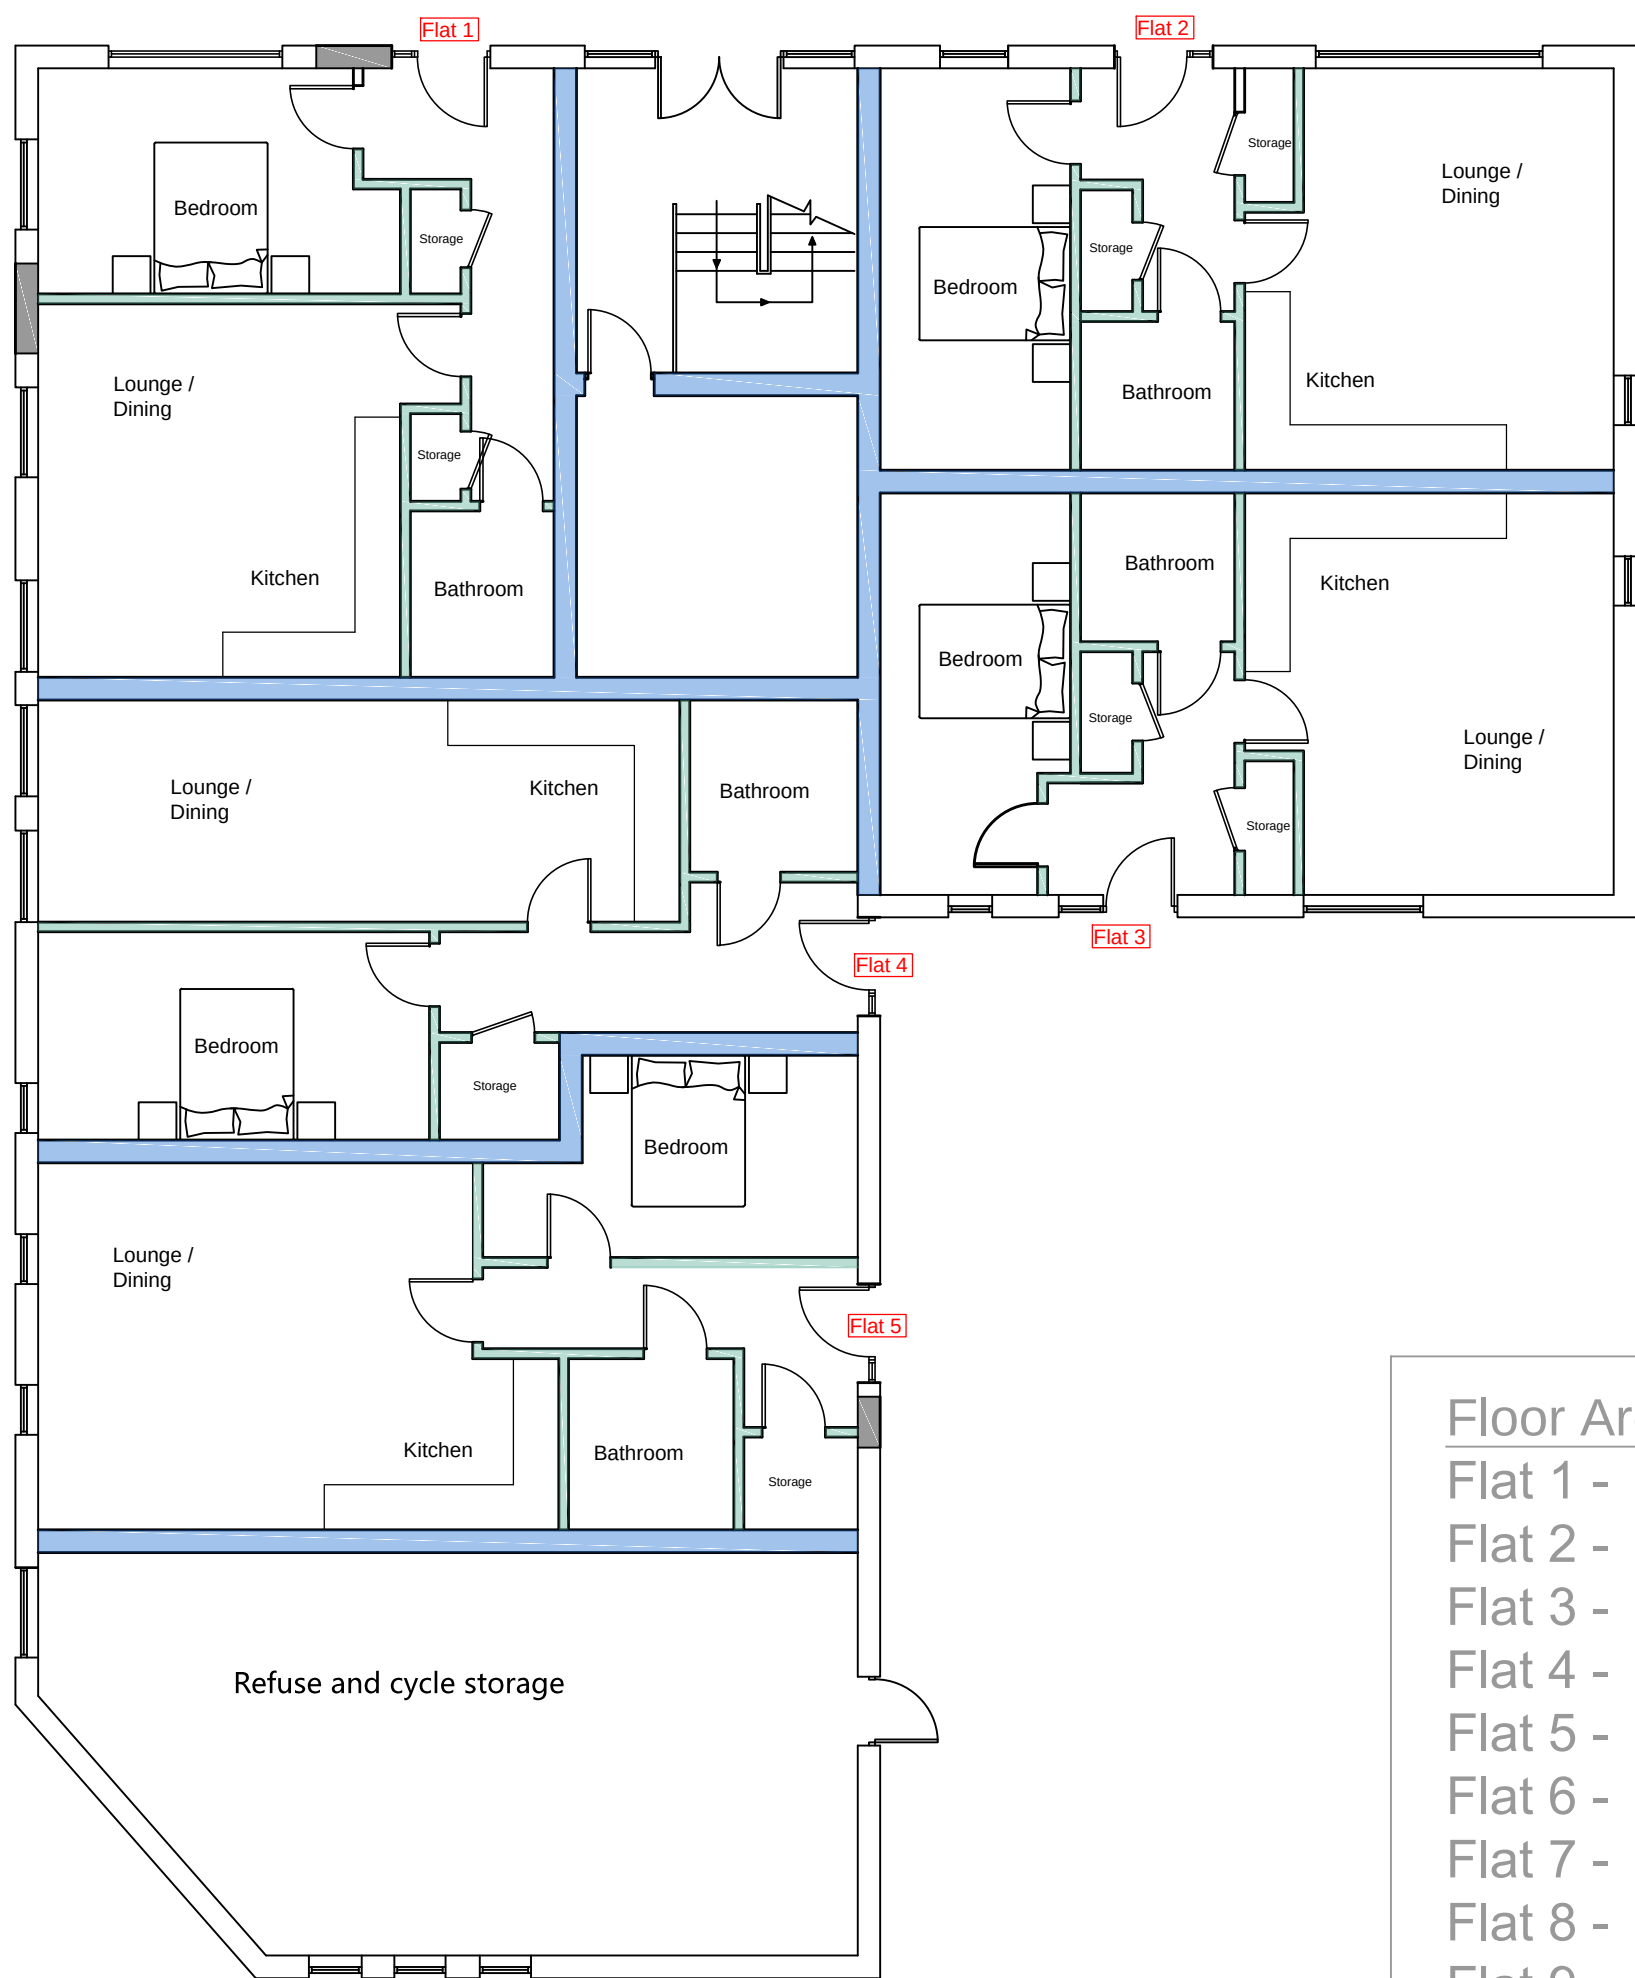

Proposed Ground Floor Plan
1 : 100

Floor Area
Flat 1 - 55m ²
Flat 2 - 52m ²
Flat 3 - 52m ²
Flat 4 - 57m ²
Flat 5 - 58m ²
Flat 6 - 56m ²
Flat 7 - 49m ²
Flat 8 - 49m ²
Flat 9 - 59m ²
Flat 10 - 49m ²
Flat 11 - 48m ²

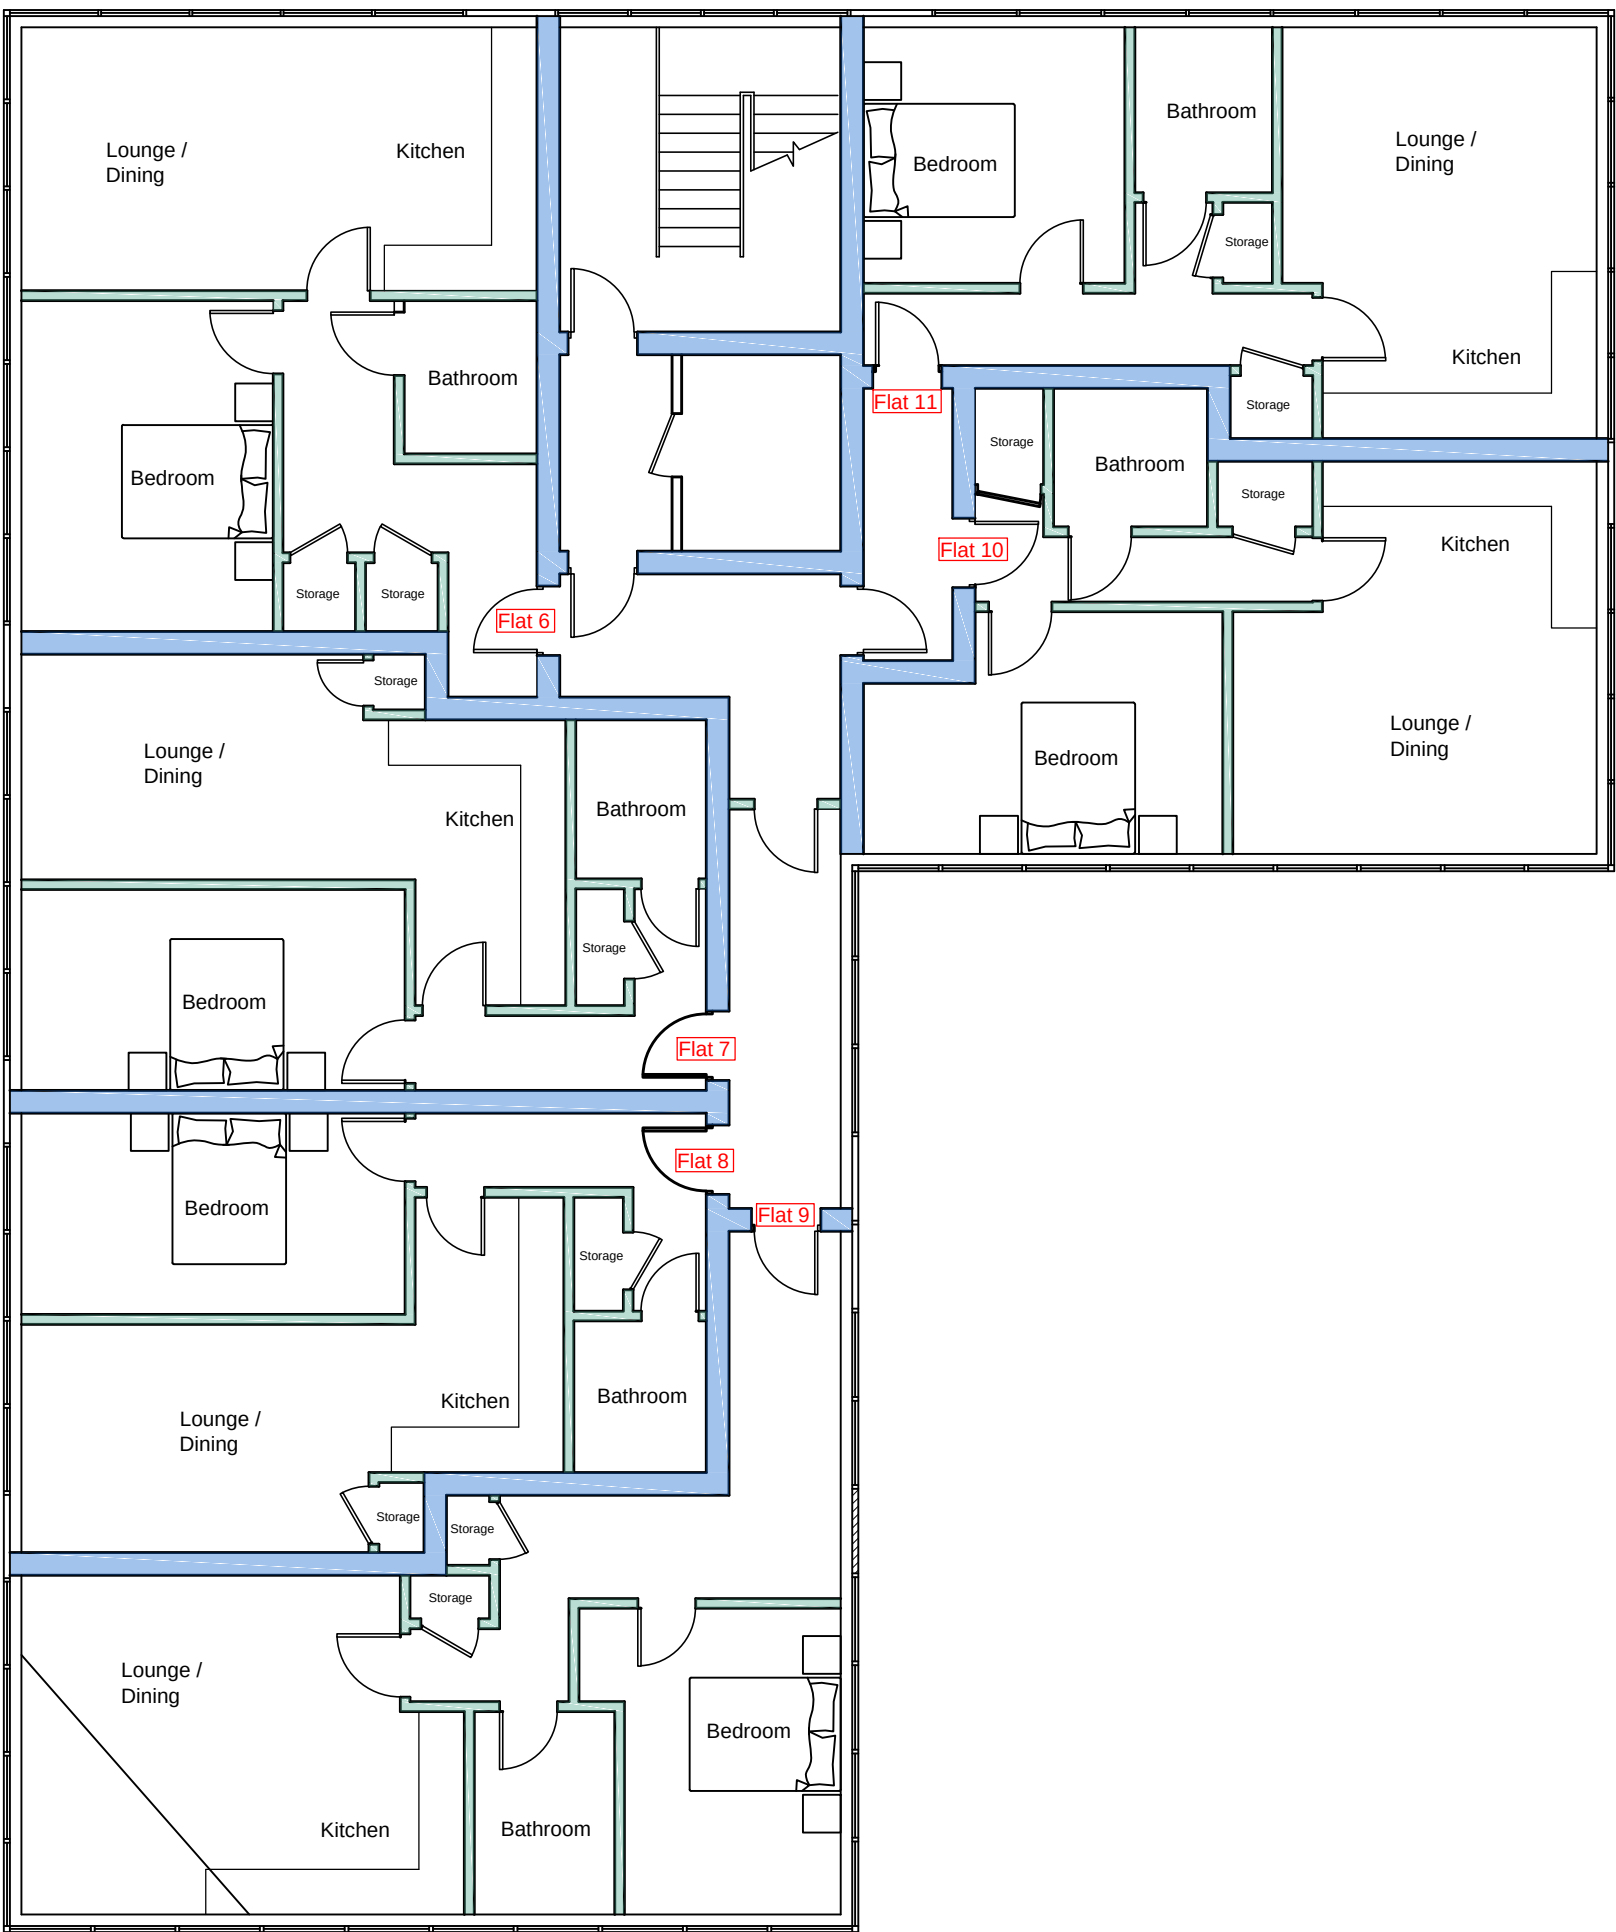

Proposed First Floor Plan
1 : 100