



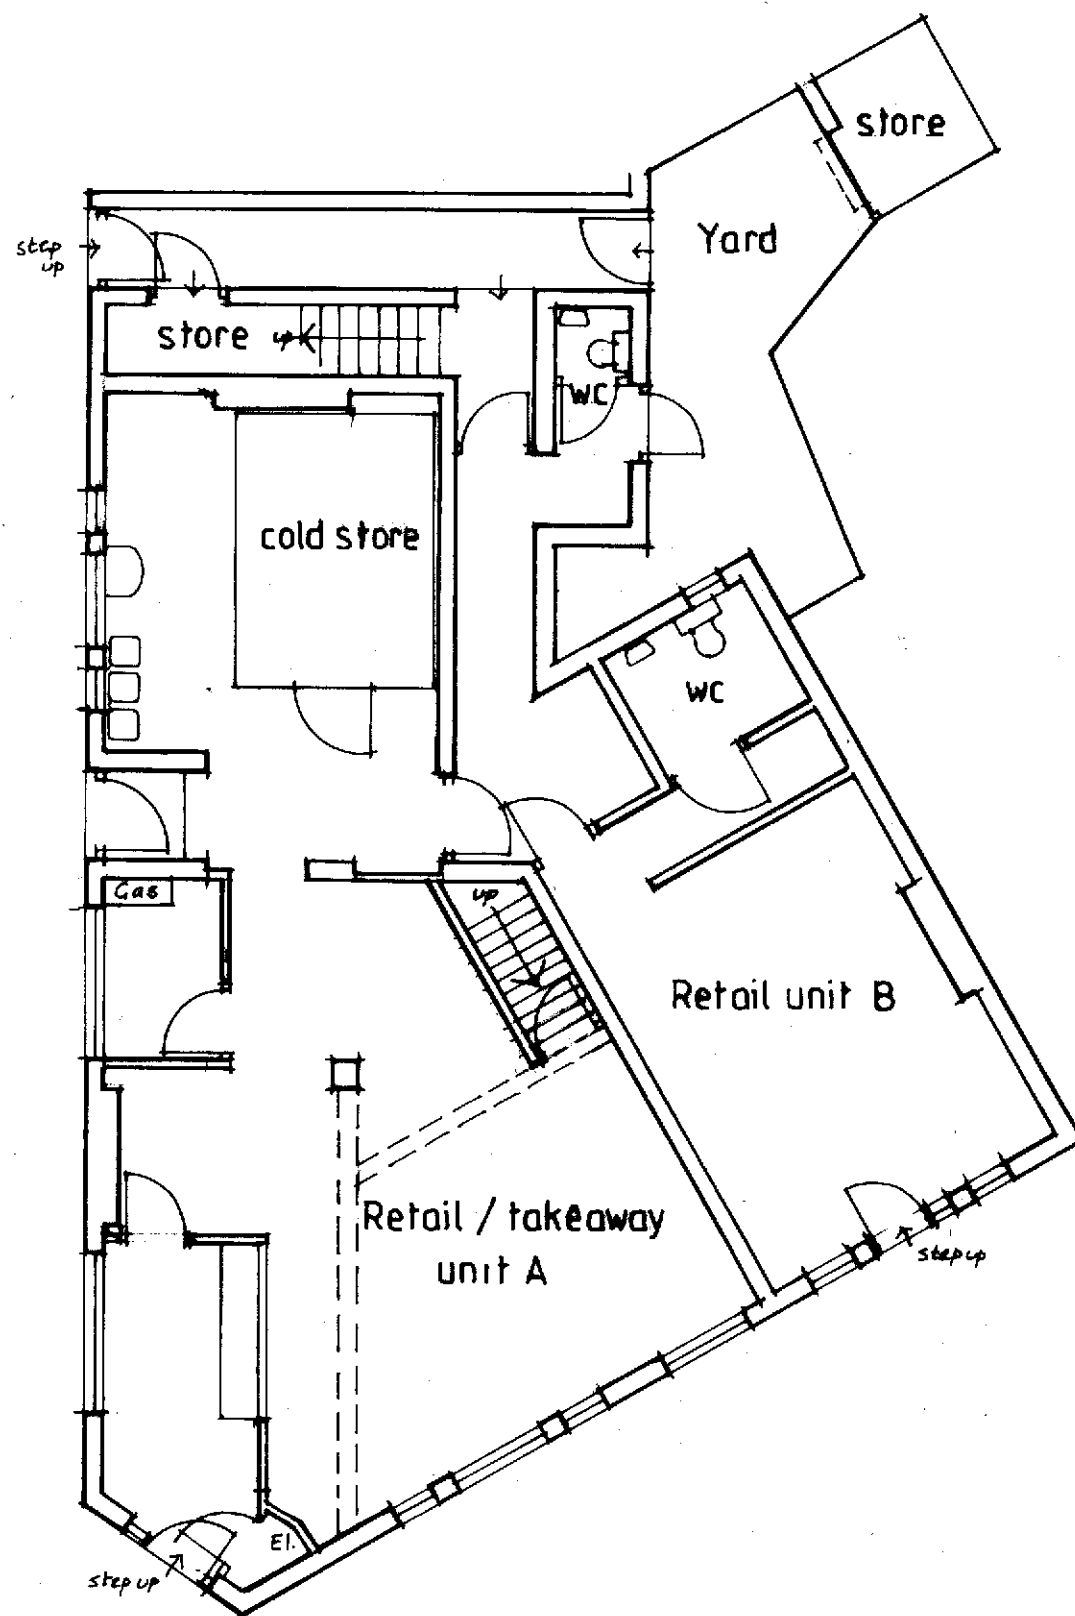

Existing Ground Floor Plan

EXISTING LANTERN
TO BE REMOVED
AND ROOFED OVER
WHILST NEW FLAT ROOF
BEING RENEWED.

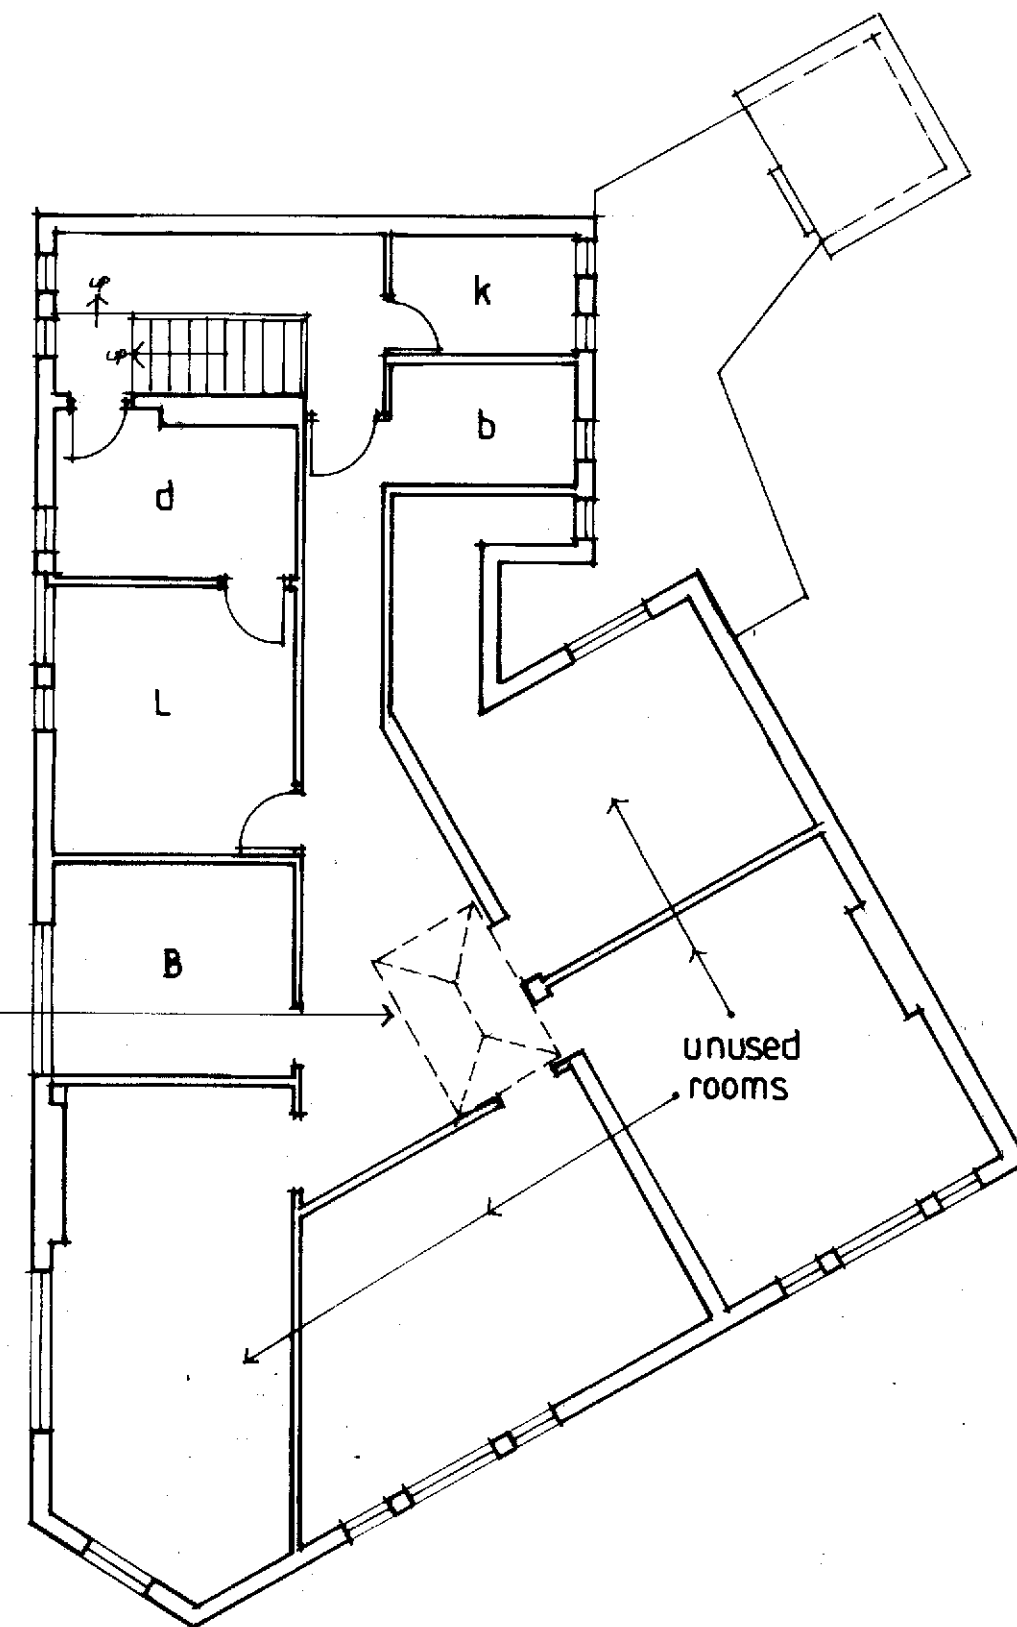

Existing First Floor Plan

Proposed Alterations to 104, Windsor Rd., Neath, SA11 1NR.

drg. title : Existing Floor Plans

scale 1:50 at A3

date: March 2026

drg. no. AR 01