



Superseded

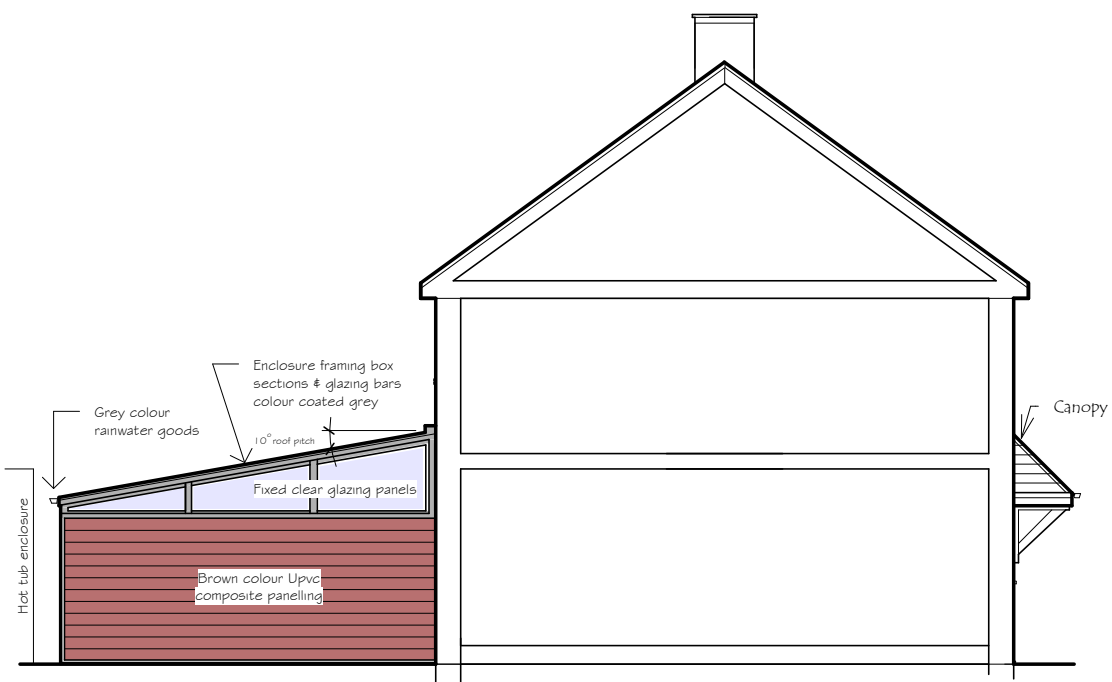

PROPOSED SIDE ELEVATION
Facing South - On cut line A - A (Party wall)




PROPOSED REAR ELEVATION
Facing West

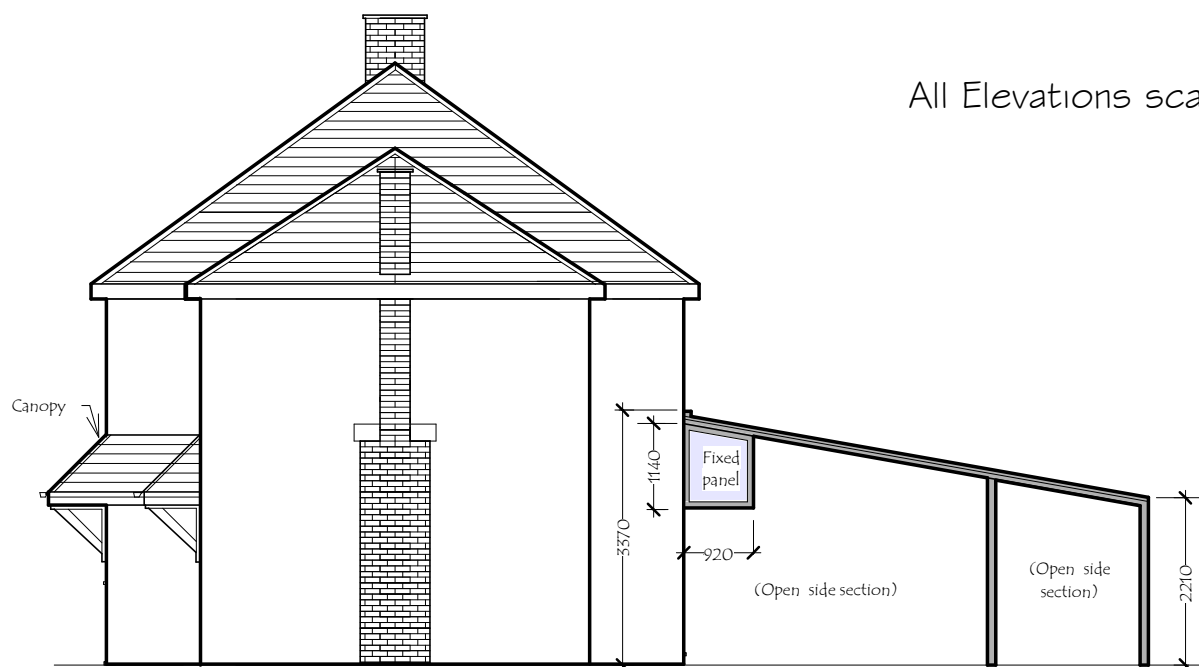

PROPOSED SIDE ELEVATION -
Facing North

All Elevations scale 1 : 100

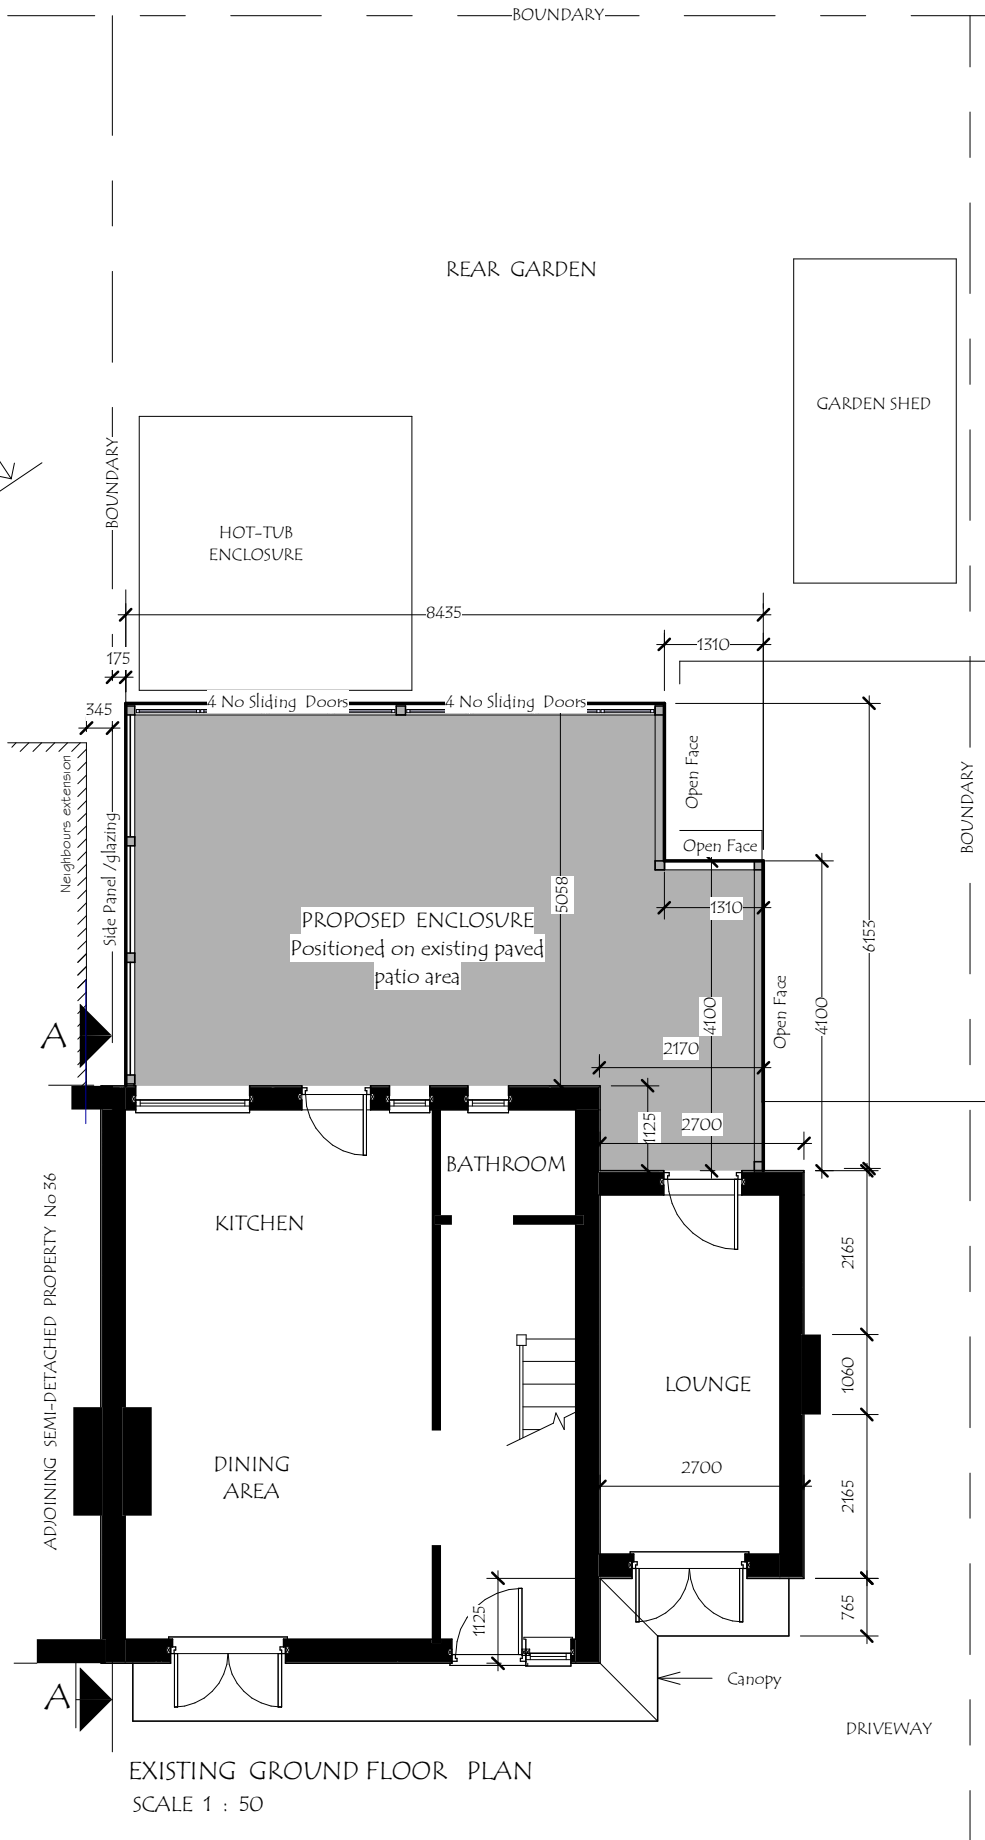

PROPOSED GARDEN ROOM ENCLOSURE at
34 DARWIN ROAD, SANDFIELDS, PORT TALBOT. SA12 6BS

A	Windows / door shown on Floorplan. Size of enclosure altered. Garden shed shown. Front canopy roof section shown	DG 30 03 26
REVISION	DETAILS	DRAWN / DATE

SHEET	DRAWN: DG	DRAWING No	REV
PROPOSED GROUND FLOOR PLAN & ELEVATIONS	DATE: 12.03.26	26/DR/5	A
	SCALE 1:100 & 50		