




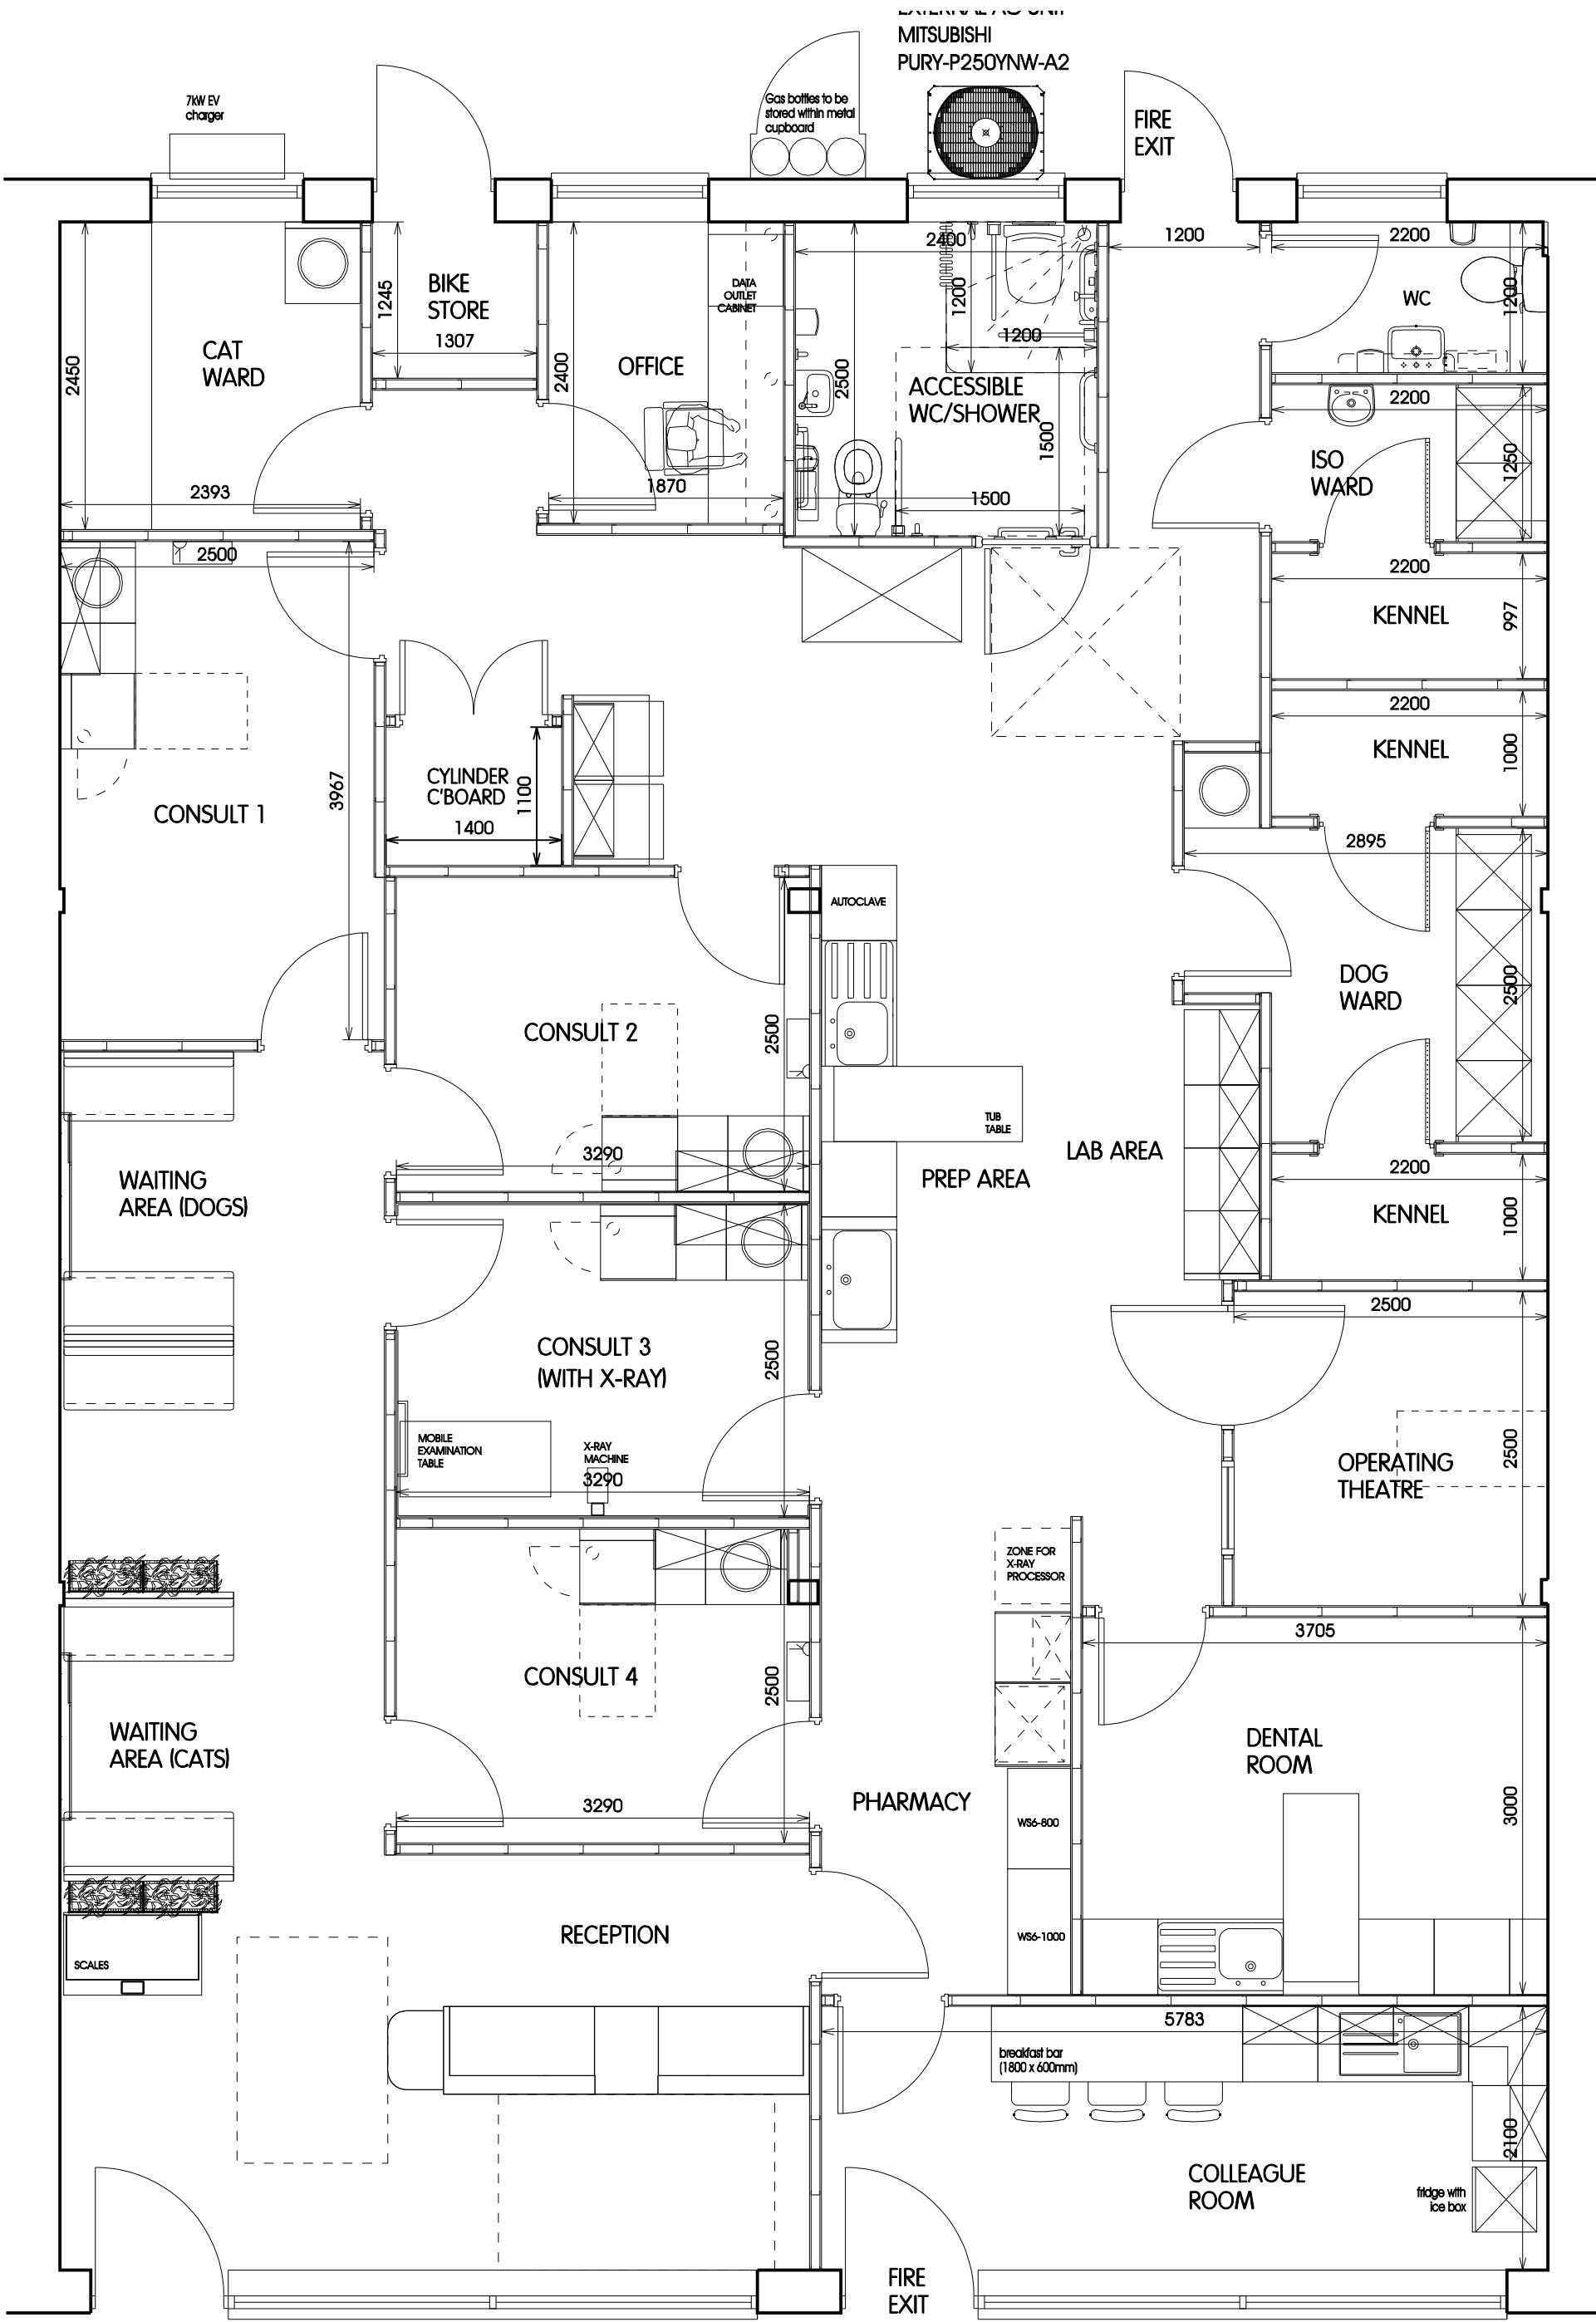

PROPOSED GROUND FLOOR LAYOUT PLAN - 1:50

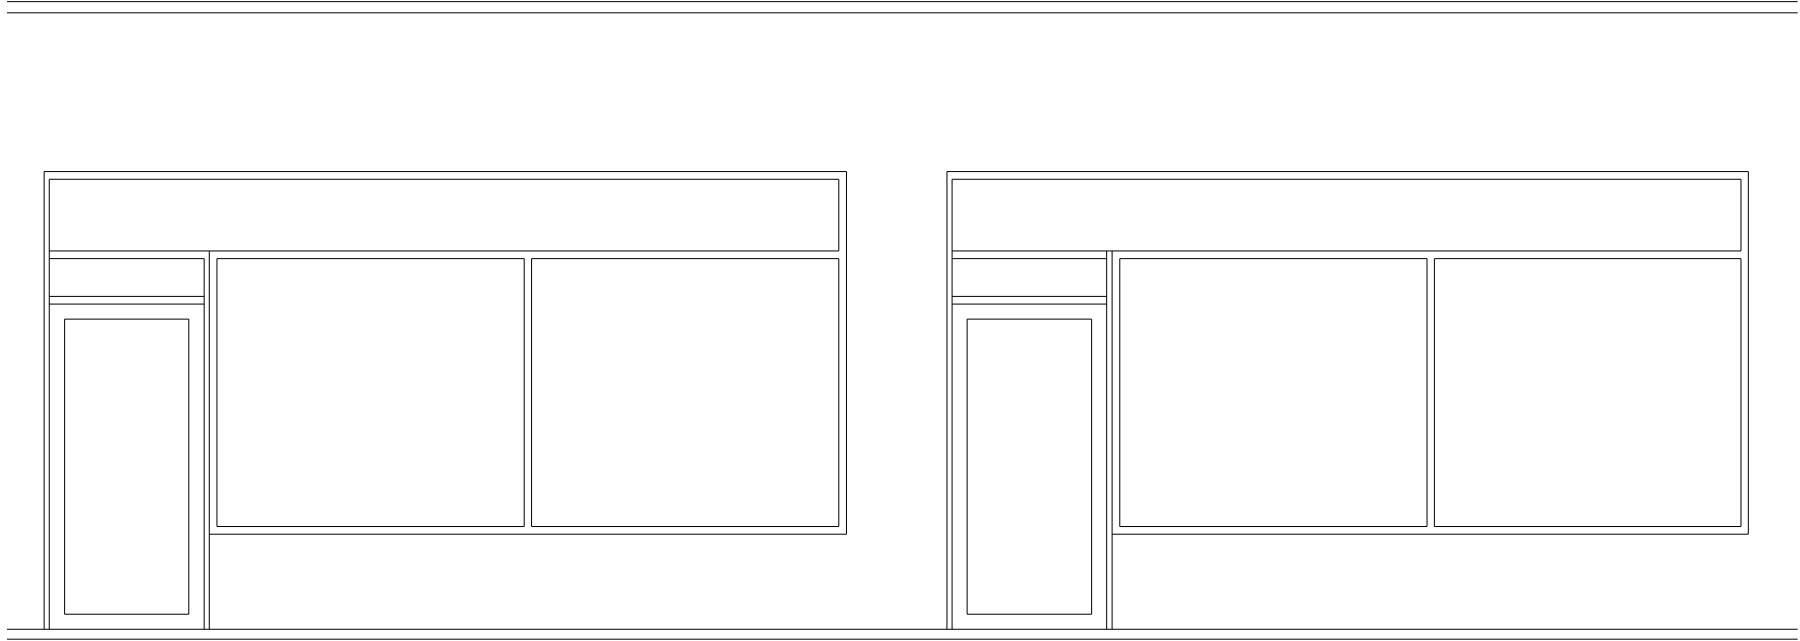

PROPOSED FRONT ELEVATION - 1:50

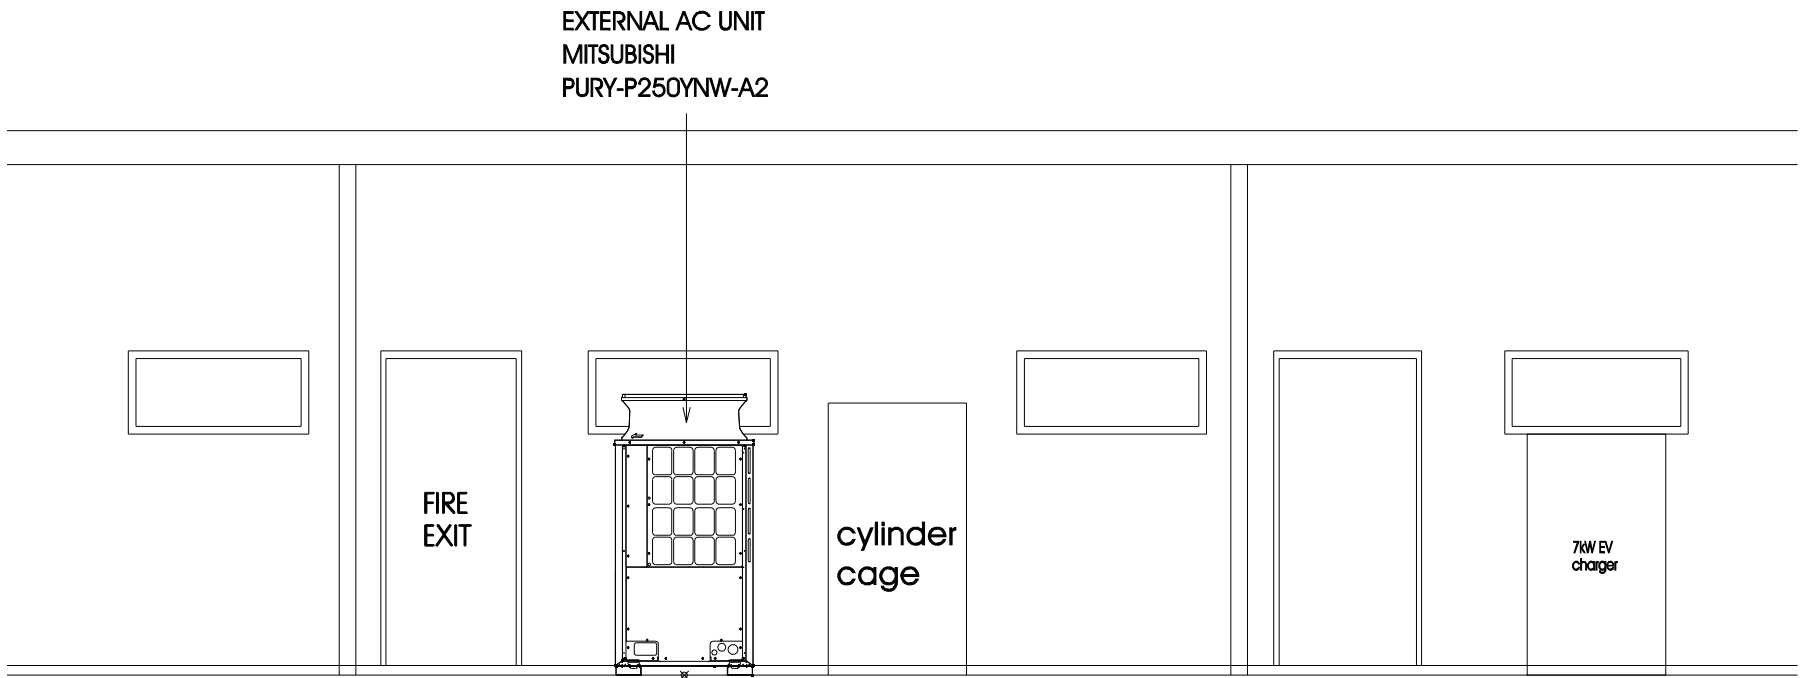

PROPOSED REAR ELEVATION - 1:50

NWD Architects

NWD Architects Ltd
Old Coach Road, Kelsall, Tarporley, Cheshire, CW6 0QJ
01629 751555
enquiries@nwdarchitects.co.uk nwdarchitects.co.uk

CLIENT

Vets4Pets
Isambard House,
Fire Fly Avenue,
Swindon, SN2 2EH



PROJECT

PORT TALBOT STANDALONE
Pentwyn Baglan Rd, Baglan, Port Talbot SA12 8EB

DESCRIPTION

Proposed Ground Floor Layout Plans

SCALE A1
1:50

SCALE A3

DATE
18 December 2025

DRAWN BY
MJT


DRAWING NO.

REVISION

8063/02

E

ALL DIMENSIONS TO BE CHECKED ON SITE.
WRITTEN DIMENSION TO BE TAKEN IN PREFERENCE TO SCALED. COPYRIGHT © 2015.
Except where otherwise stated all rights, including copyright, in the content of these
drawings and designs belong to NWD Architects Ltd.
You are not permitted to copy, dilute, adapt or change these materials without the
prior written permission of NWD Architects Ltd.

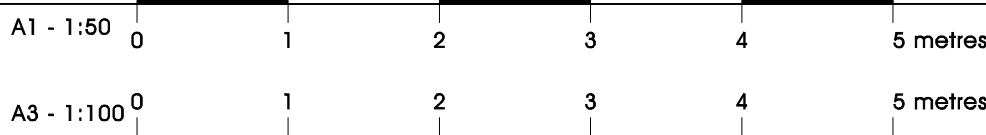

REV DATE	DESCRIPTION	BY	REV DATE	DESCRIPTION	BY
A 12.01.26	Layout amended following PO comment	MJT	E 23.03.26	Planning submission	MJT
B 16.01.26	Layout amended following FM comment	MJT			
C 16.02.26	Layout amended following FM comment	MJT			
D 03.03.26	Layout amended following FM comment	MJT			