




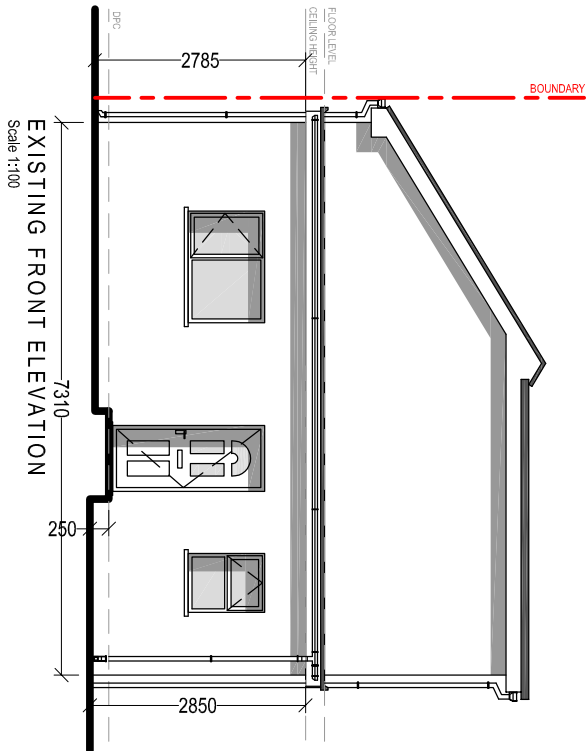


EXISTING FRONT ELEVATION
Scale 1:100

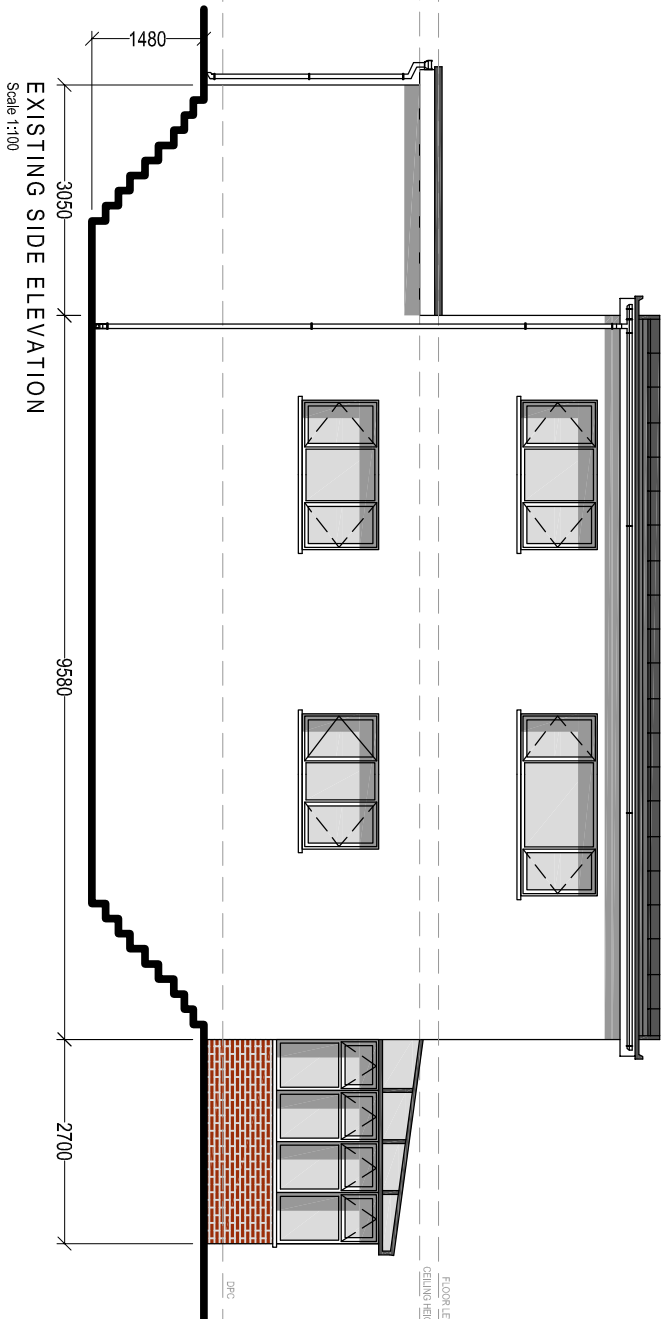


EXISTING SIDE ELEVATION
Scale 1:100

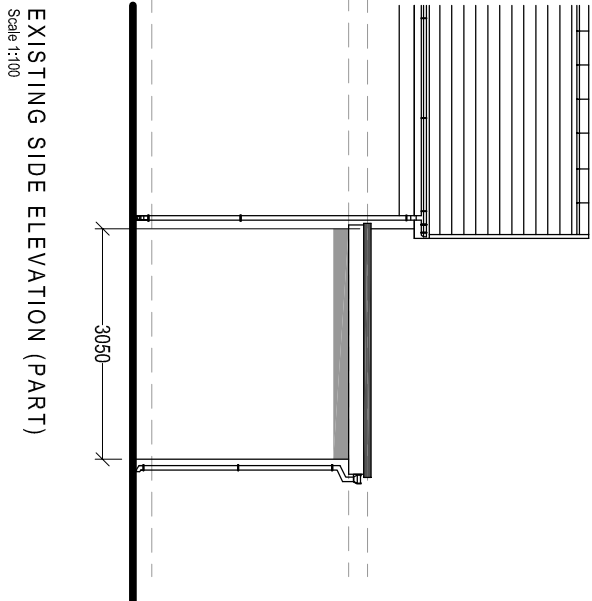

EXISTING SIDE ELEVATION (PART)
Scale 1:100

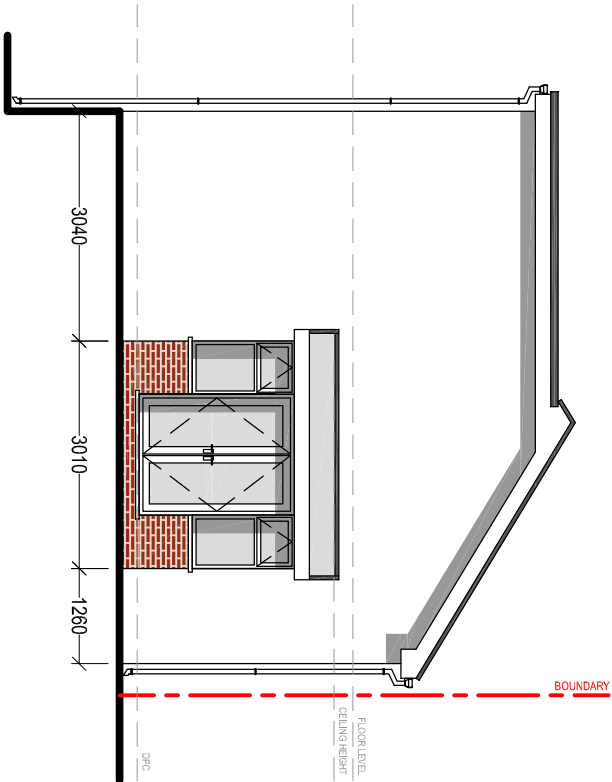

EXISTING REAR ELEVATION
Scale 1:100

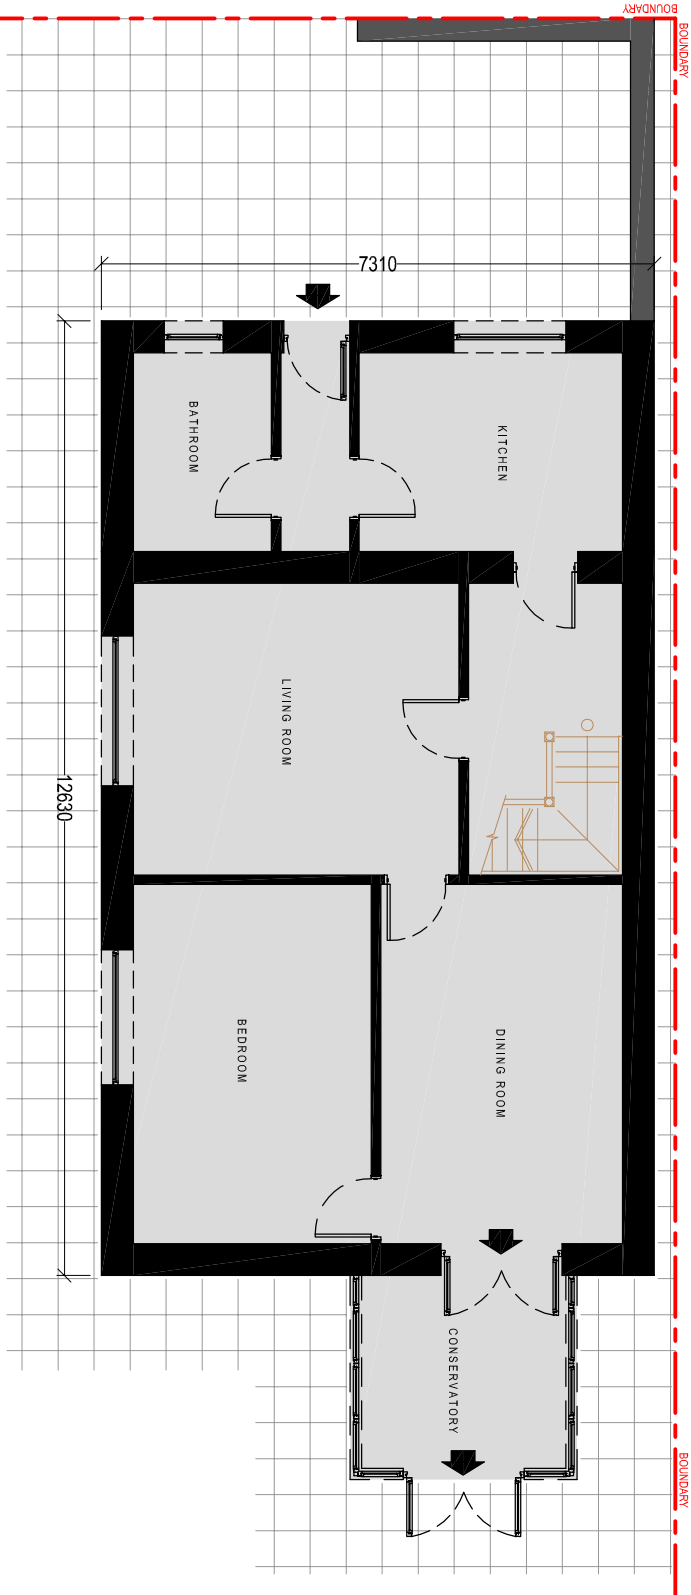

EXISTING GROUND FLOOR PLAN
Scale 1:100

Client:

10 Deeley Road
Ystalyfera
SA9 2LW

Project Title:

PROPOSED GROUND FLOOR
SIDE EXTENSION
(on elevation facing front)

General Notes:
1. Do not scale from this drawing. Take figures dimensions only.
2. Dimensions are in millimetres unless otherwise stated.

Drawing Issue:

PLANNING

Drawing Title:

EXISTING ELEVATIONS & FLOOR PLAN

Drawing No: CPD-003

Revision: B

Date: 19-09-2025

Revised: 01-04-2026

Scale(s): 1:100

Paper Size: A3



Cwm Planning & Design Ltd.
(Civil, Structural & Architectural)