





WOODSTONE HOUSE
SPARROW NEST BOX


NOTE:
IMPLEMENTATION OF PROPOSED ECOLOGICAL ENHANCEMENT
(INSTALLATION OF THE BIRD BOX) WILL BE CARRIED OUT WITHIN
1 MONTH OF BENEFICIAL OCCUPATION.

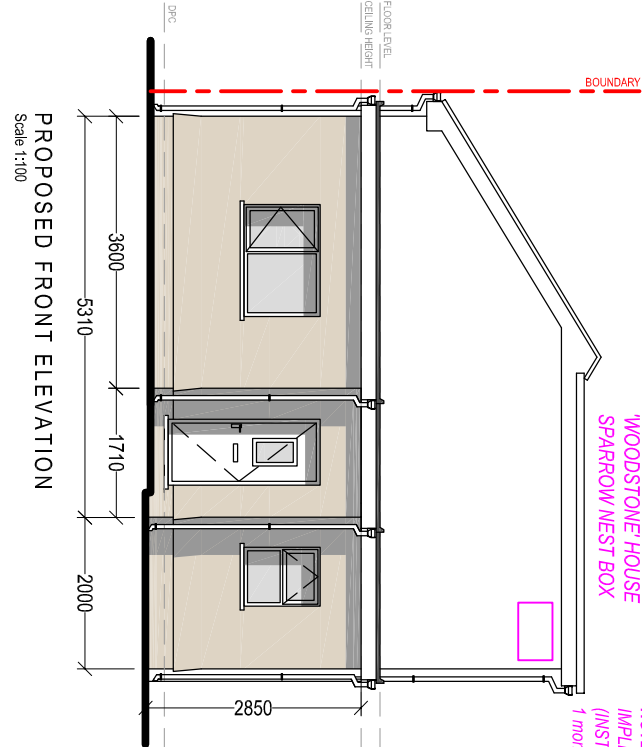


PROPOSED FRONT ELEVATION
Scale 1:100

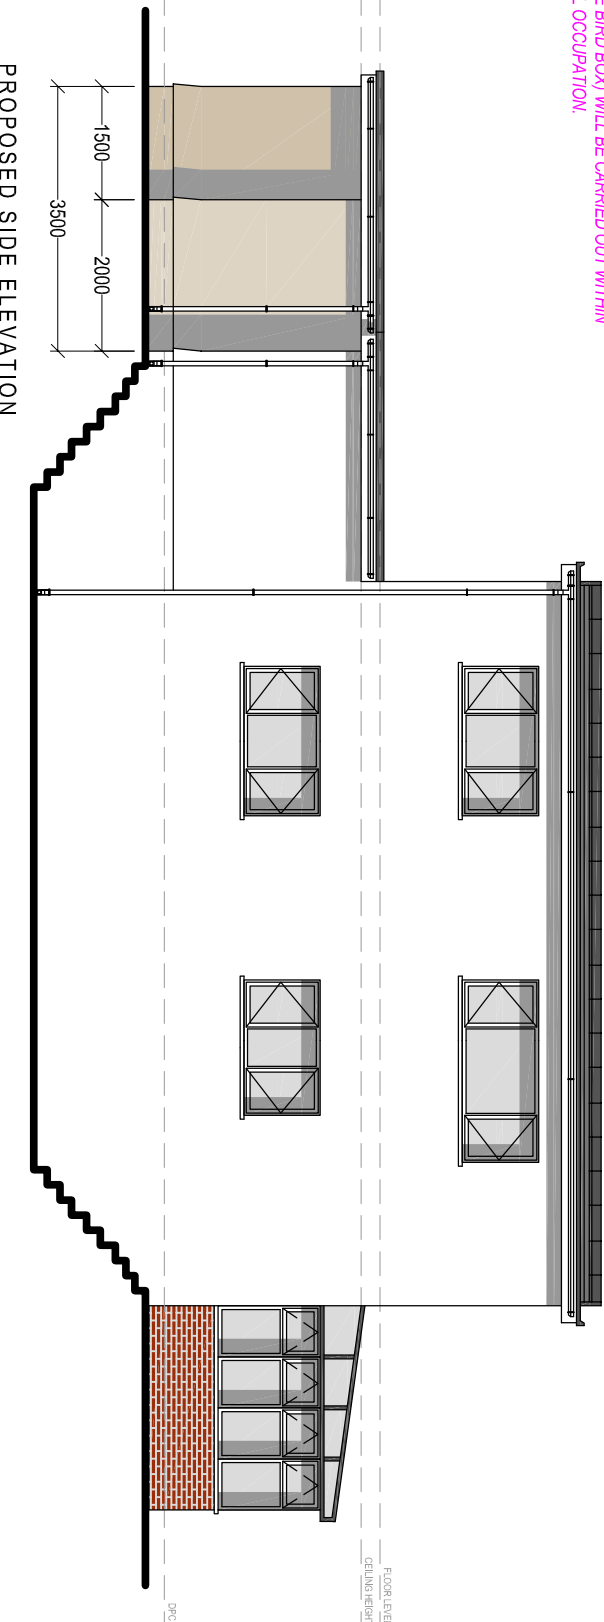


PROPOSED SIDE ELEVATION
Scale 1:100

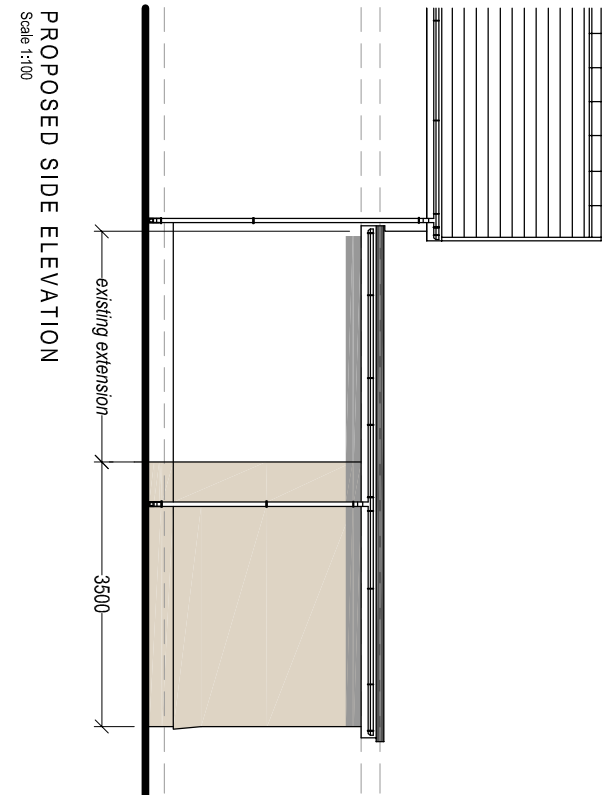

PROPOSED SIDE ELEVATION
Scale 1:100

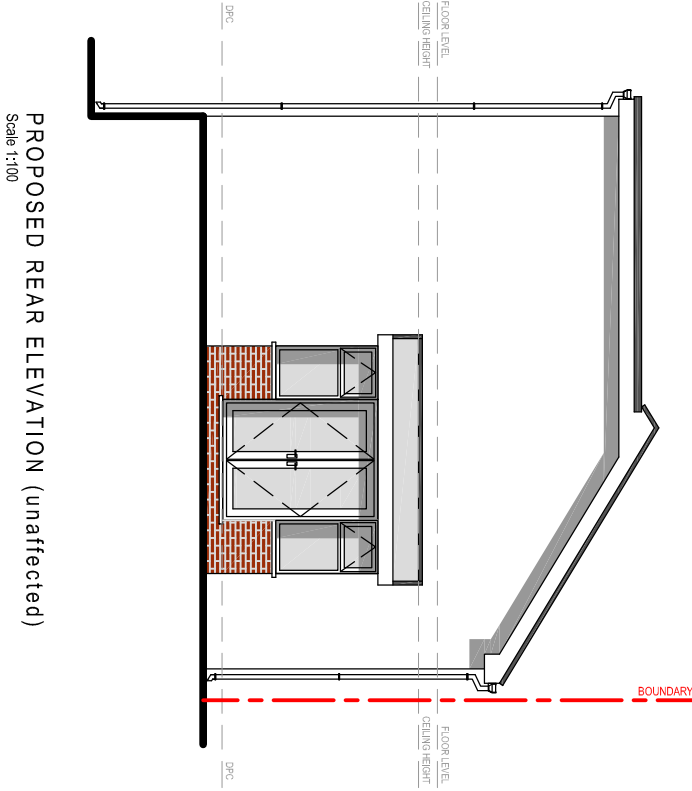

PROPOSED REAR ELEVATION (unaffected)
Scale 1:100

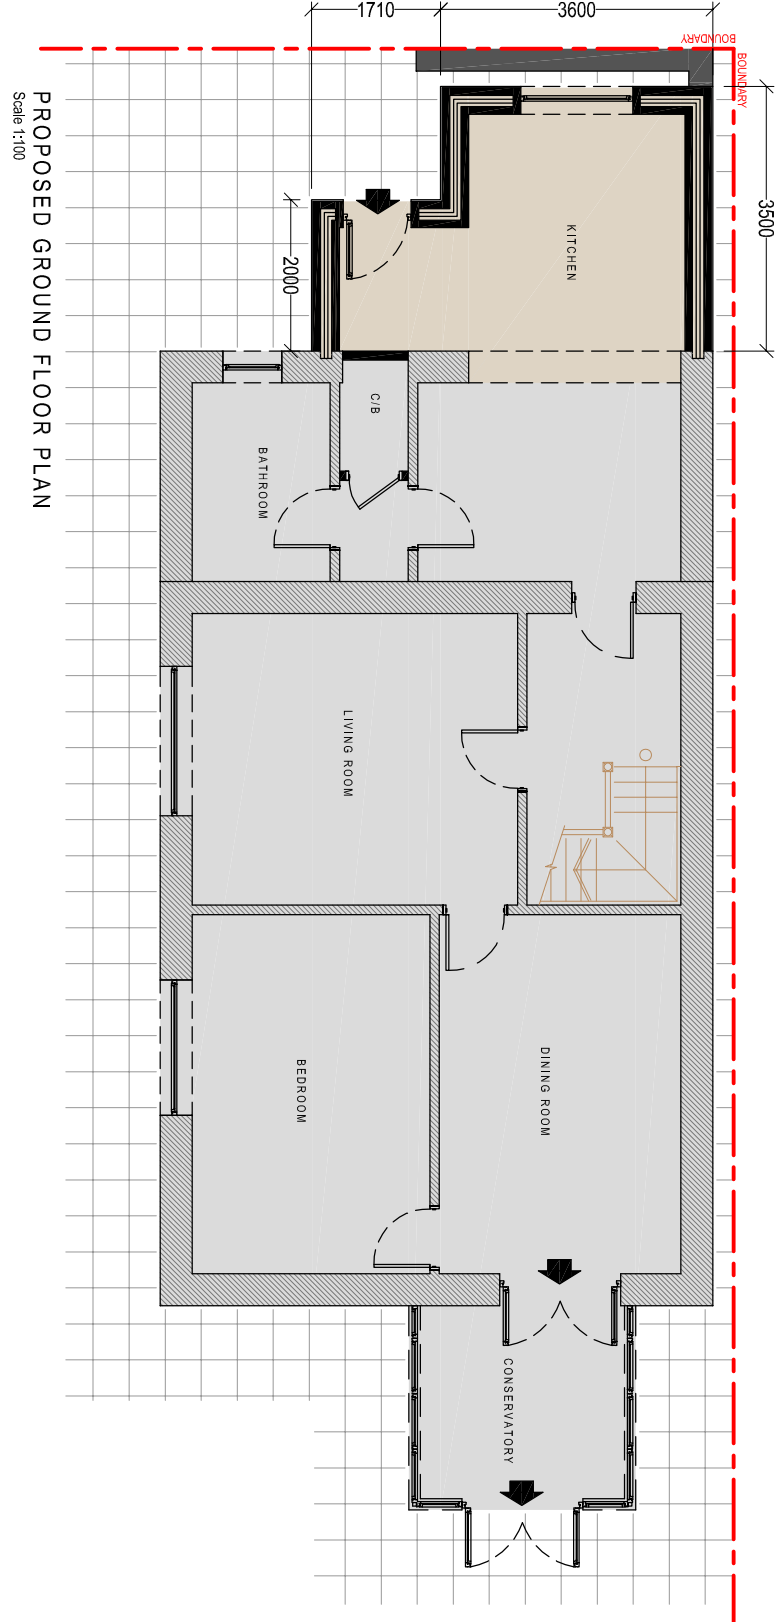

PROPOSED GROUND FLOOR PLAN
Scale 1:100

PROPOSED MATERIAL FINISHES:

Roof Covering:
Tile Pitched roof (TO MATCH EXISTING)

Wall Covering:
Rendered (TO MATCH EXISTING)

Windows & Doors:
uPVC Double Glazed.
Colour: WHITE

Weather boarding:
uPVC bullroosed
Colour: WHITE

Rainwater goods:
Plastic, universal
Colour: WHITE

PLANNING

Drawing Title: PROPOSED ELEVATIONS & FLOOR PLAN			
Drawing No:	CRP-004	Revision:	B
Date:	19-09-2025	Revised:	01-04-2026
Scale(s):	1:100	Paper Size:	A2



Cwm Planning & Design Ltd.
(Civil, Structural & Architectural)