



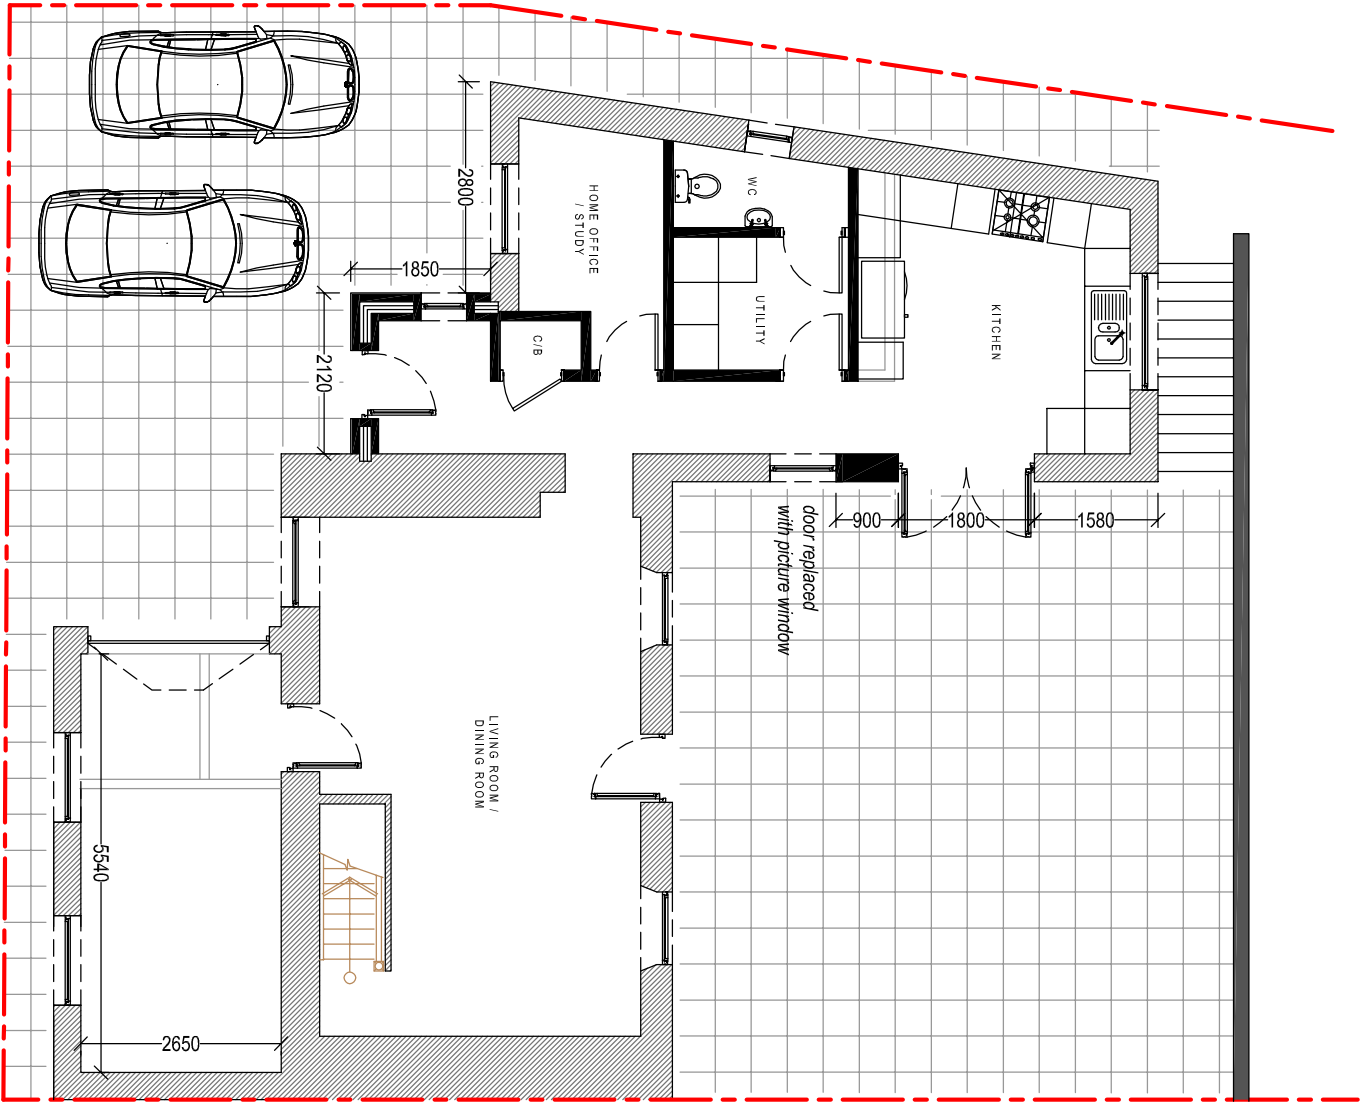

PROPOSED GROUND FLOOR PLAN

Scale 1:100

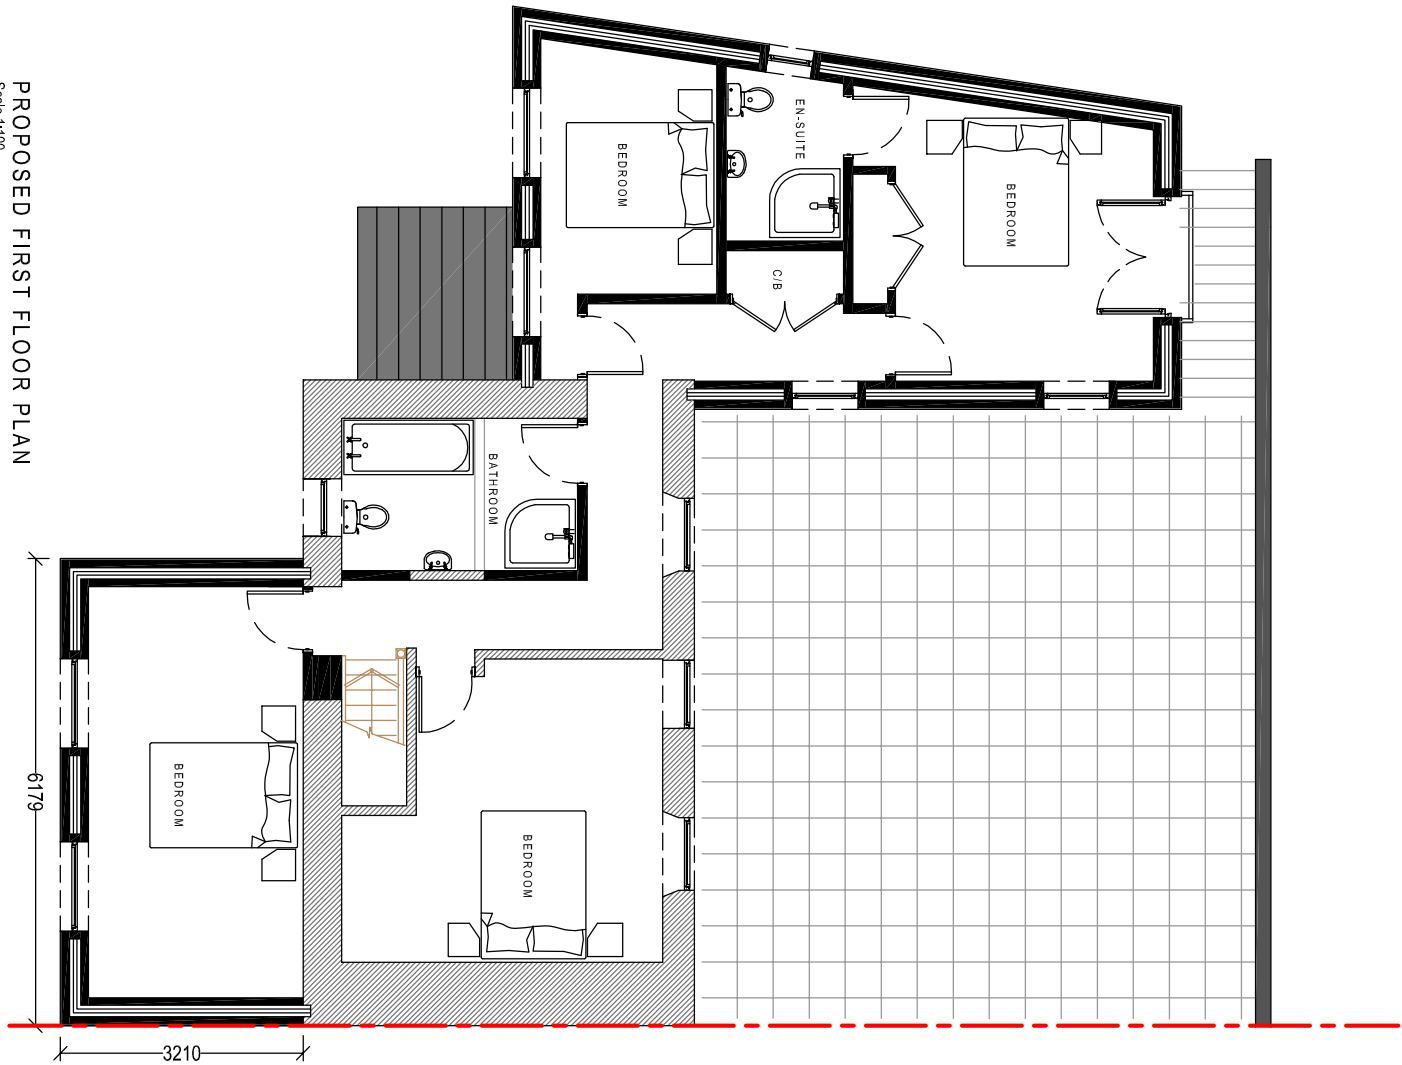

PROPOSED FIRST FLOOR PLAN

Scale 1:100

Client:		Mr & Mrs Thomas 22 Brynawel Cynant	
Project Title:		PROPOSED FIRST FLOOR SIDE & REAR EXTENSIONS	
General Notes:			
1. Do not scale from this drawing, take figured dimensions only. 2. Dimensions are in millimetres unless otherwise stated.			
Drawing Issue:			
PLANNING			
Drawing Title:			
PROPOSED FLOOR PLANS			
Drawing No:	CPD-006	Revision:	A
Date:	06-12-2025	Revised:	27-03-2026
Scale(s):	1:100	Paper Size:	A3



Cwm Planning & Design Ltd.
(Civil, Structural & Architectural)



Cwm Planning & Design Ltd.
(Civil, Structural & Architectural)