




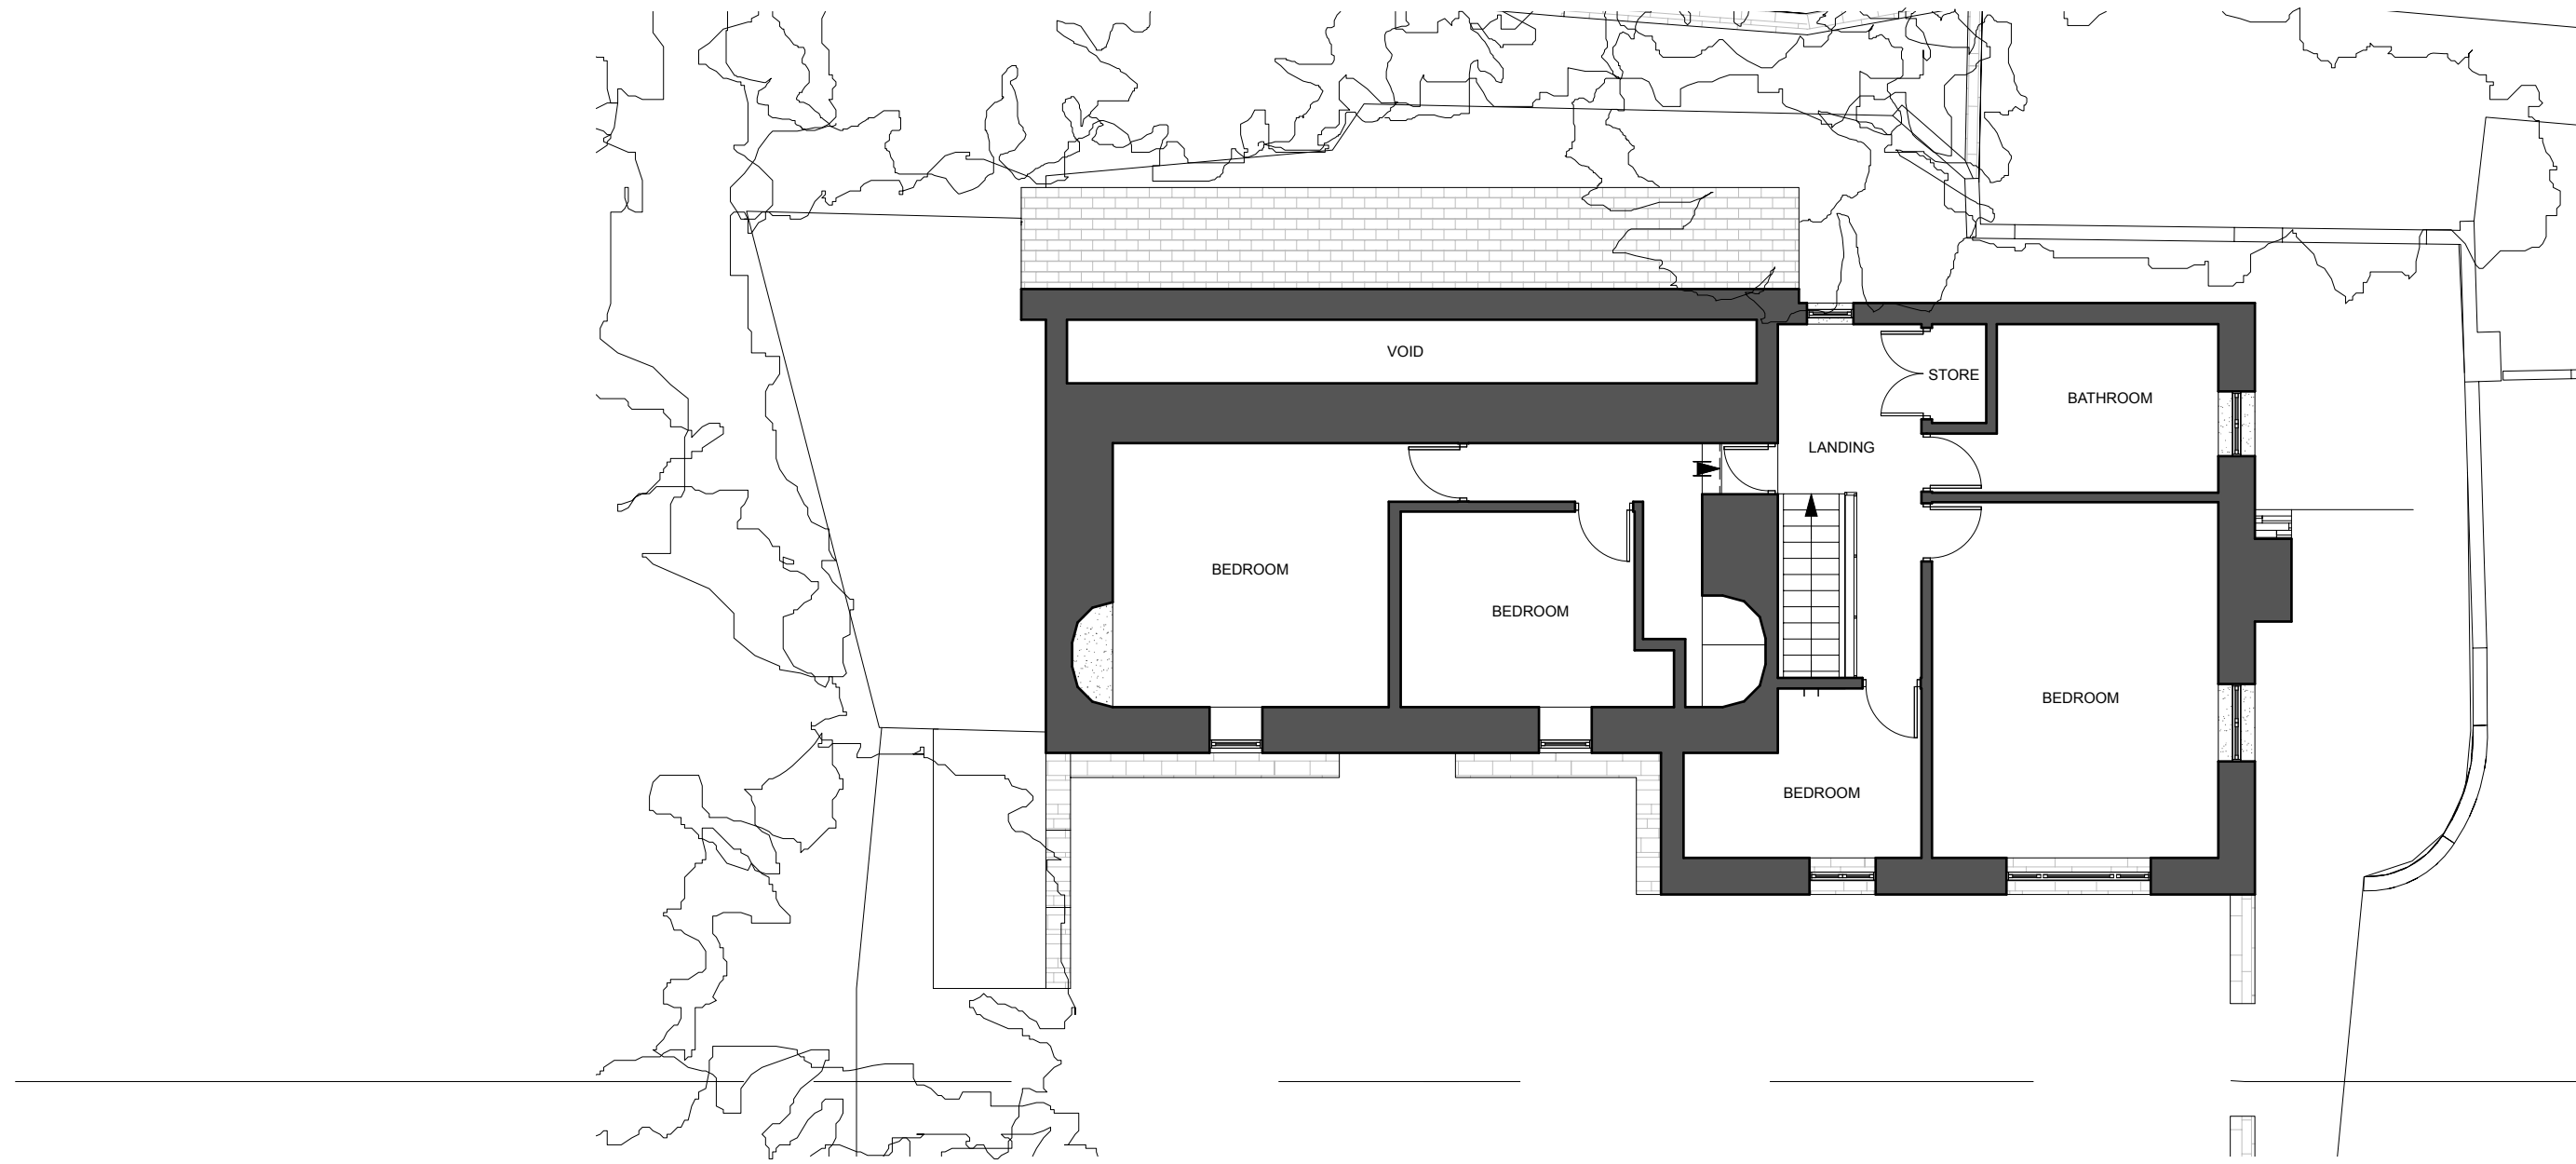

2 FIRST FLOOR PLAN
Scale: 1:100

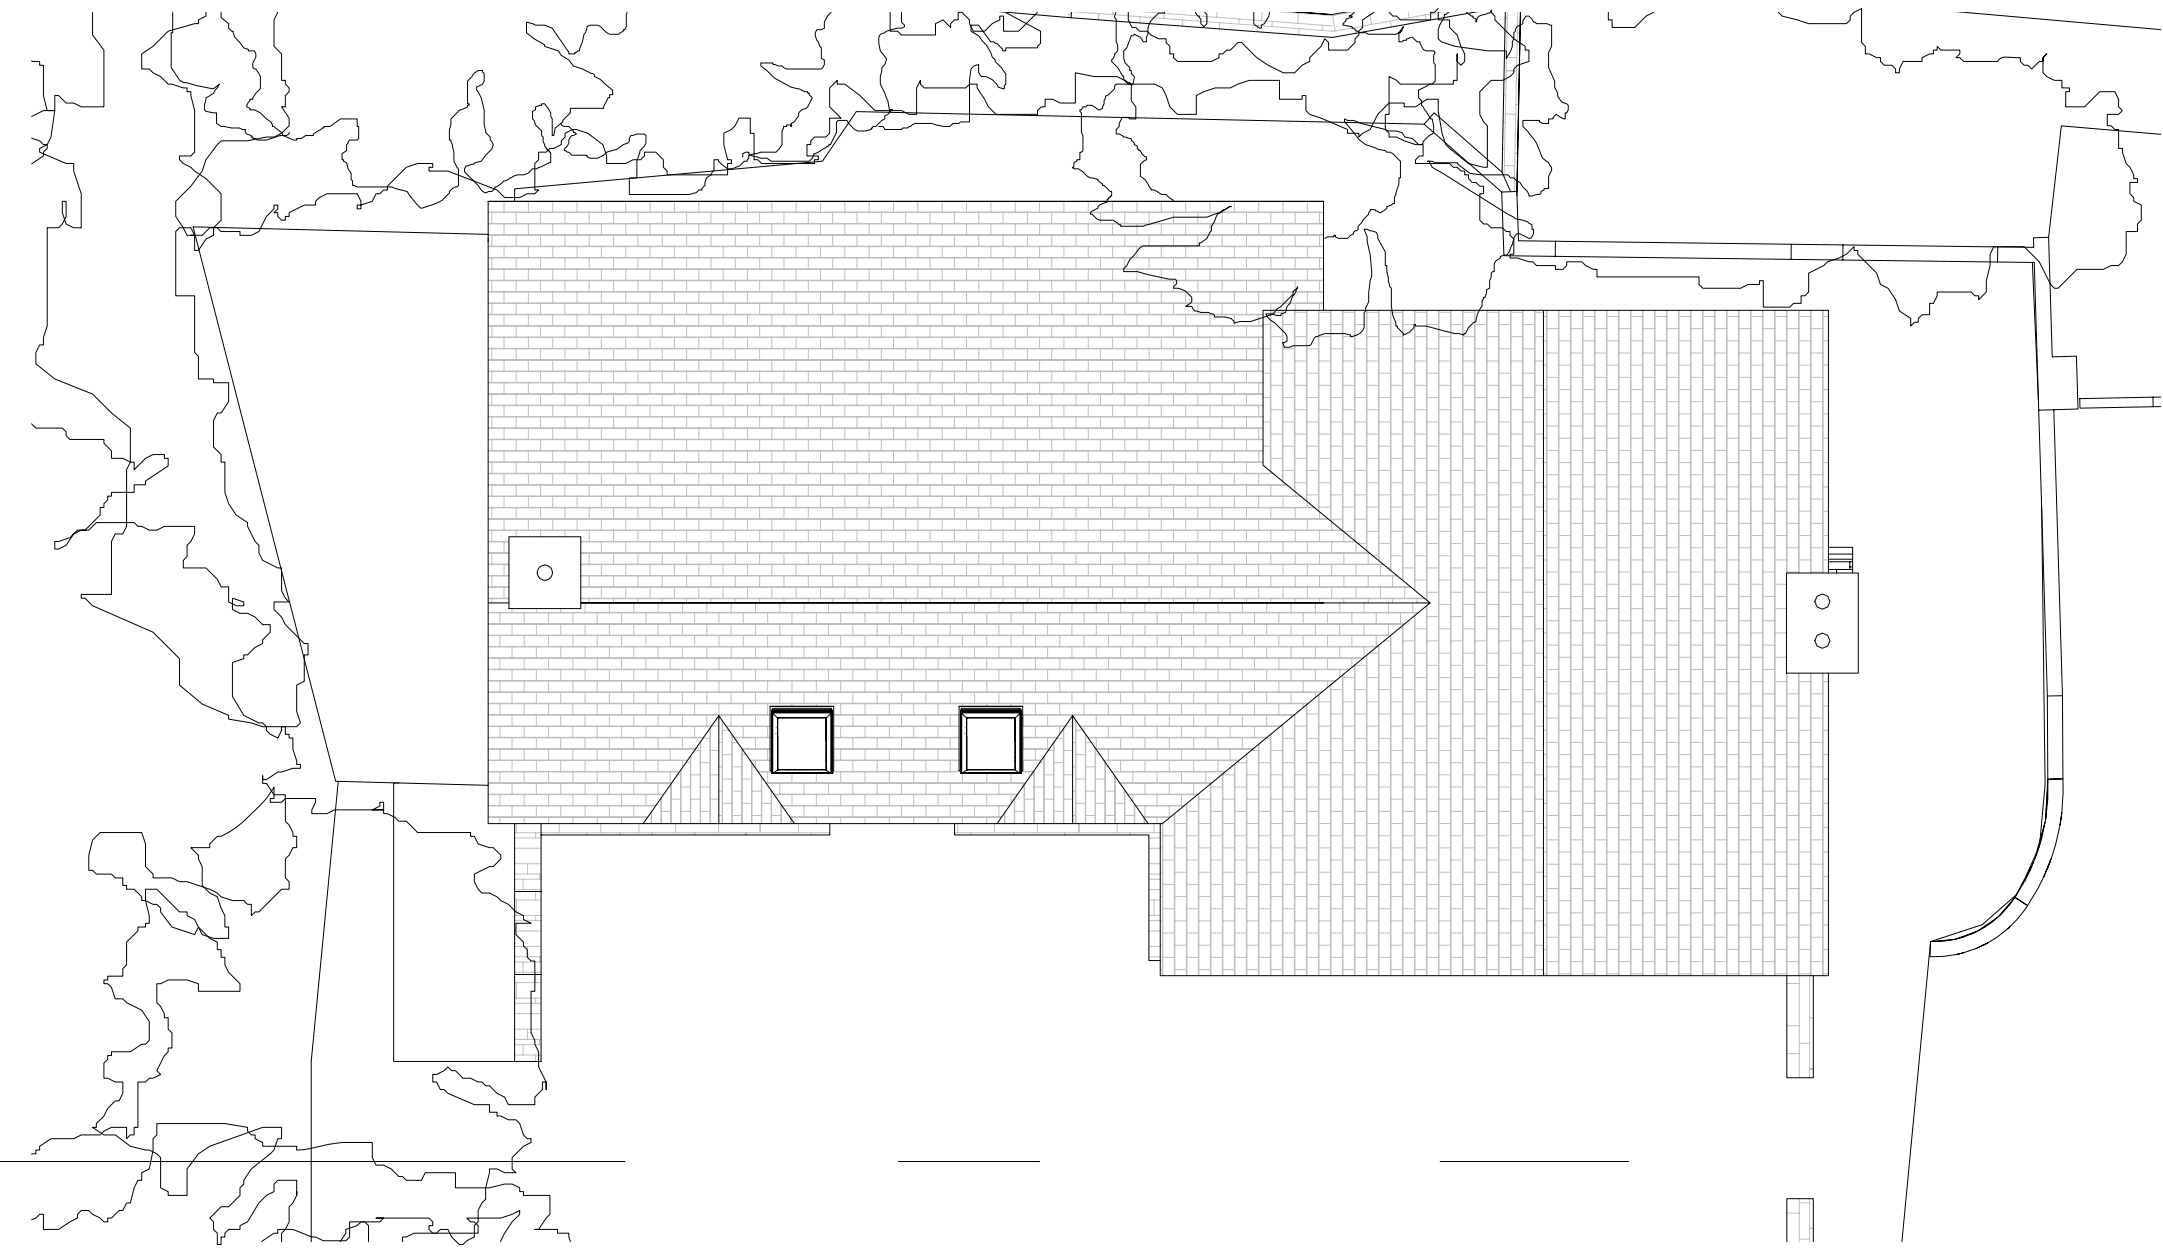

3 ROOF PLAN
Scale: 1:100

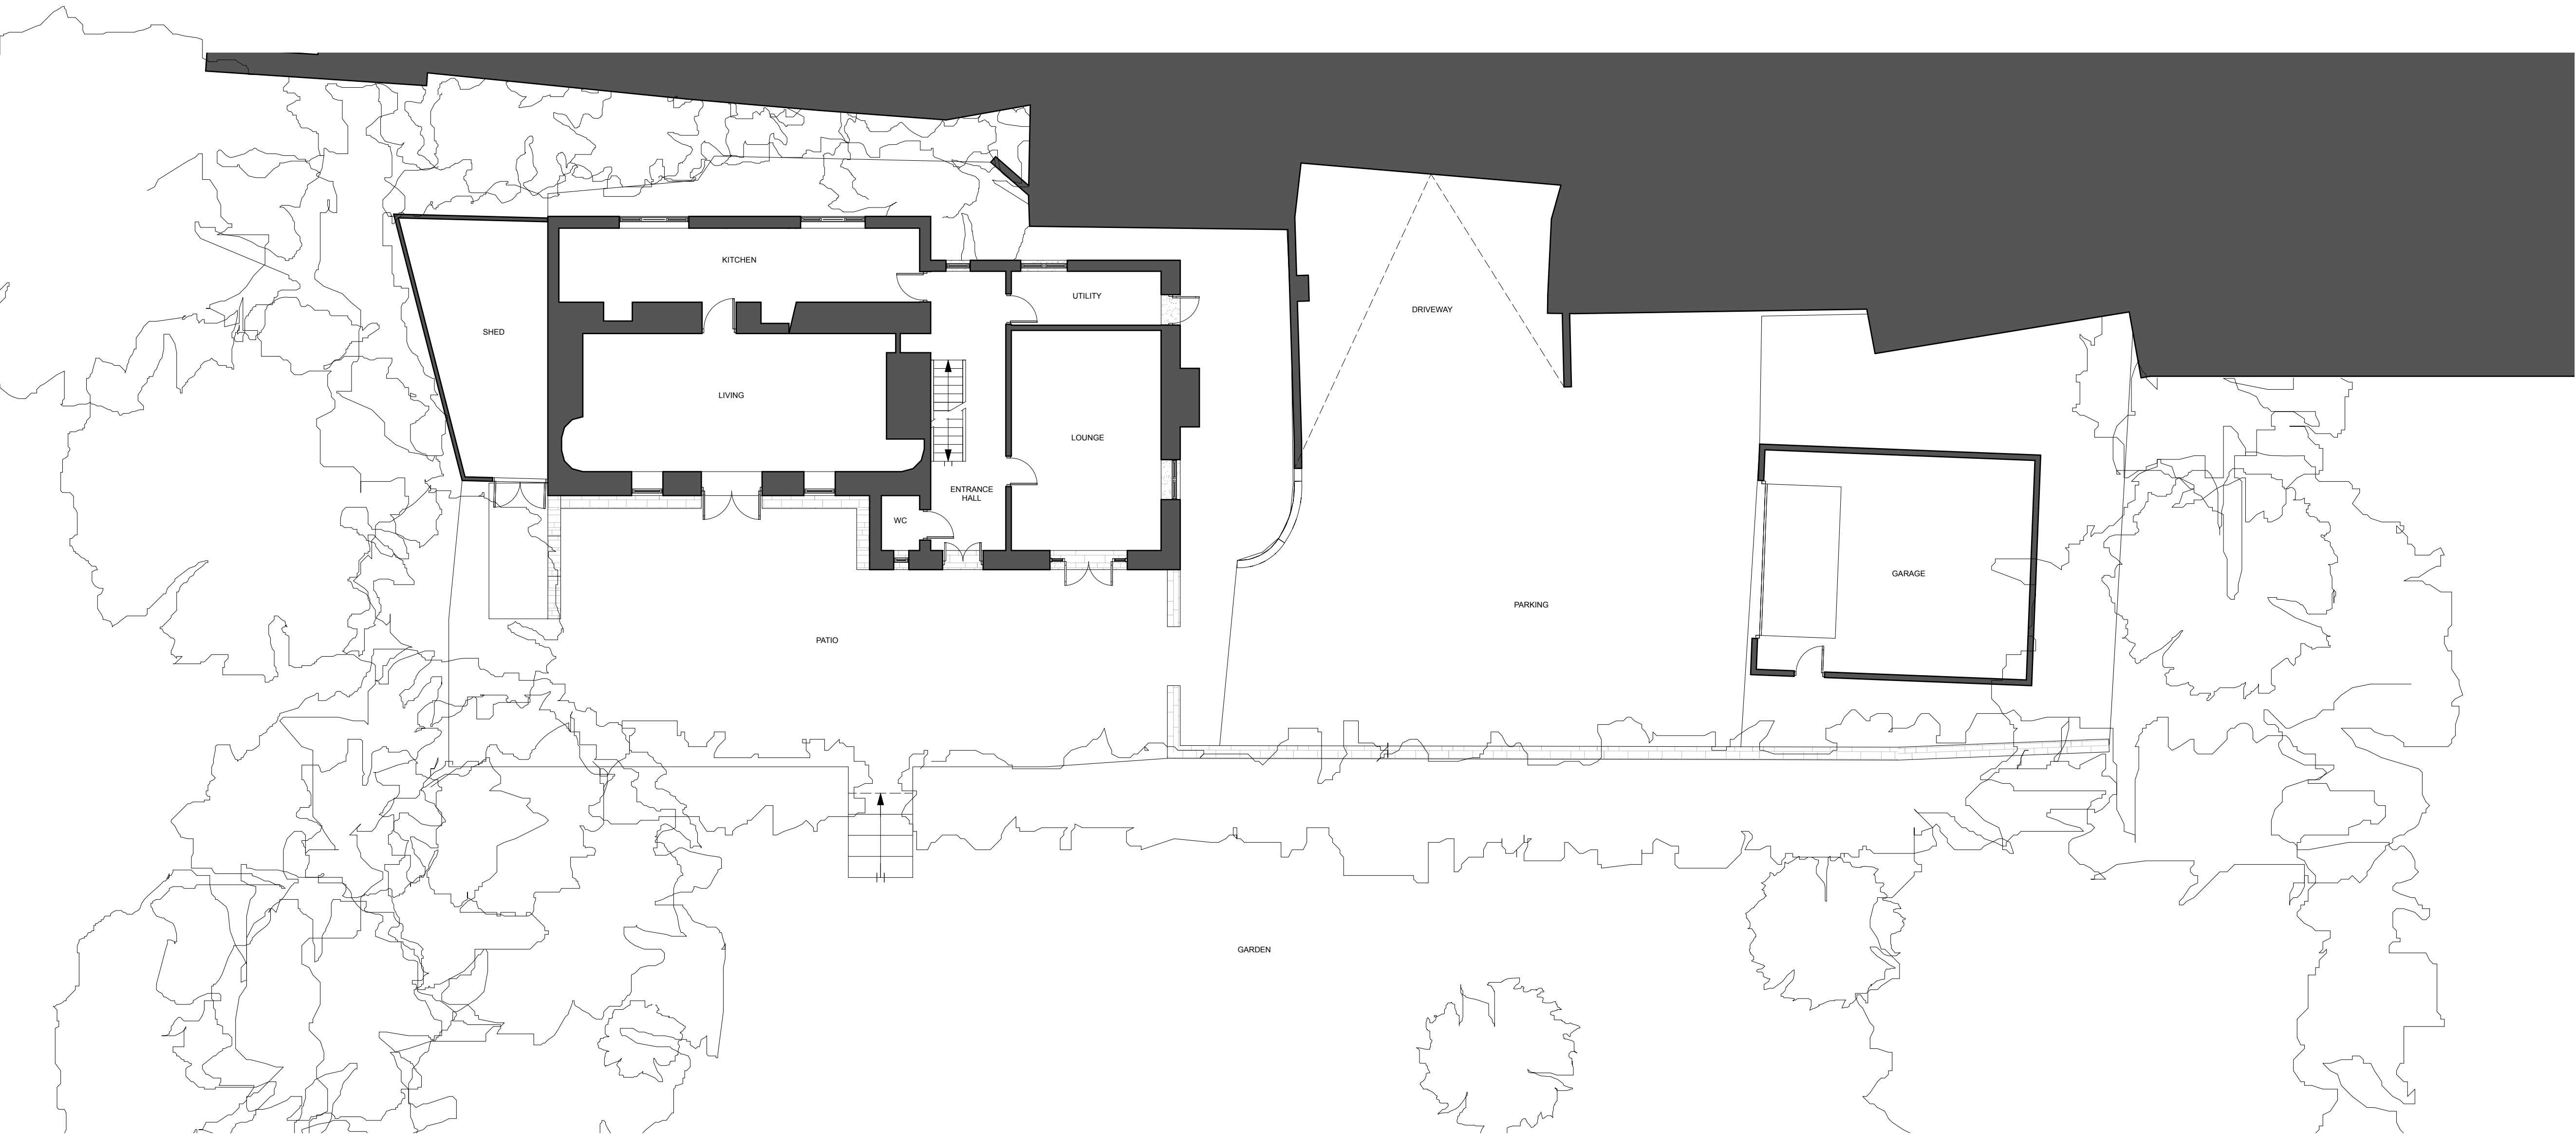

1 GROUND FLOOR PLAN
Scale: 1:100

1. All dimensions are to be checked on site prior to fabrication.
2. Any discrepancies on site to be reported to the architect.
3. For steelwork, foundation, structural details refer to Structural Engineer's drawings.

No.	A	19032024	ISSUED FOR PLANNING
Date			
Revision Notes			

C.R. Williams Architecture
8 Patten Road
London
SE6 4NQ

**OLD FARMERS, EFAIL FACH,
PONTFRYDYFEN, NEATH PORT TALBOT
SA11 2SN**

**EXISTING PLANS
APPLICATION DRAWINGS**

Project Name	42-OLD FARM
Client	CW
Scale	1:50
Date	06/10/2024
Revision	A