



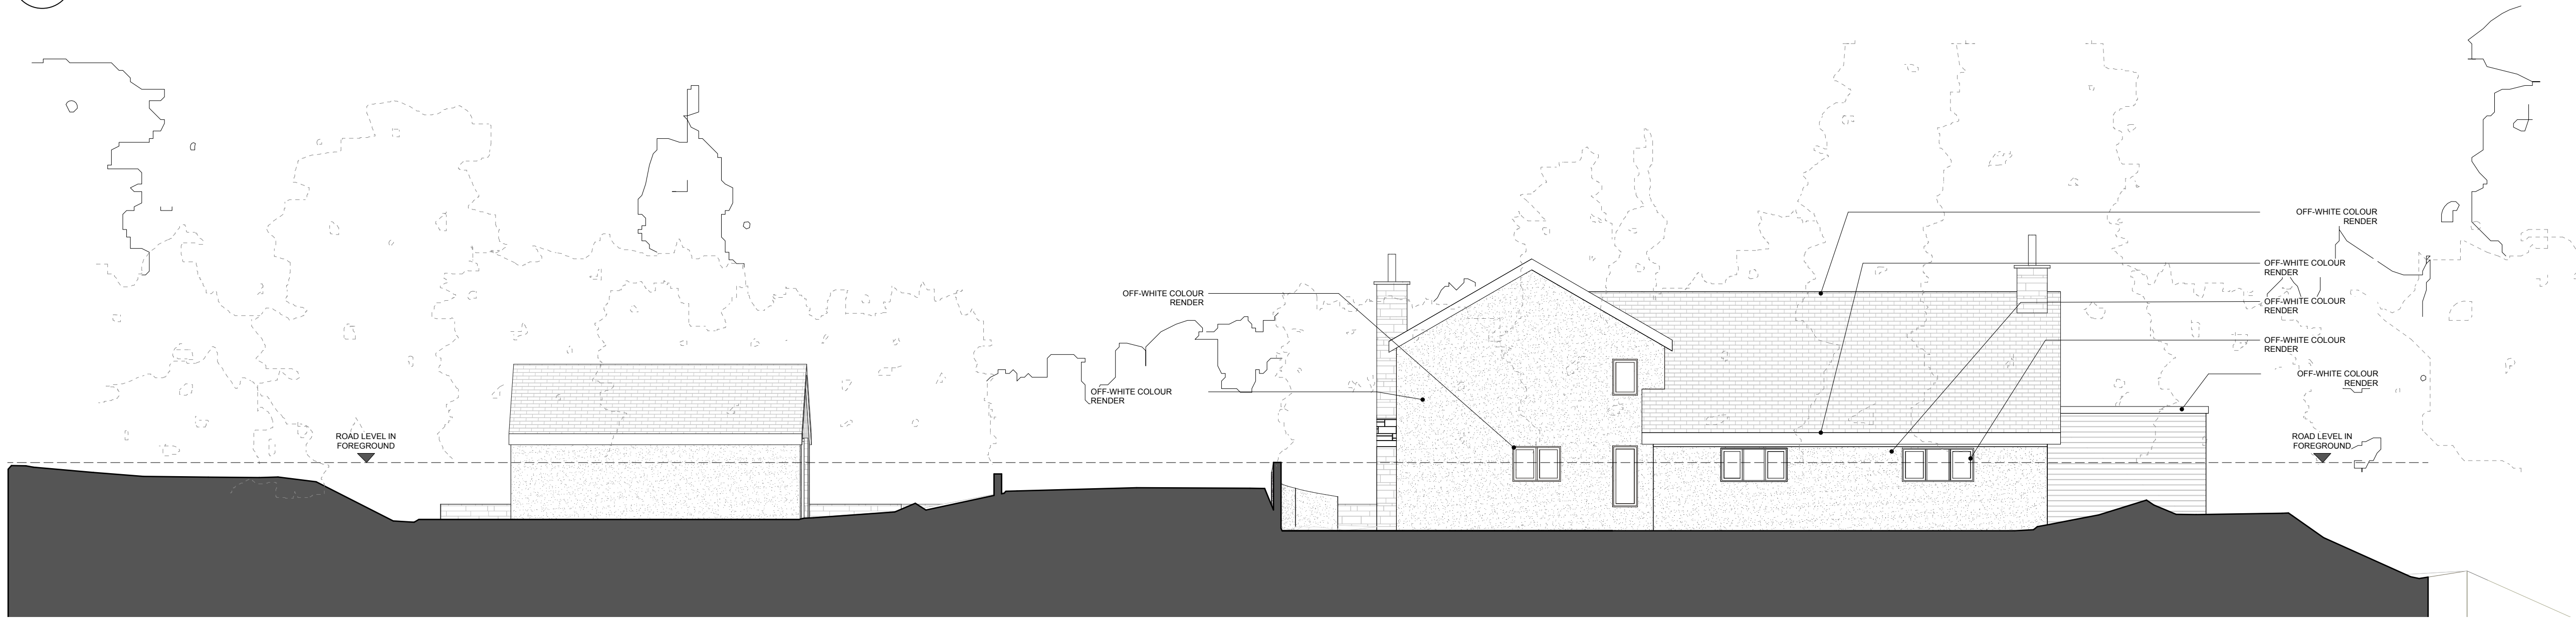

1 **REAR ELEVATION**
Scale: 1:100



2 **FRONT ELEVATION**
Scale: 1:100

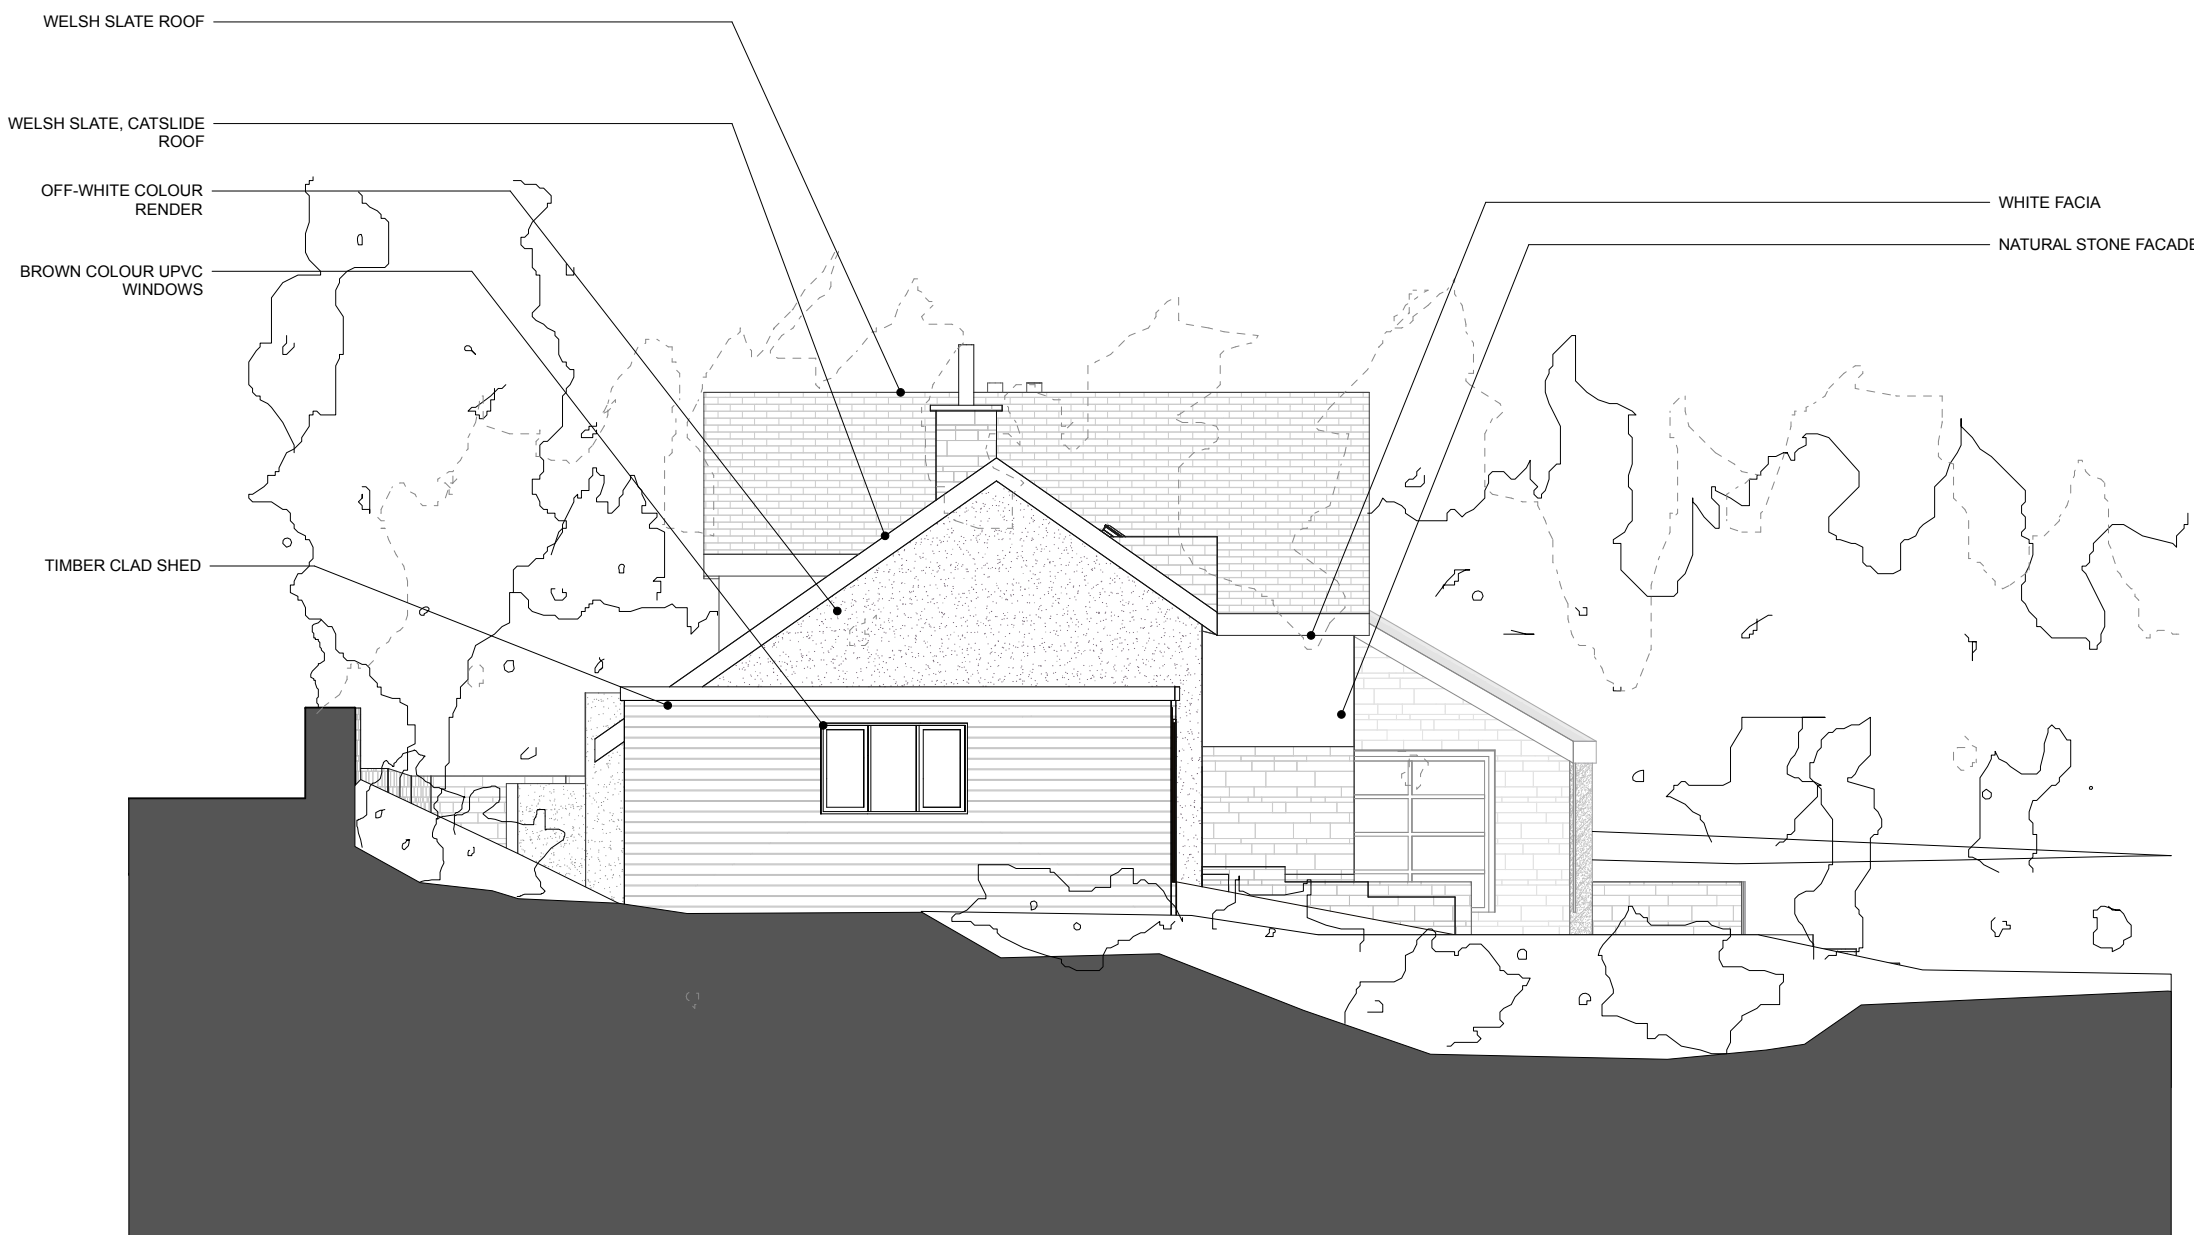

3 **SIDE ELEVATION 1**
Scale: 1:100



4 **SIDE ELEVATION 2**
Scale: 1:100

1. All dimensions are to be checked on site prior to fabrication. 2. Any discrepancies on site to be reported to the architect. 3. For steelwork, foundation, structural details refer to Structural Engineer's drawings.	
No.	Revision Notes
A	19/03/2024 ISSUED FOR PLANNING
C.R. Williams Architecture 8 Patten Road London SE4 4NQ	
OLD FARMERS, EFAL FACH, PONTFRYDYFEN, NEATH PORT TALBOT SA12 8SN	
EXISTING ELEVATIONS APPLICATION DRAWINGS	
Project Name	42-OLD FARM
Client Name	CW
Architect Name	CW
Date	06/10/2024
Scale	1:50
Sheet No.	301003
Revision	A