




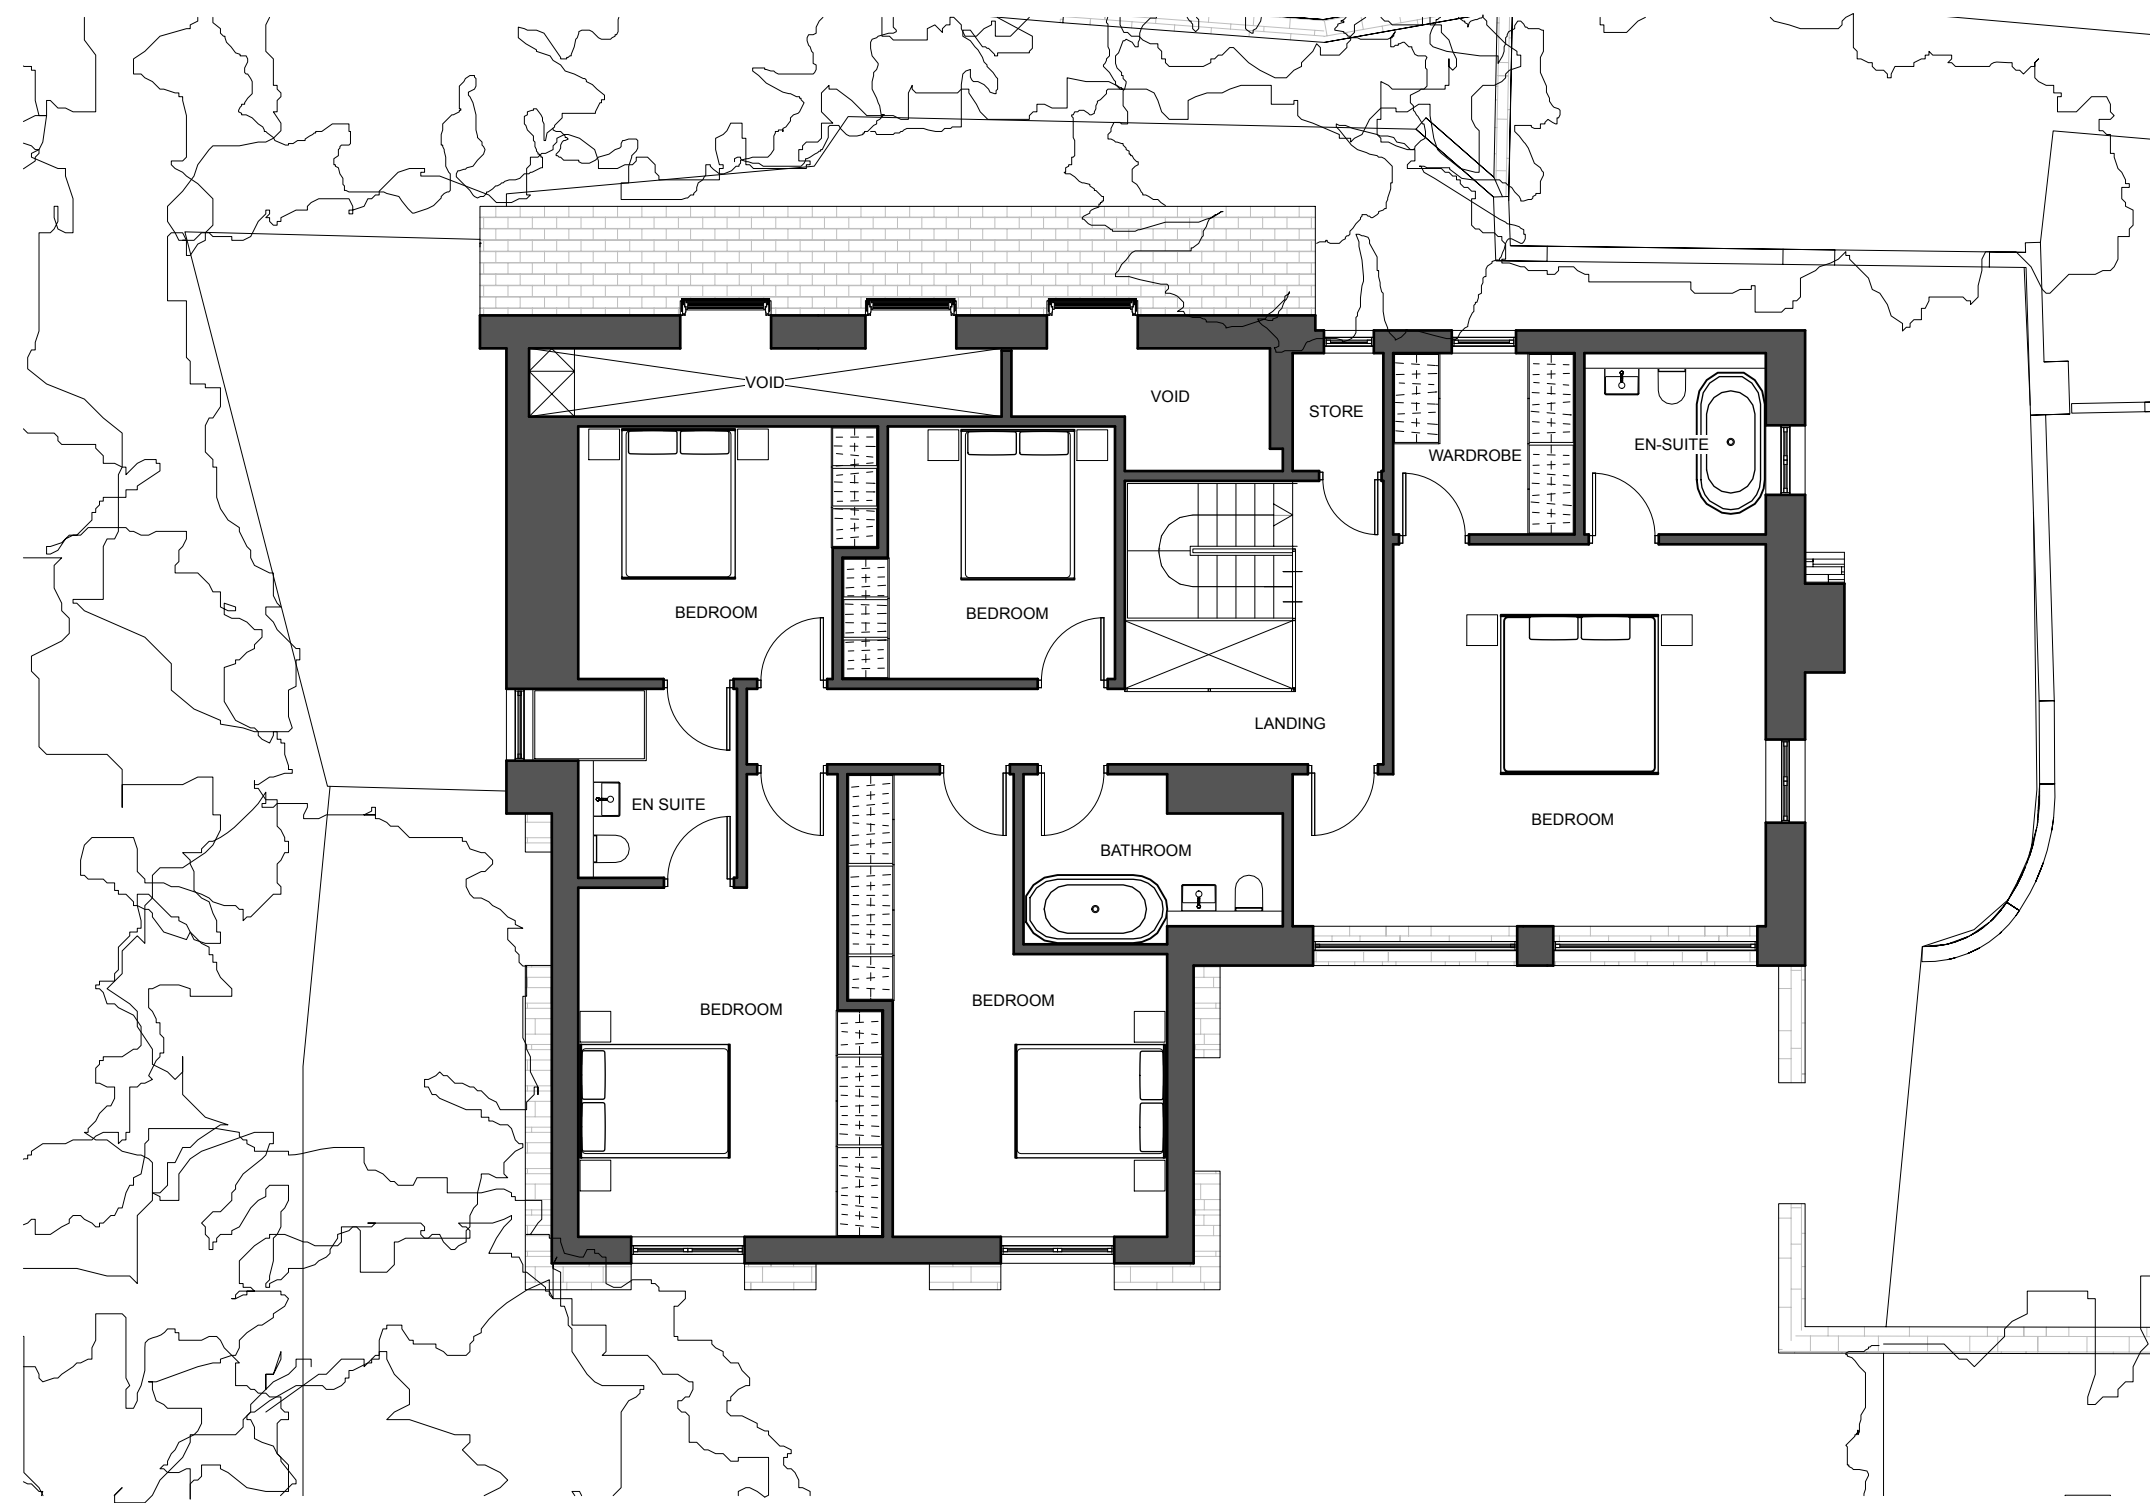

2 FIRST FLOOR PLAN
Scale: 1:100

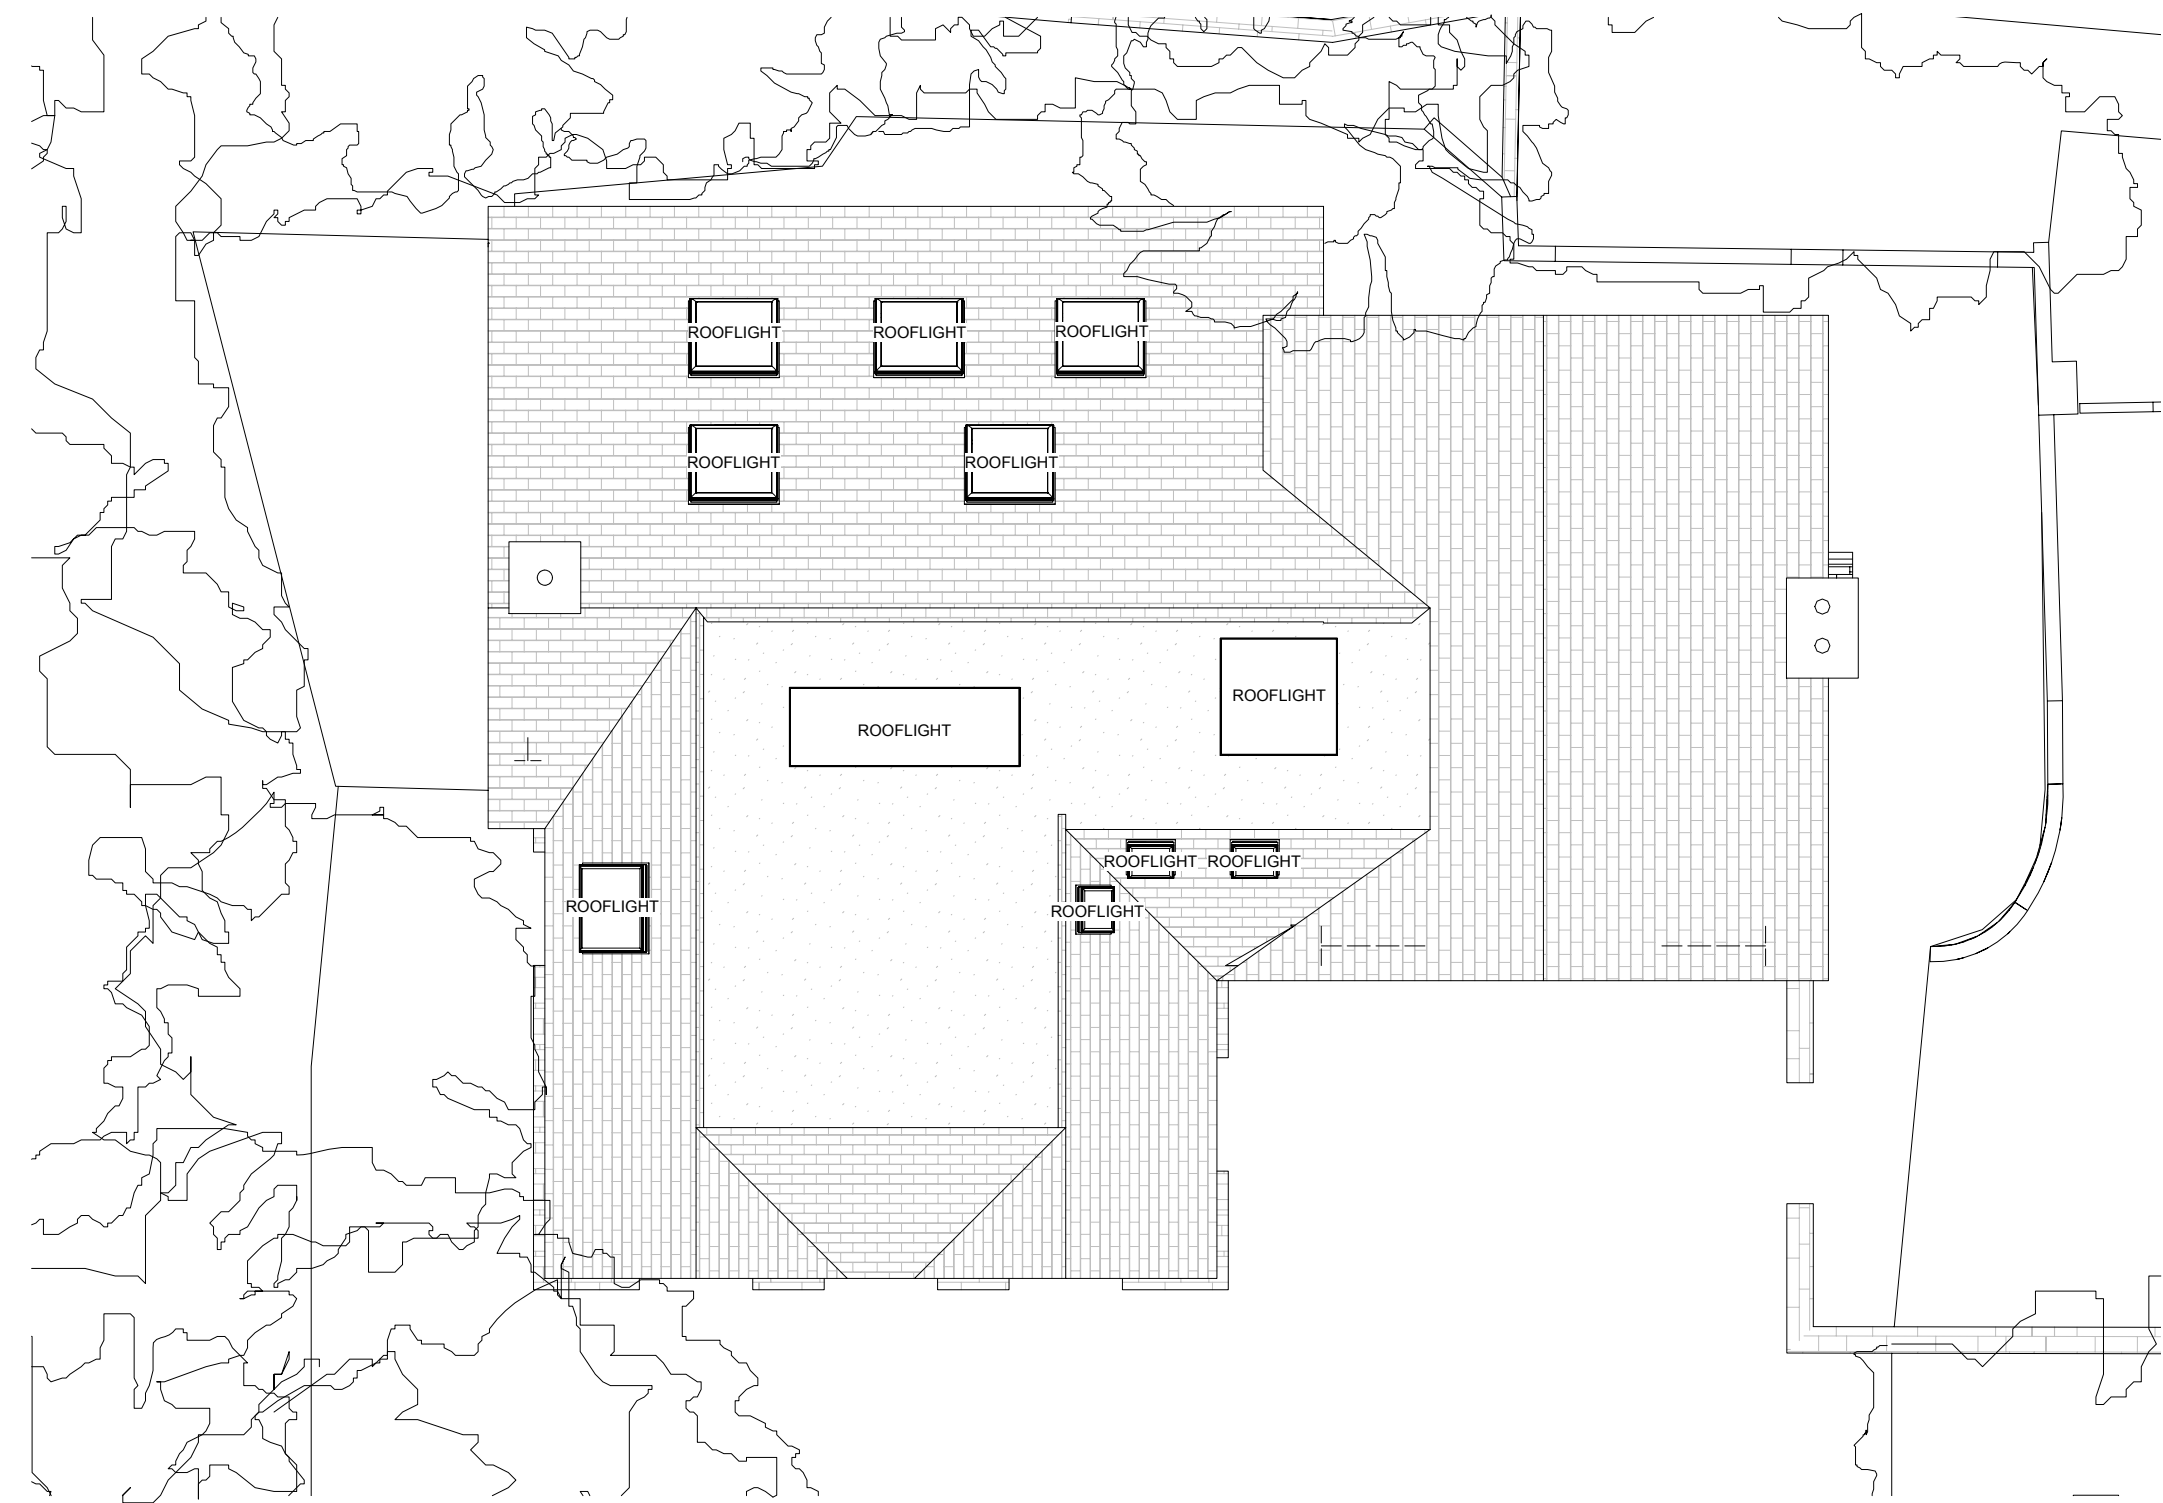

3 ROOF PLAN
Scale: 1:100

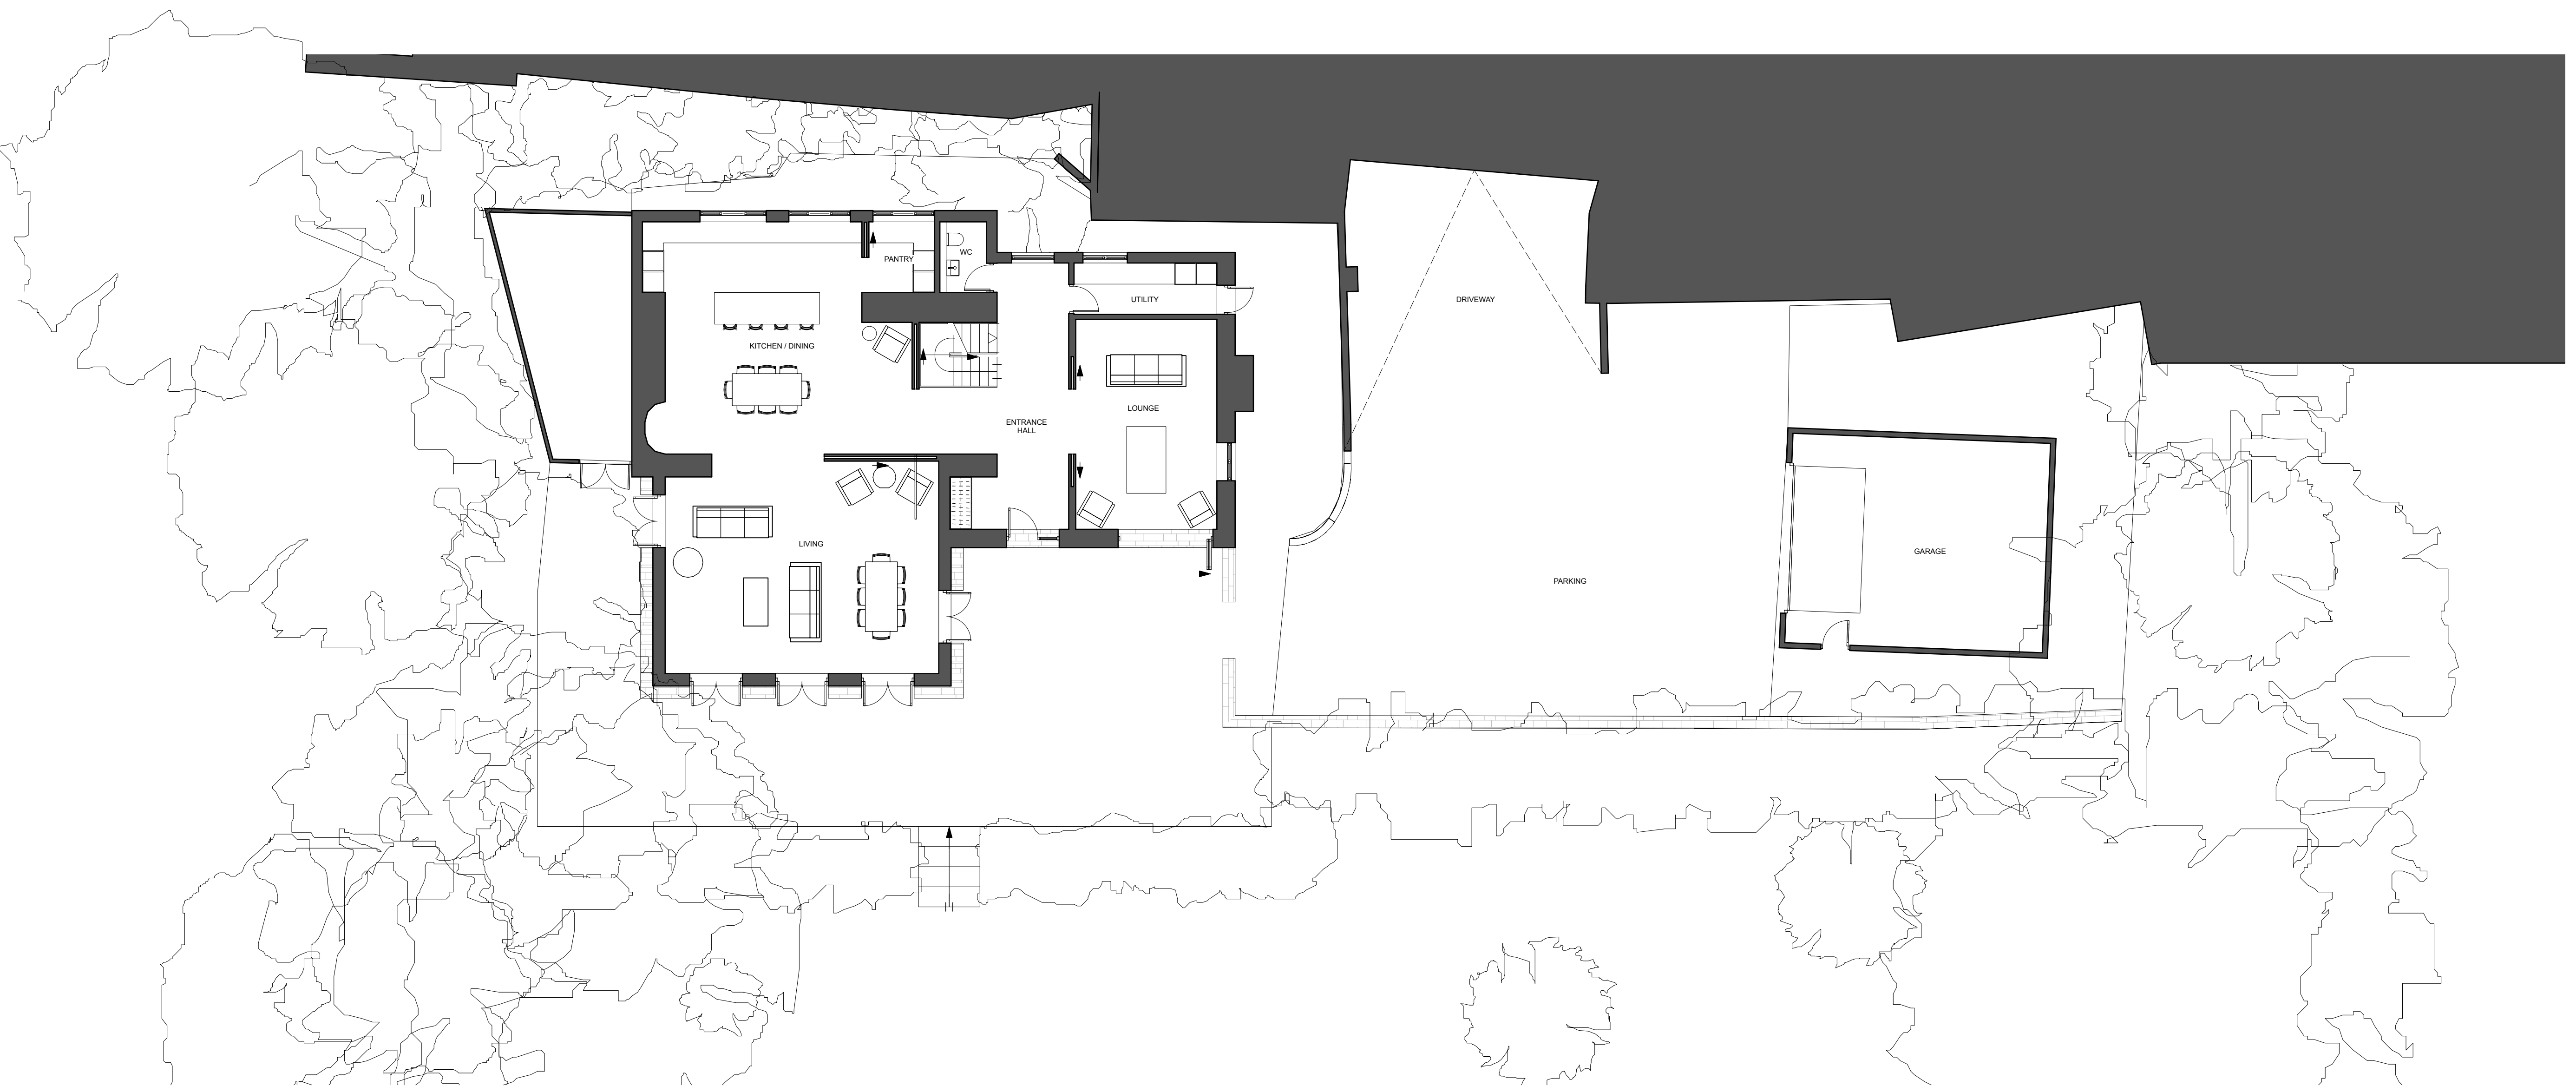

1 GROUND FLOOR PLAN
Scale: 1:100

1. All dimensions are to be checked on site prior to fabrication.
2. Any discrepancies on site to be reported to the architect.
3. For steelwork, foundation, structural details refer to Structural Engineer's drawings.

A 19032020 ISSUED FOR PLANNING	
No.	Date
Revision Notes	
C.R. Williams Architecture	
C.R. WILLIAMS ARCHITECTURE	
8 Patten Road	
London	
SE4 4NQ	
PROJECT: OLD FARMERS, EFAL FACH, PONTRYDDYFEN, NEATH PORT TALBOT SA12 8SN	
PROPOSED PLANS	
APPLICATION DRAWINGS	
Drawn By	42-OLD FARM
Check By	1:50
Drawn By	CW
Check By	301005
Date	06/10/2024
Drawn By	A