


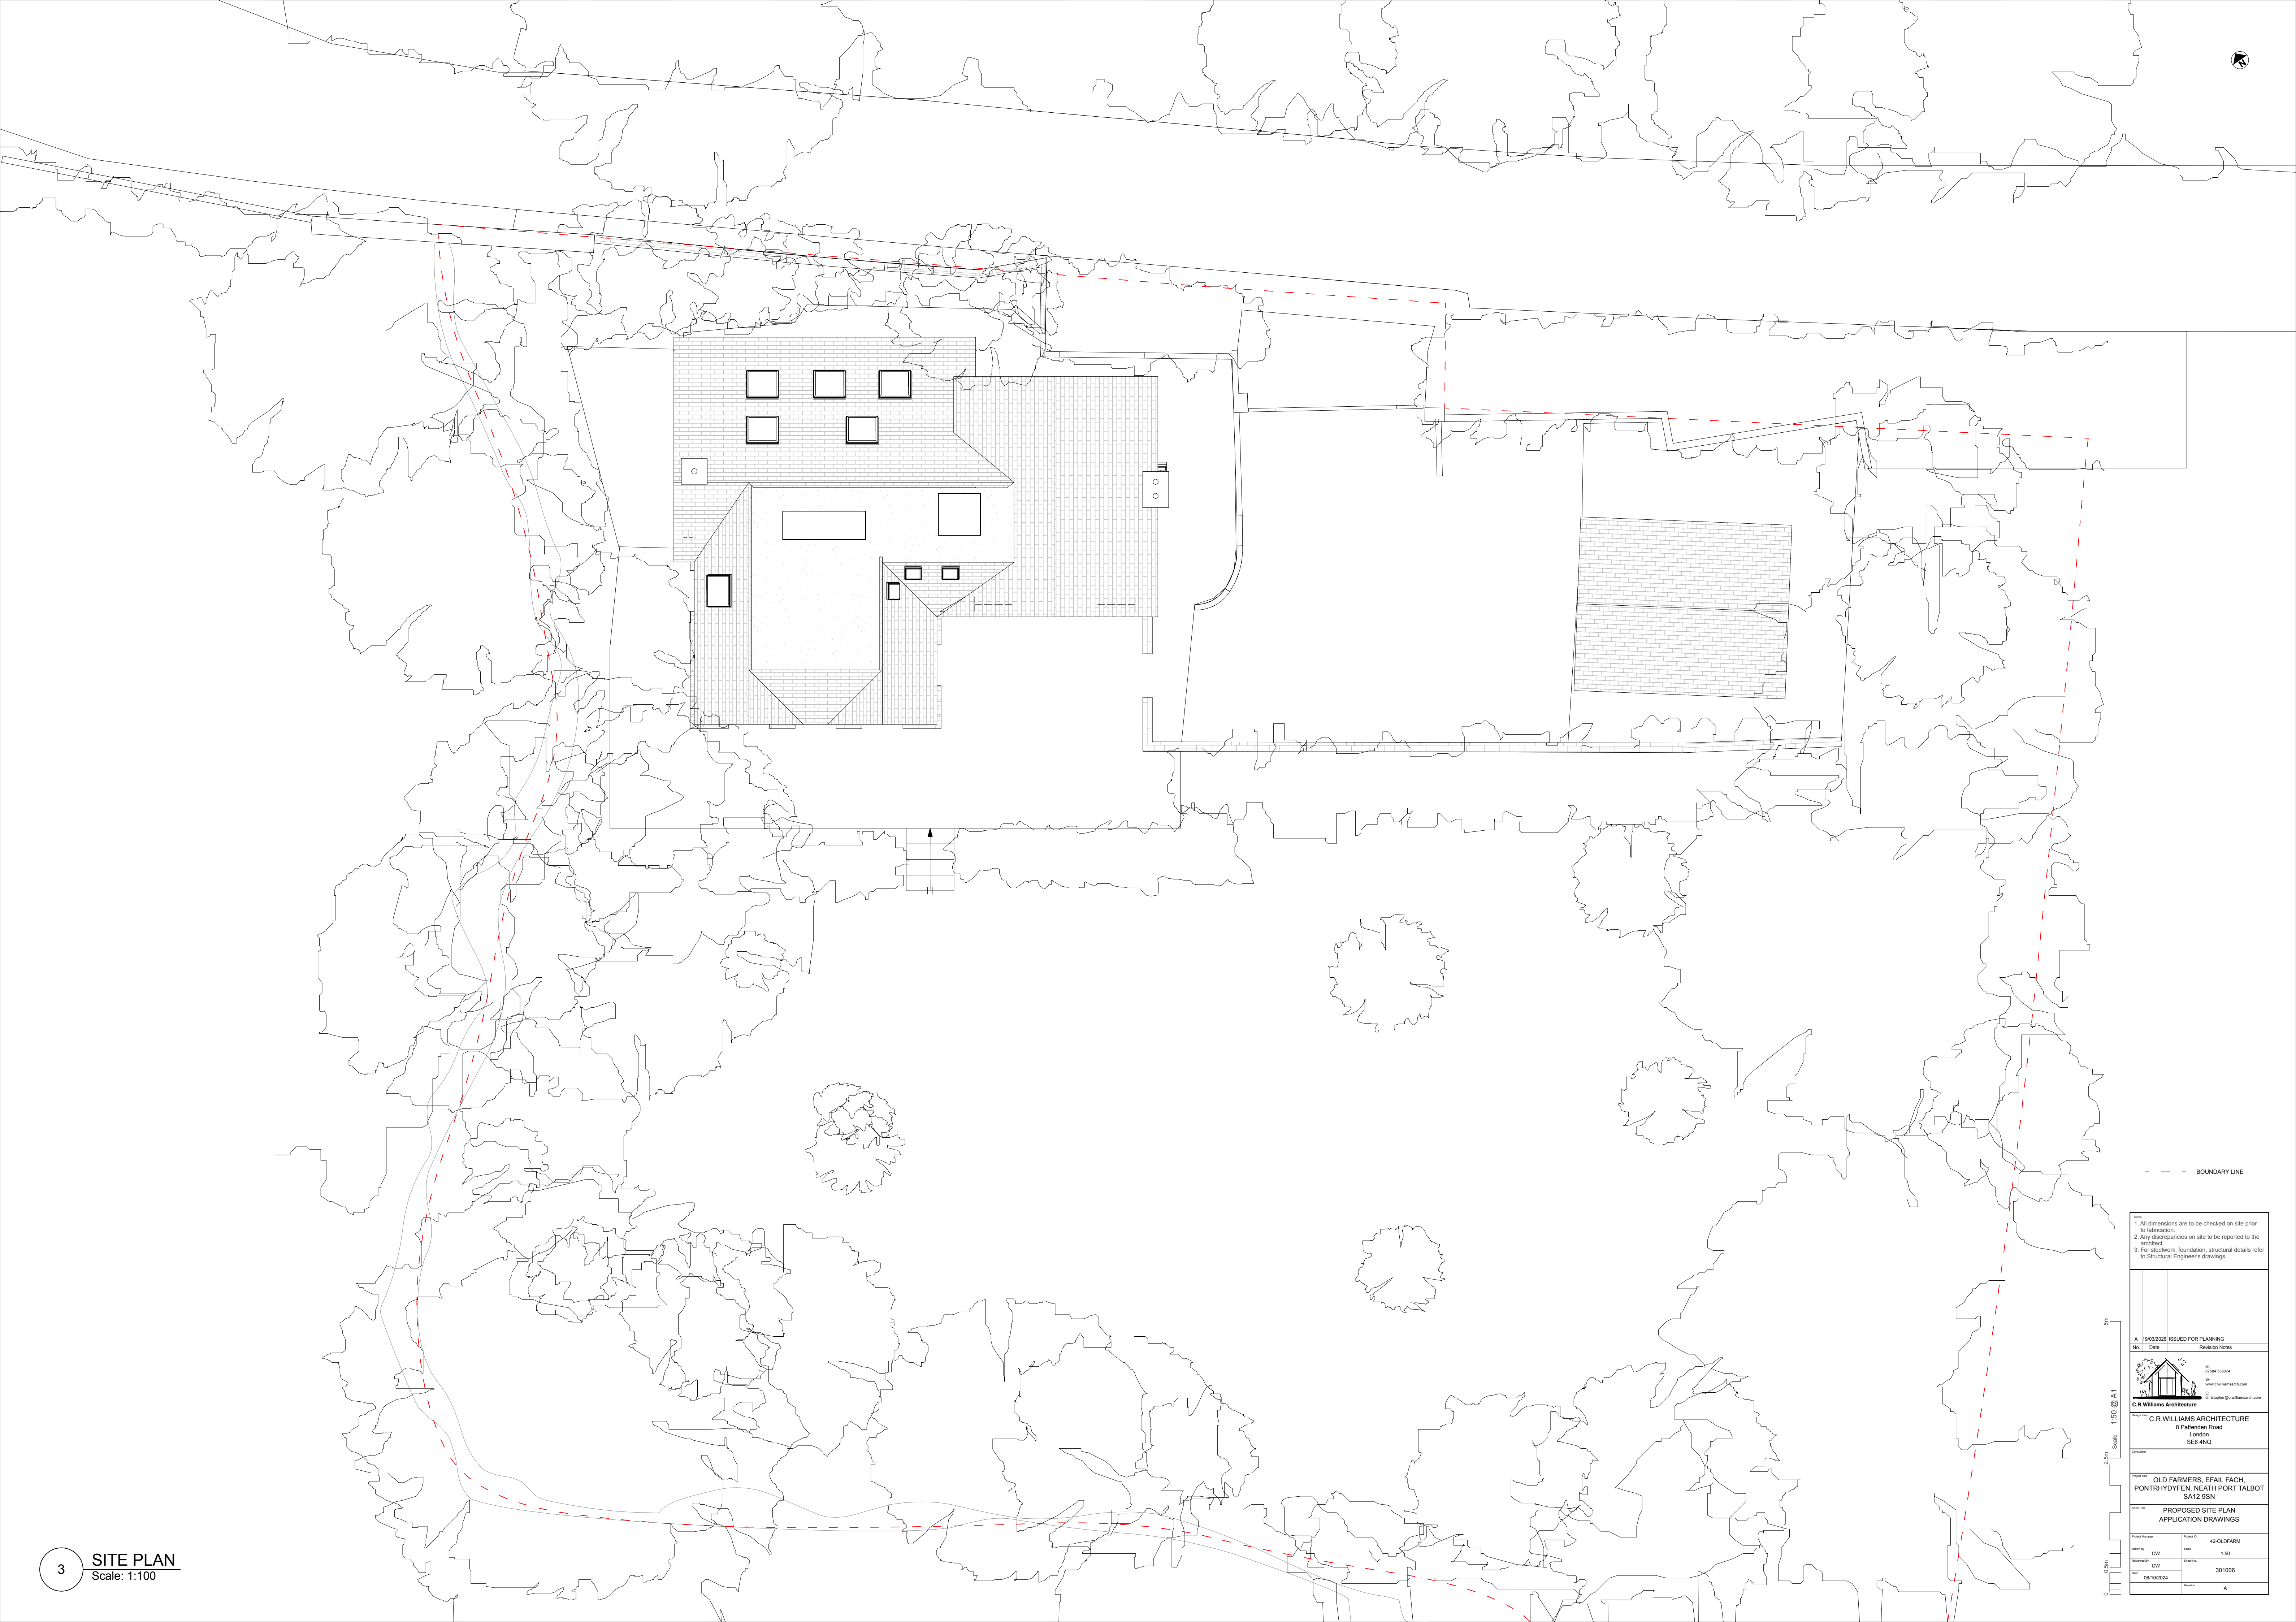

--- BOUNDARY LINE

- Notes
1. All dimensions are to be checked on site prior to fabrication.
 2. Any discrepancies on site to be reported to the architect.
 3. For steelwork, foundation, structural details refer to Structural Engineer's drawings

A 19032024 ISSUED FOR PLANNING	
No.	Revision Notes
1	19/04/2024
 C.R. Williams Architecture 8 Pattenon Road London SE4 4NQ	
Project Name OLD FARMERS, EFAL FACH, PONTFRYDYFEN, NEATH PORT TALBOT SA12 8SN	
Drawing Title PROPOSED SITE PLAN APPLICATION DRAWINGS	
Drawn By CW	Project ID 42-OLDFARM
Checked By CW	Scale 1:50
Date 06/10/2024	Drawing No. 301006
	Revision A

Scale: 1:50 @ A1
0 2.5m 5m