



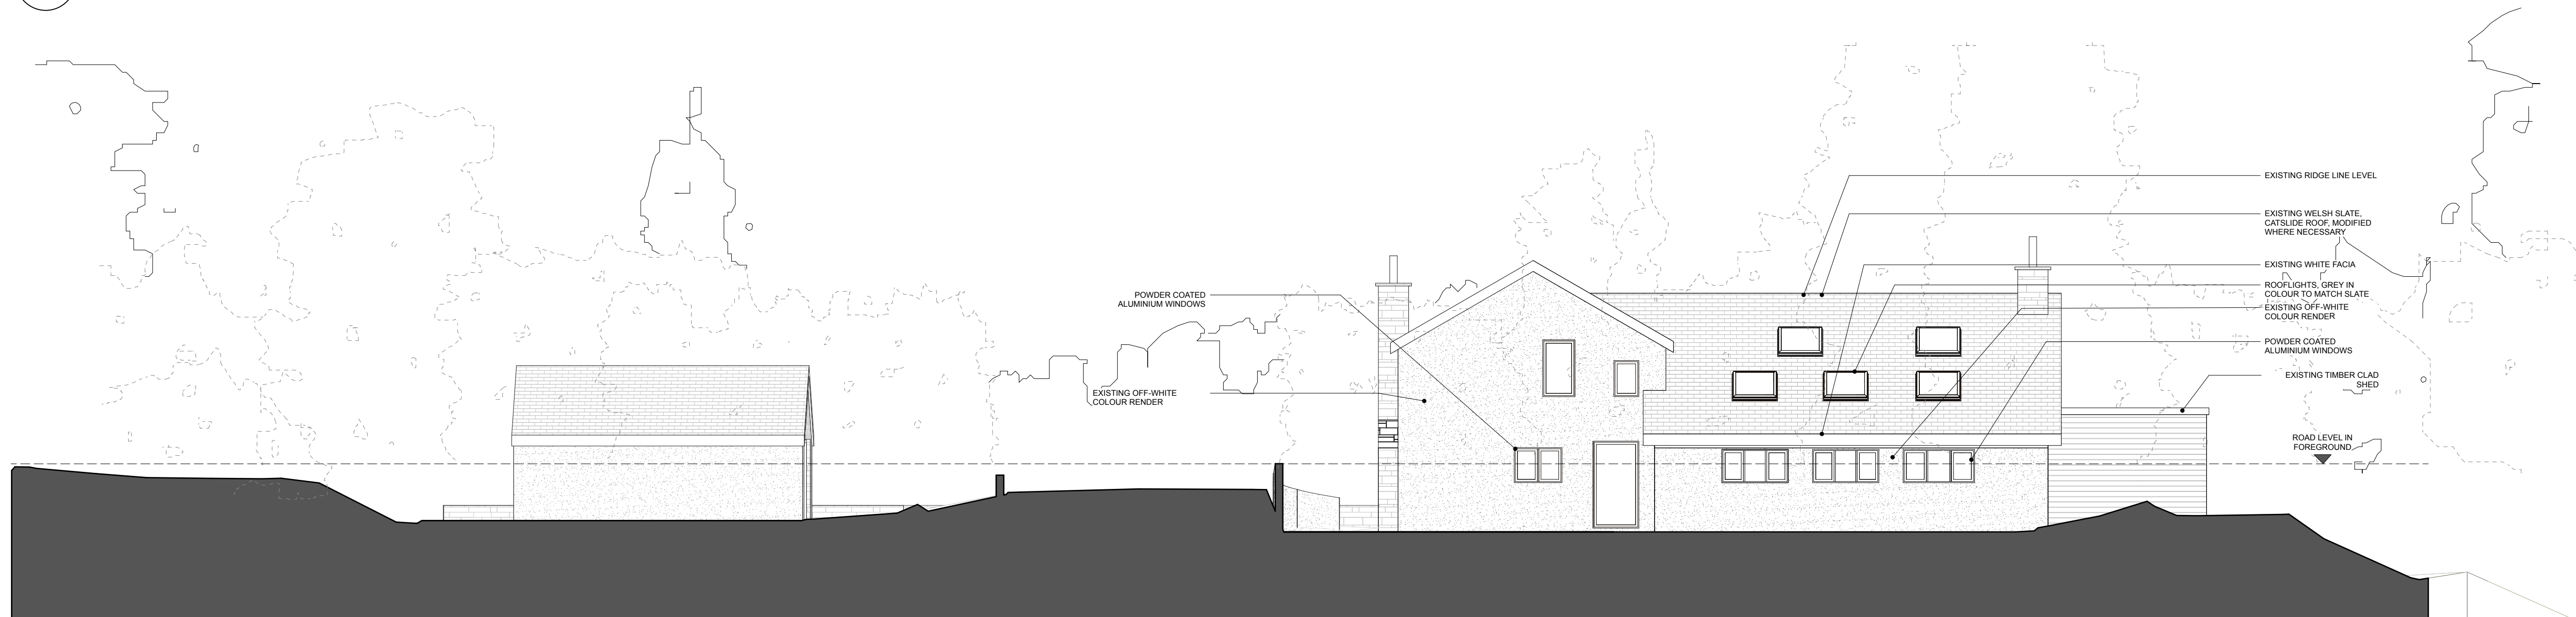

1 **REAR ELEVATION**
Scale: 1:100



2 **FRONT ELEVATION**
Scale: 1:100

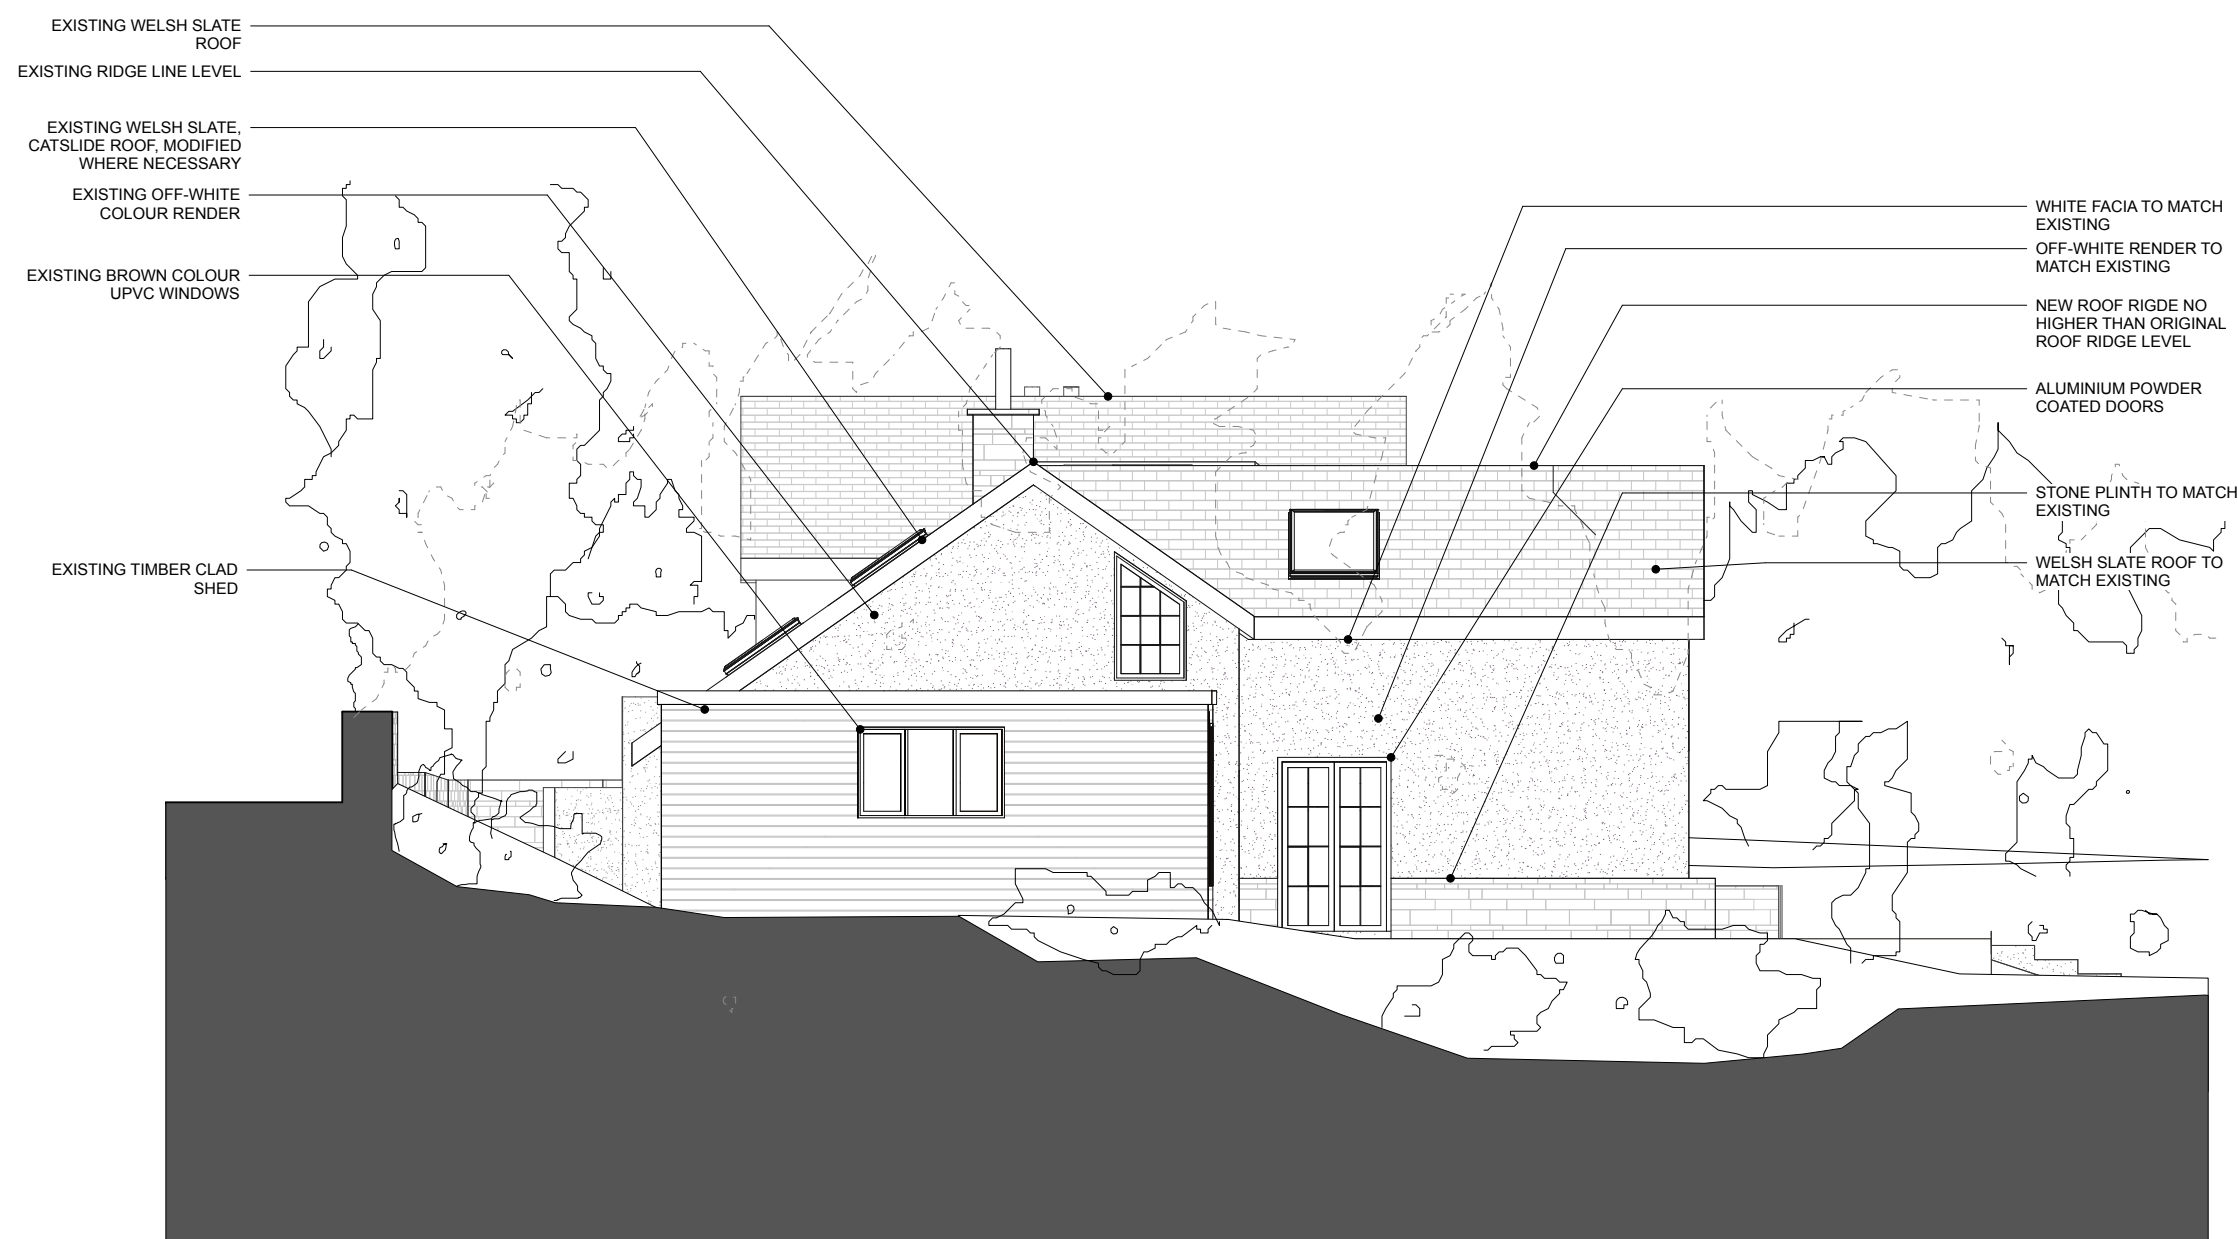

3 **SIDE ELEVATION 1**
Scale: 1:100



4 **SIDE ELEVATION 2**
Scale: 1:100

1. All dimensions are to be checked on site prior to fabrication. 2. Any discrepancies on site to be reported to the architect. 3. For steelwork, foundation, structural details refer to Structural Engineer's drawings.	
C.R. Williams Architecture 8 Patten Road London SE4 4NQ	
Client: OLD FARMERS, EFAL FACH, PONTRYHYD YEN, NEATH PORT TALBOT SA12 8SN	
Project: PROPOSED ELEVATIONS APPLICATION DRAWINGS	
Project Number: 42-OLD FARM	Project Name: 42-OLD FARM
Client: CW	Scale: 1:50
Date: 06/10/2024	Drawn by: 301007
	Revision: A