


PROPOSED MATERIAL FINISHES:

- Roof Covering:**
Tile Pitched roof
- Wall Covering:**
Rendered to match existing
- Windows & Doors:**
uPVC Double Glazed.
Colour: ANTHRACITE
- Weather boarding:**
uPVC bullnosed
Colour: ANTHRACITE
- Rainwater goods:**
Plastic, universal
Colour: BLACK

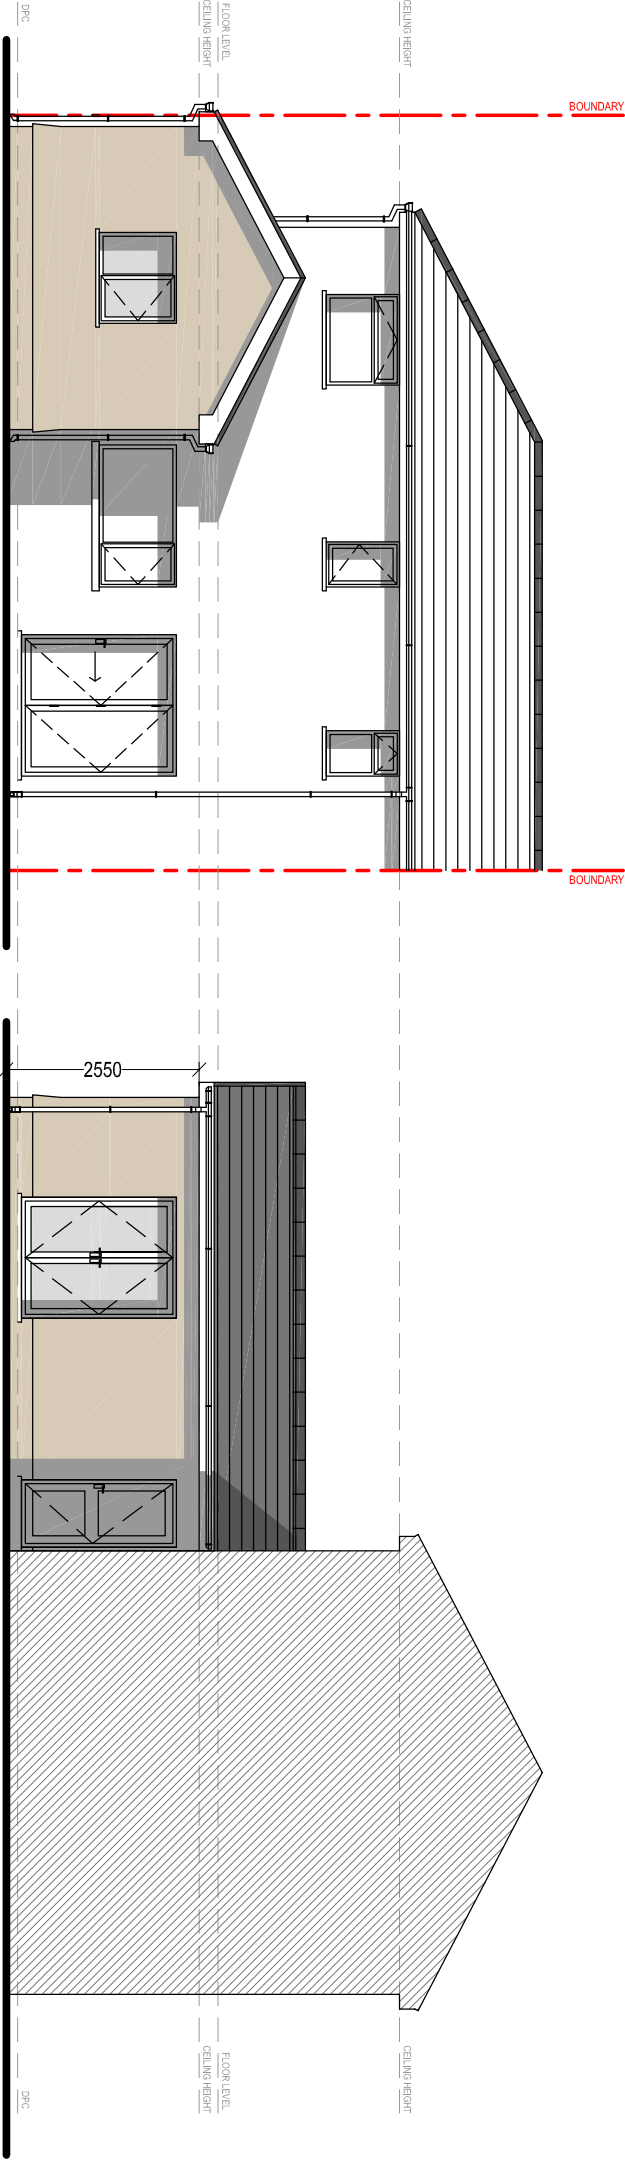


PROPOSED REAR ELEVATION

Scale 1:100

PROPOSED SIDE ELEVATION

Scale 1:100

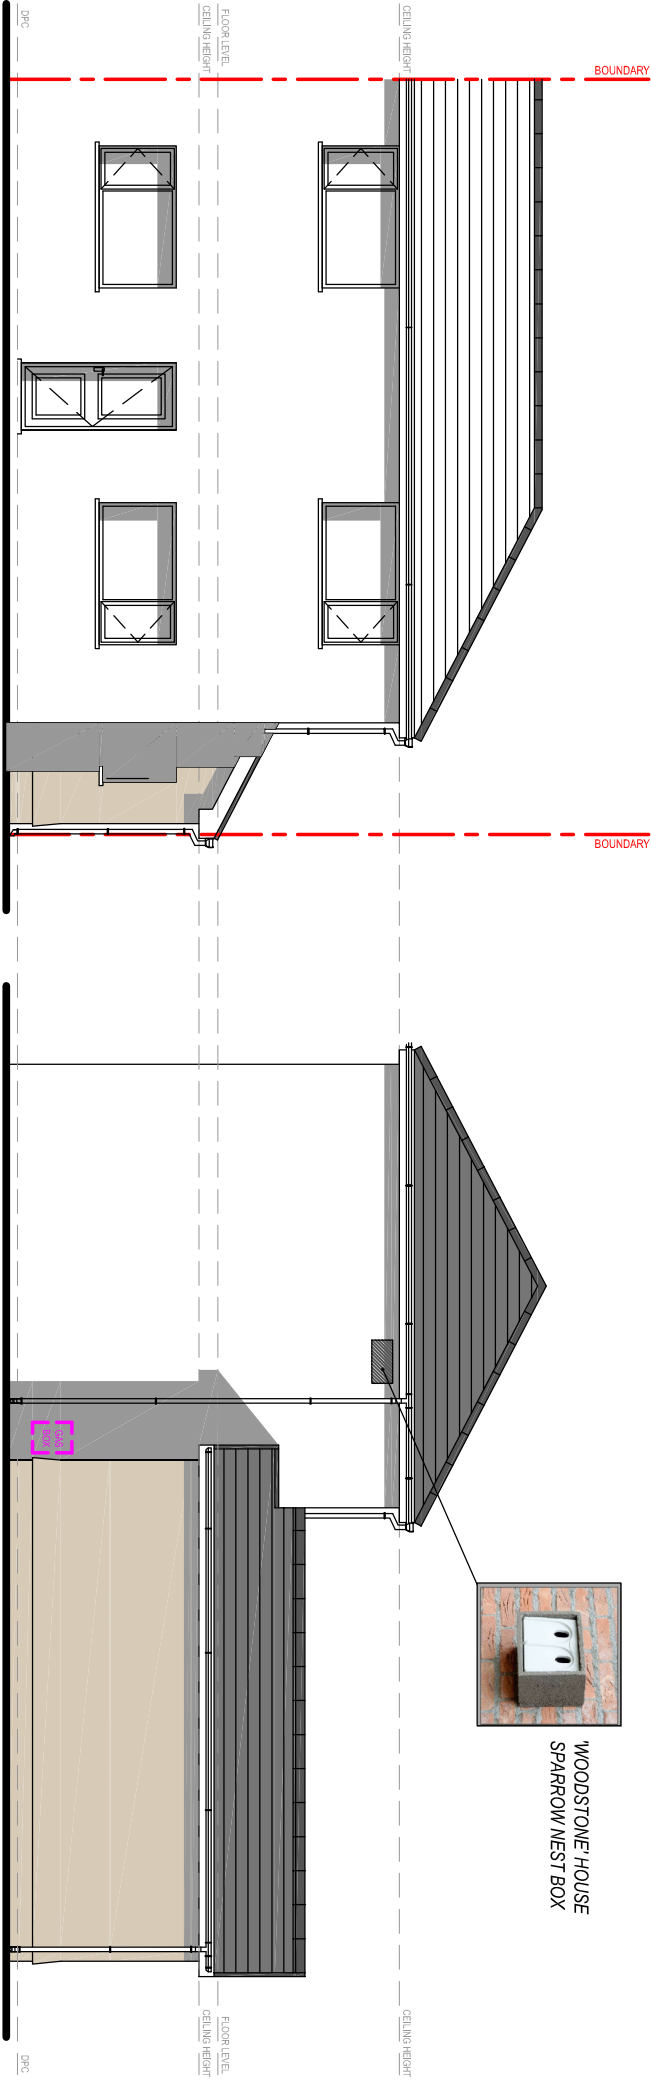

PROPOSED FRONT ELEVATION

Scale 1:100

PROPOSED SIDE ELEVATION

Scale 1:100

WOODSTONE HOUSE
SPARROW NEST BOX

Client:

Mr. Matthew Jones
44 Heol Llwynau
Trebanos
SA8 4DH

Project Title:

PROPOSED SINGLE STOREY
REAR EXTENSION

General Notes:
1. Do not scale from this drawing. Take figured dimensions only.
2. Dimensions are in millimetres unless otherwise stated.

Drawing Issue:

PLANNING

Drawing Title: PROPOSED ELEVATIONS			
Drawing No:	CPD-004	Revision:	
Date:	10-03-2026	Revised:	
Scale(s):	1:100	Paper Size:	A3



Cwm Planning & Design Ltd.
(Civil, Structural & Architectural)