
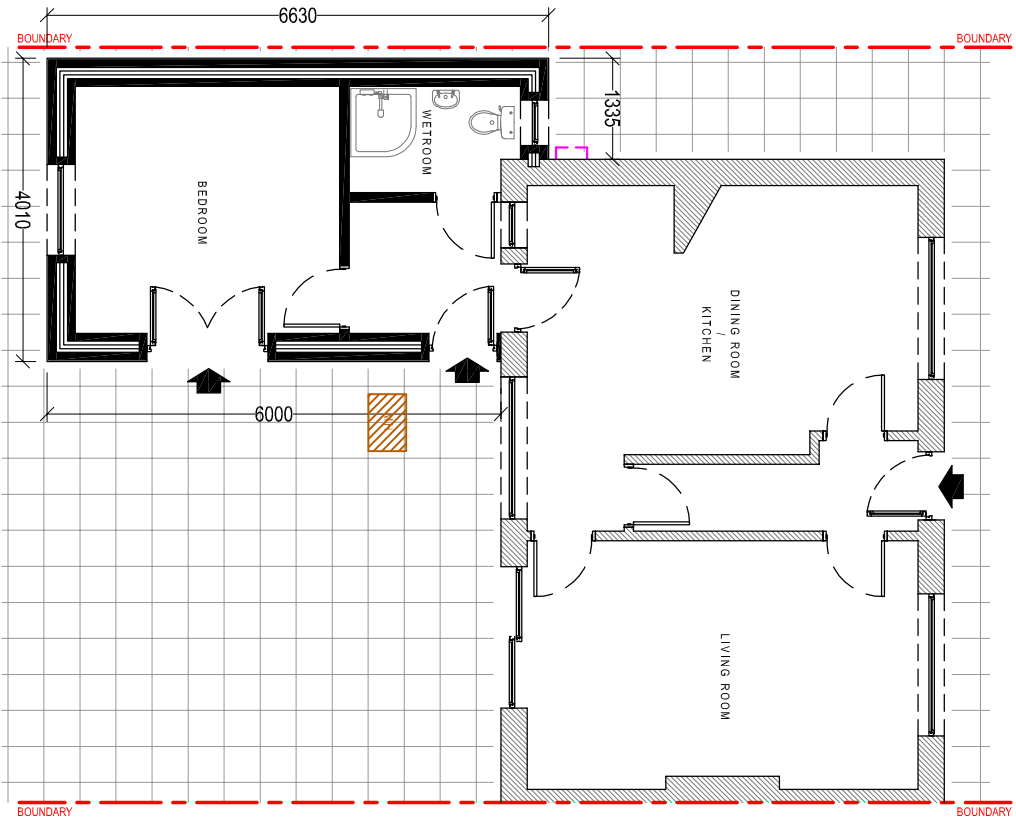


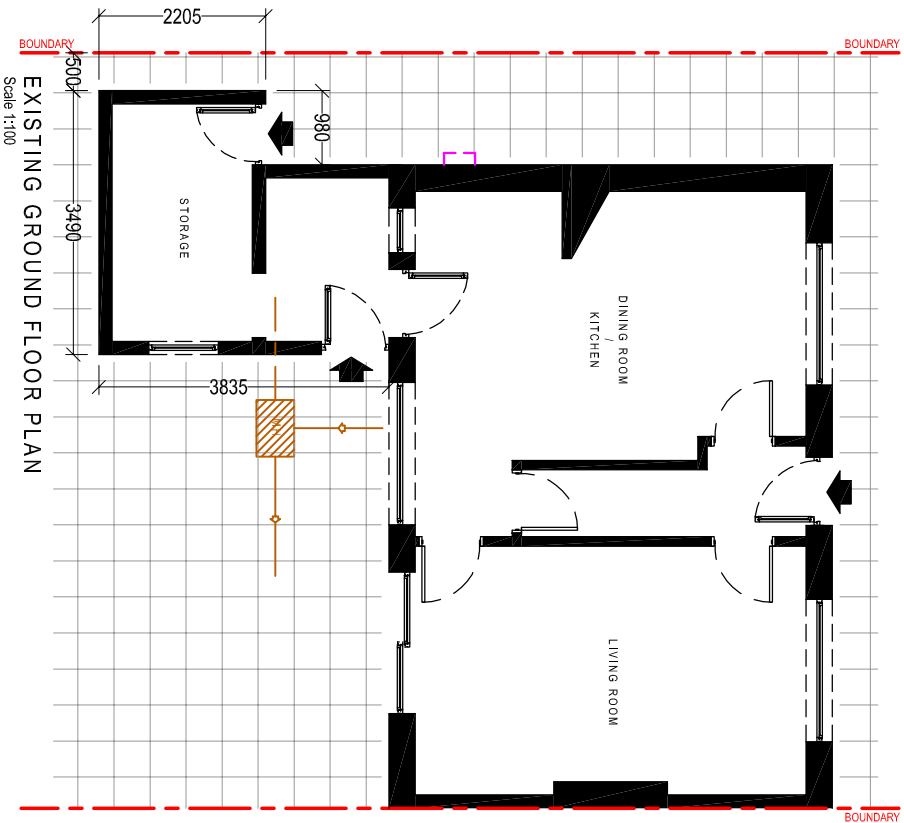

PROPOSED GROUND FLOOR PLAN
Scale 1:100

EXISTING GROUND FLOOR PLAN
Scale 1:100

Client:		Mr. Matthew Jones 44 Heol Llwynau Trebanos SA8 4DH	
Project Title:		PROPOSED SINGLE STOREY REAR EXTENSION	
General Notes:		1. Do not scale from this drawing. Take figured dimensions only. 2. Dimensions are in millimetres unless otherwise stated.	
Drawing Issue:		P L A N N I N G	
Drawing Title:			
EXISTING & PROPOSED FLOOR PLANS			
Drawing No:	CPD-005	Revision:	
Date:	10-03-2026	Revised:	
Scale(s):	1:100	Paper Size:	A3
			
Cwm Planning & Design Ltd. (Civil, Structural & Architectural)			