





WOODSTONE HOUSE
SPARROW NEST BOX


NOTE:
IMPLEMENTATION OF PROPOSED ECOLOGICAL ENHANCEMENT
(INSTALLATION OF THE BIRD BOX) WILL BE CARRIED OUT WITHIN
1 month OF BENEFICIAL OCCUPATION!

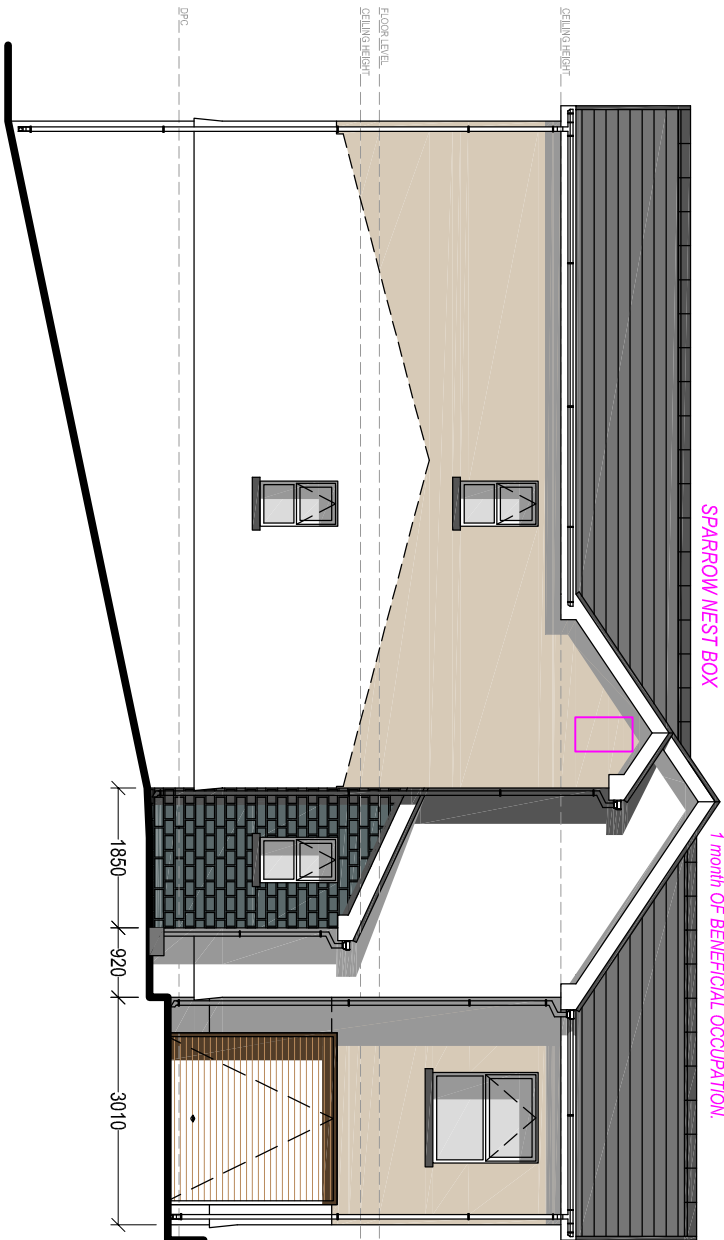


PROPOSED SIDE ELEVATION
Scale 1:100

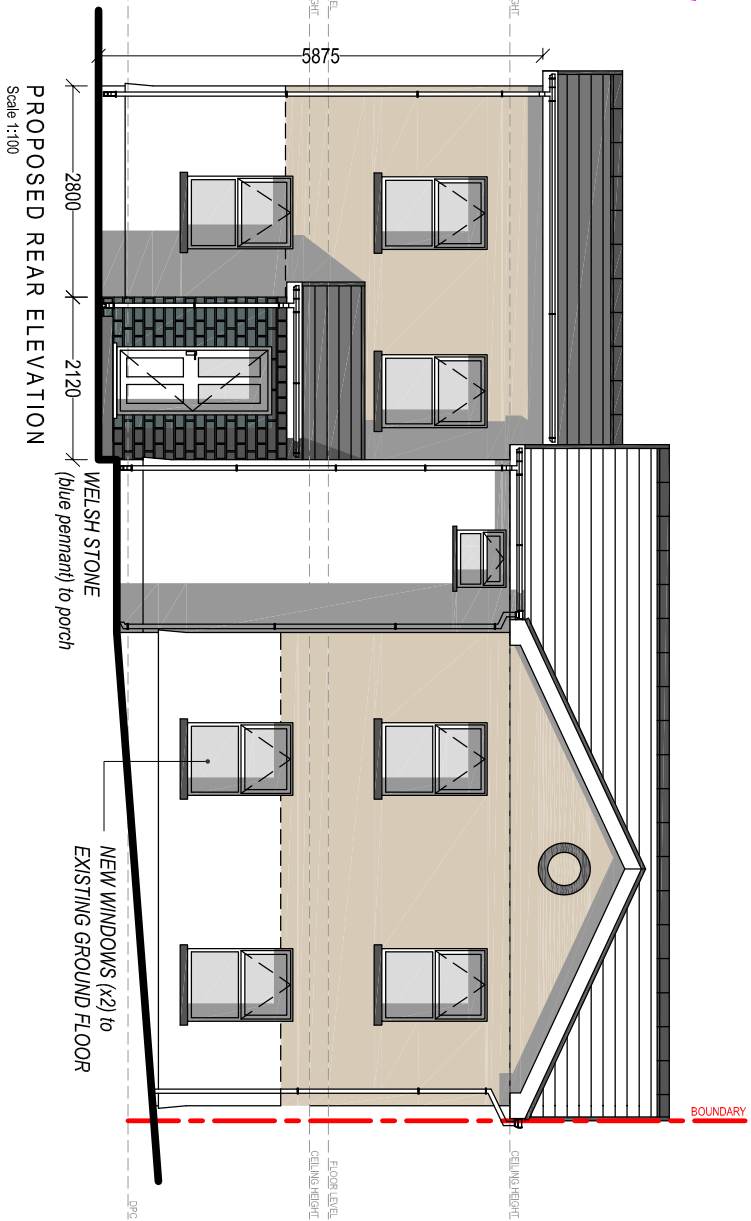

PROPOSED REAR ELEVATION
Scale 1:100

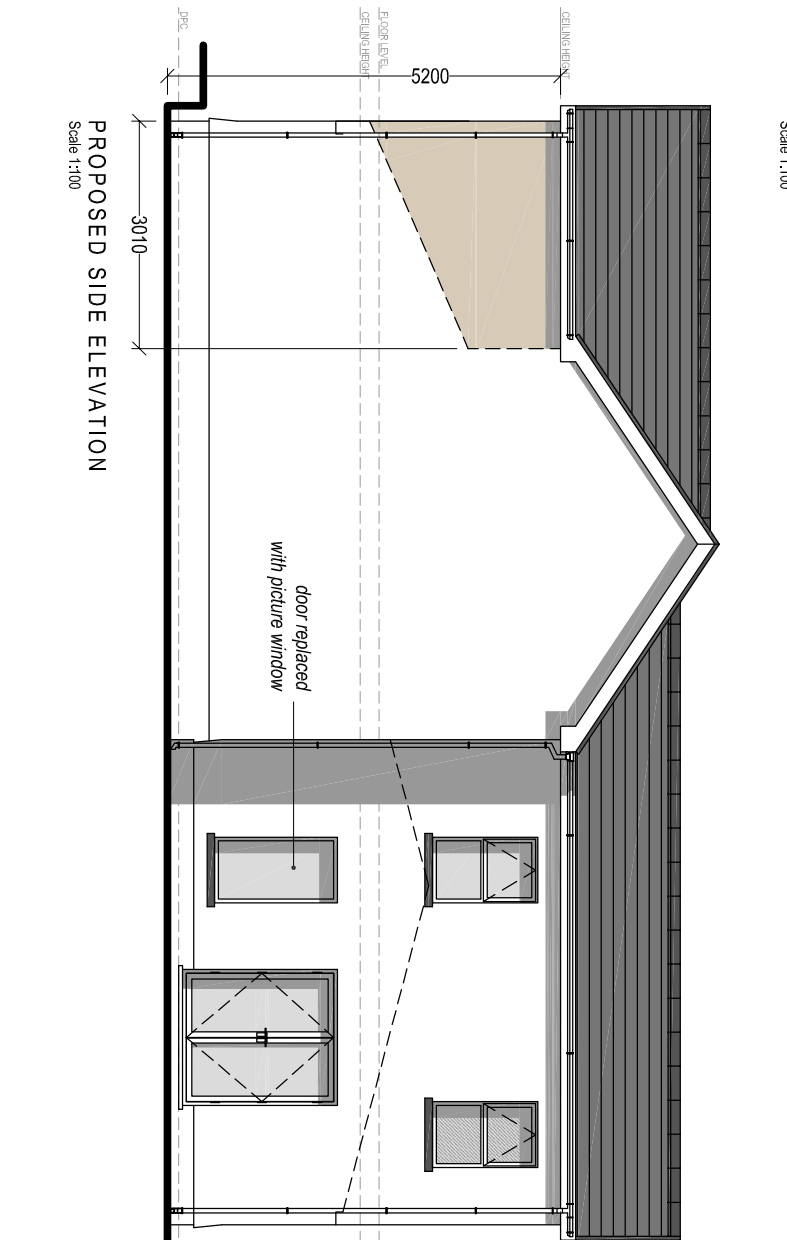

PROPOSED SIDE ELEVATION
Scale 1:100

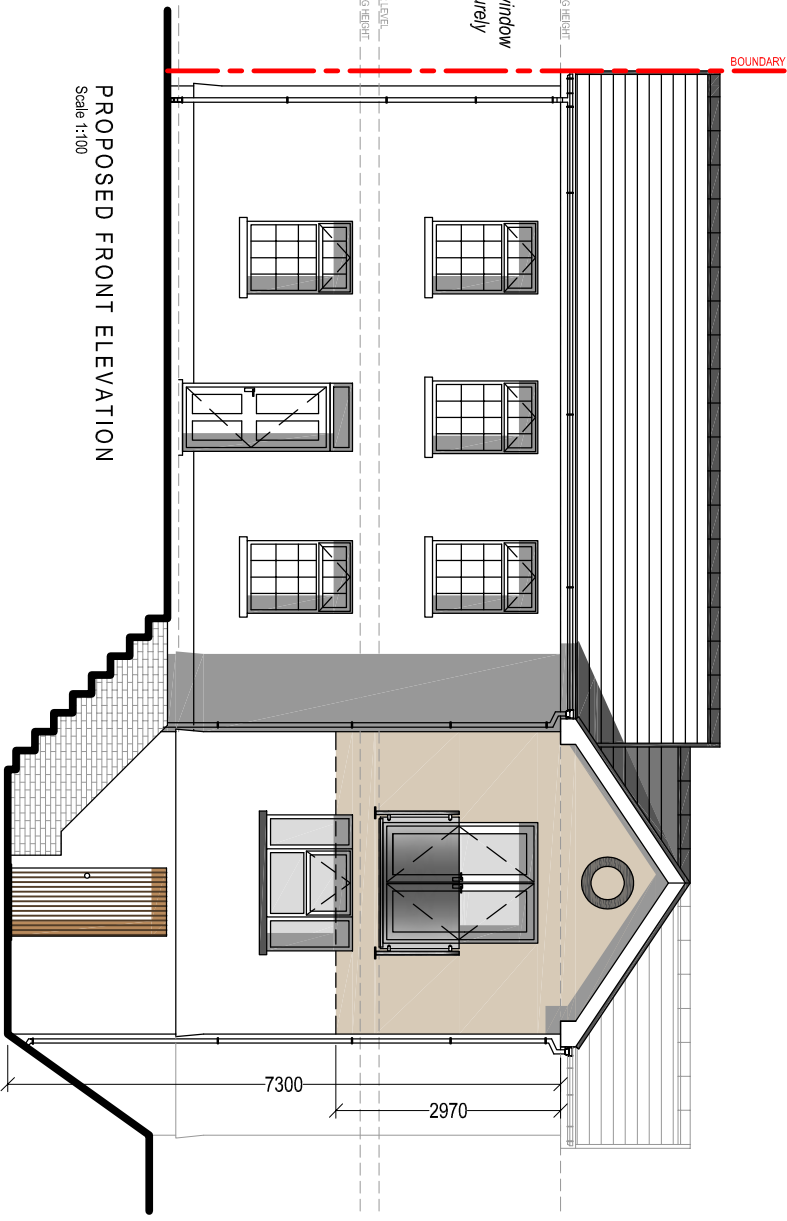

PROPOSED FRONT ELEVATION
Scale 1:100

Mr & Mrs Thomas
22 Brynawel
Cynant

PROPOSED FIRST FLOOR SIDE &
REAR EXTENSIONS

General Notes:
1. Do not scale from this drawing. Take figured dimensions only.
2. Dimensions are in millimetres unless otherwise stated.

Drawing Issue:

PLANNING

Drawing Title:

PROPOSED ELEVATIONS

Drawing No:	CPD-005	Revision:	D
Date:	06-12-2025	Revised:	07-04-2026
Scale(s):	1:100	Paper Size:	A3



Cwm Planning & Design Ltd.
(Civil, Structural & Architectural)