






NO.	NOTES
1	All dimensions in millimetres unless otherwise stated.
2	Do not scale off drawing. All dimensions to be checked on site by contractor.
3	Drawings to be used for purposes of Planning Application only.
4	These are not Construction Drawings.
5	The contractor is to set out, check and coordinate all dimensions on site during the course of works.

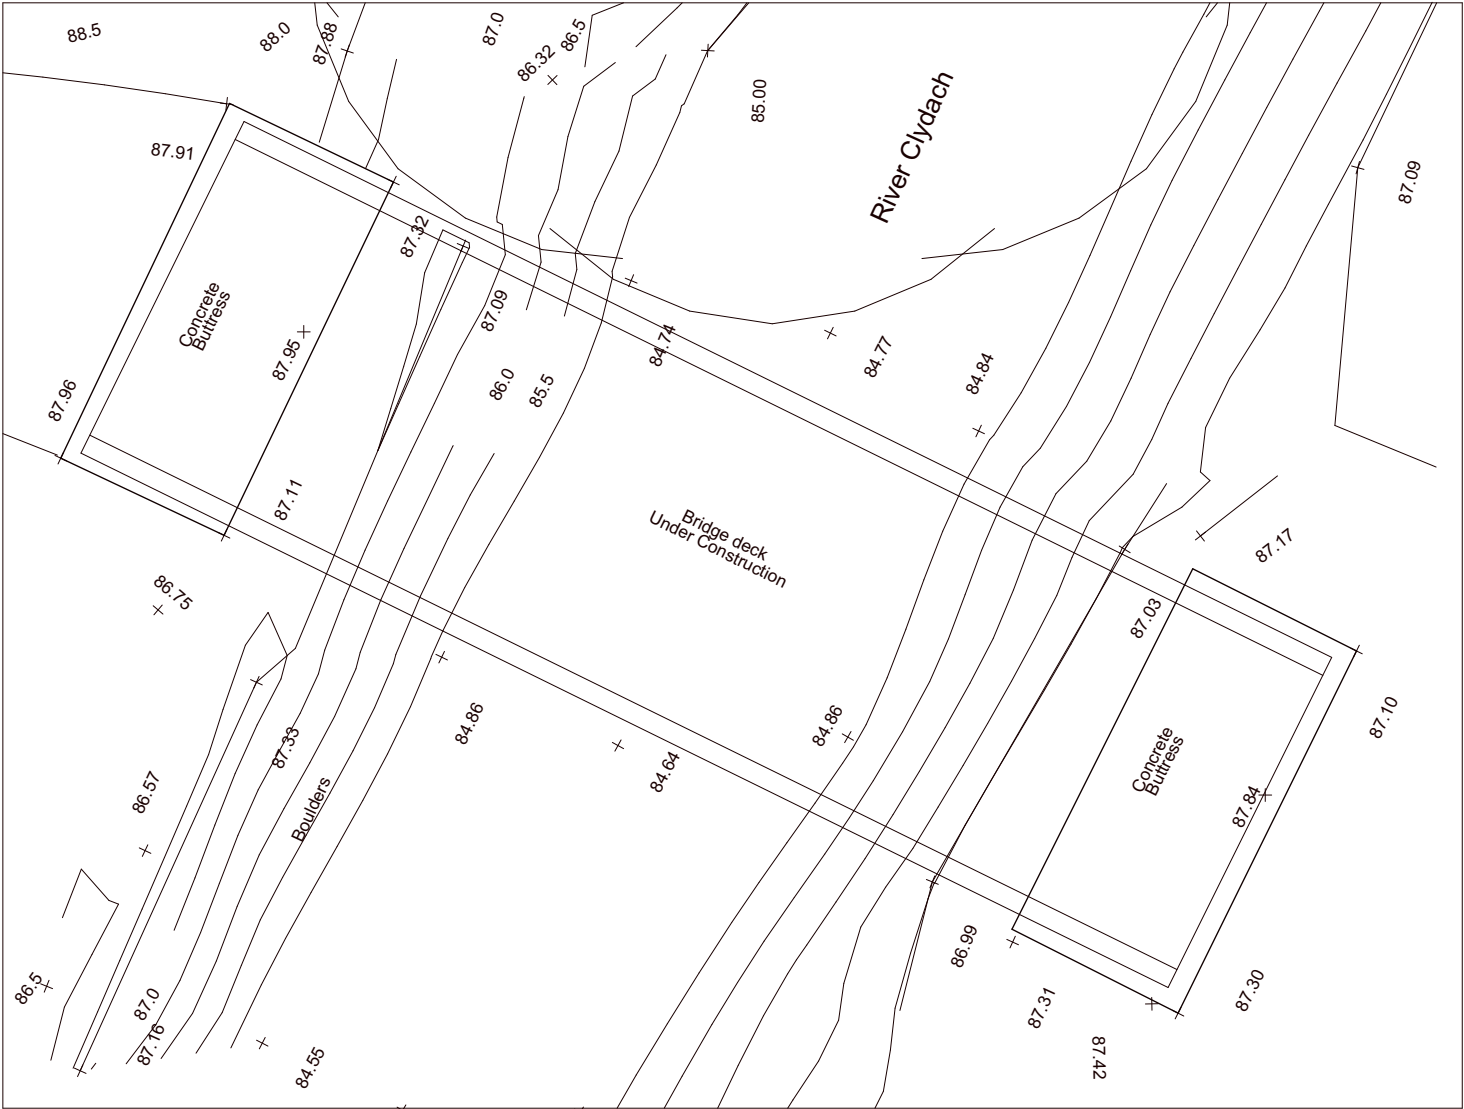


Existing Plan

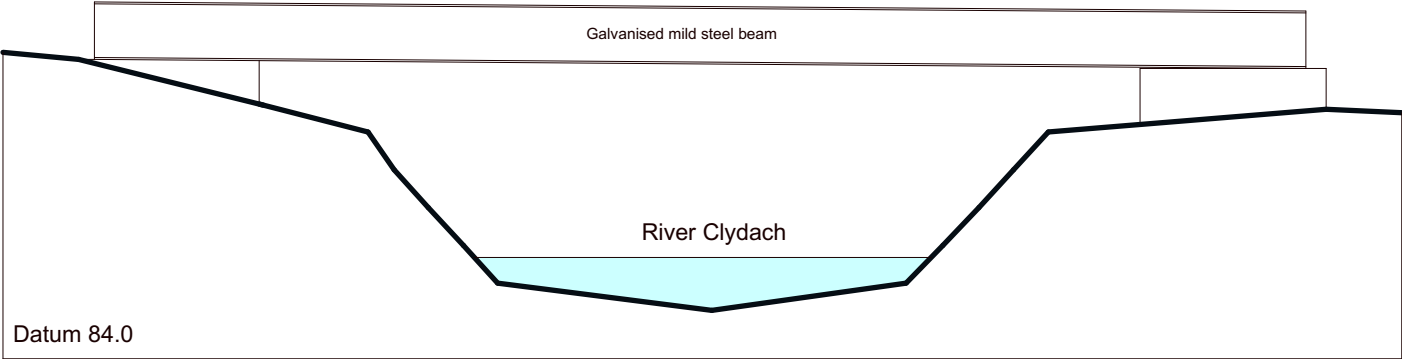


Existing Side Elevation

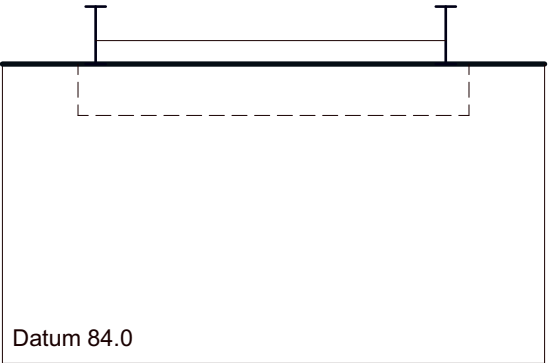

Existing Front Elevation

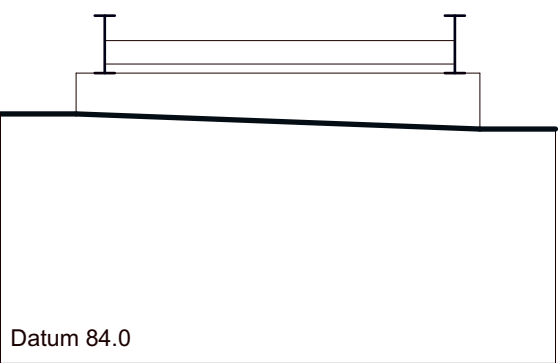


Existing Rear Elevation

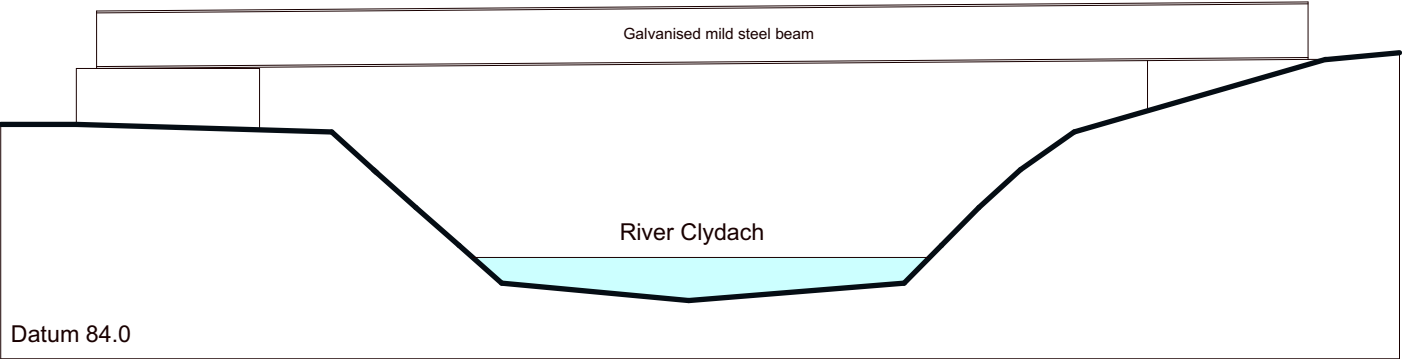

Existing Side Elevation

Scale 1 / 100 @ A2

 

REVISIONS:

SHEET TITLE:
Existing Plan
& Elevations

PROJECT DESCRIPTION:
PROJECT: Proposed Bridge
SITE: 20 Neath Road, Forest Goch, Swansea
CLIENT: Lewis John



DATE:
October 2025

SCALE:
1 :100

SHEET:
A-2