


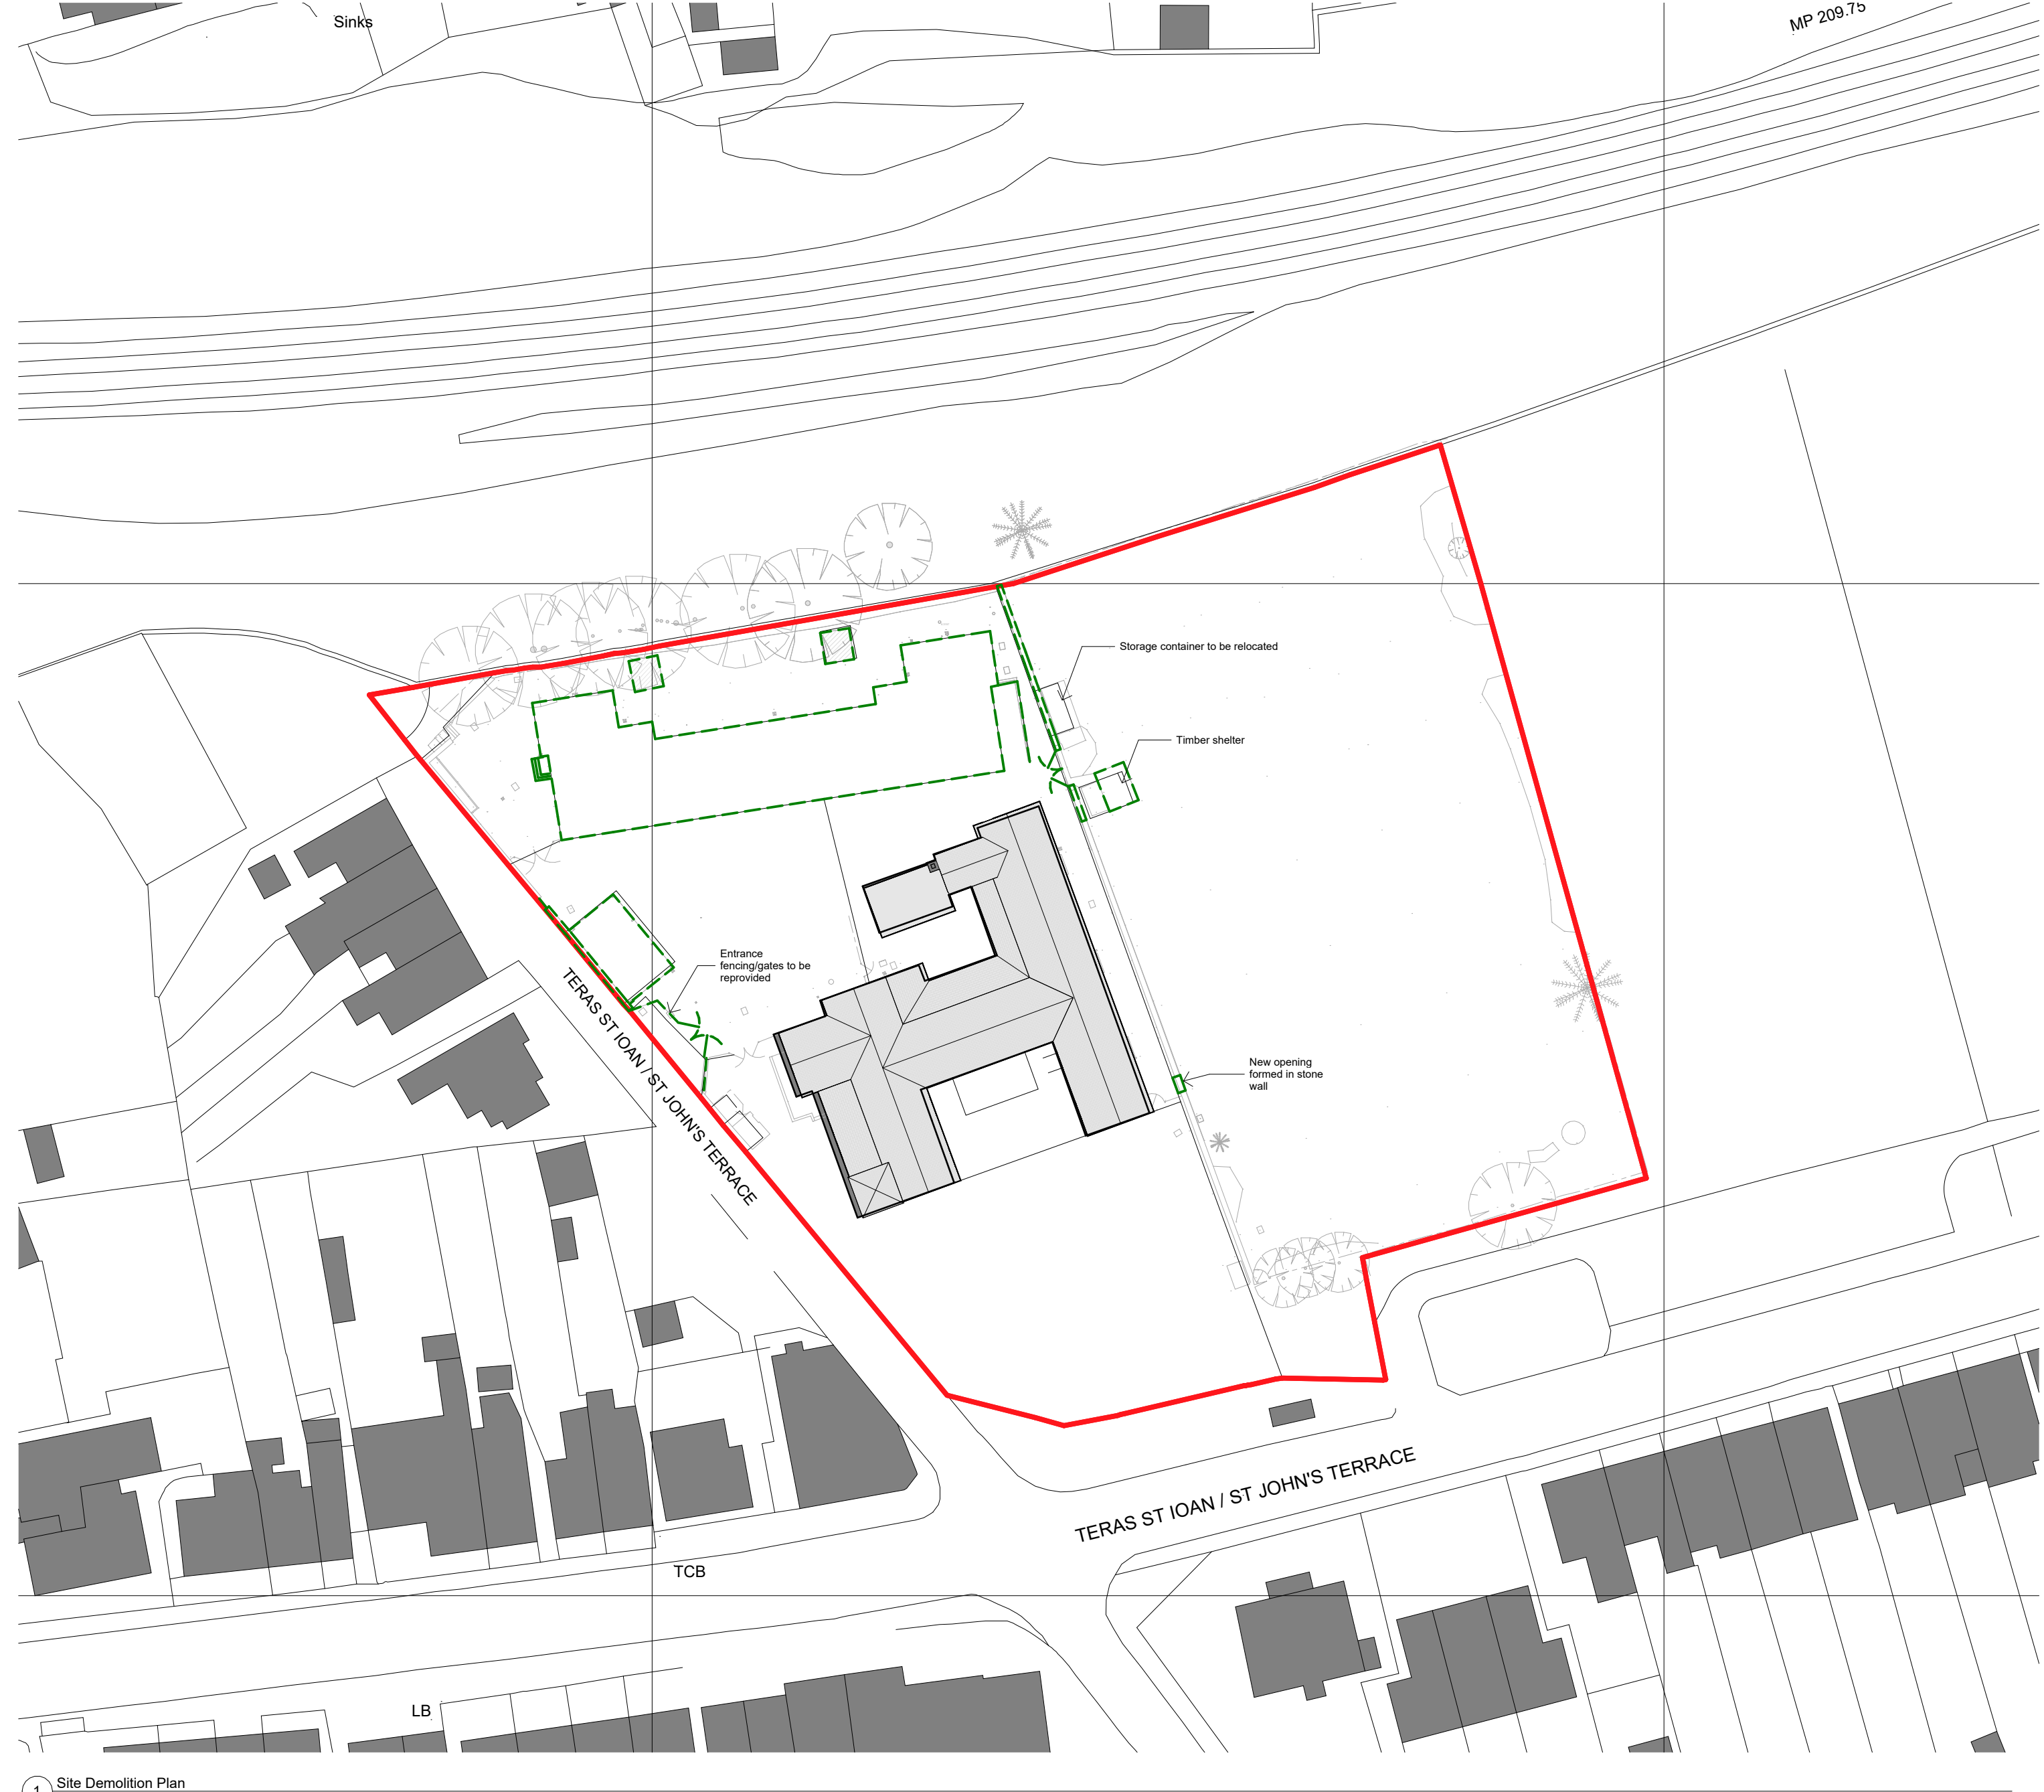

Google Earth aerial view of site with structures to be demolished outlined in green

1

Site Demolition Plan

1:300

0m

10m

20m

30m

40m

50m

Rev	Description	Drawn	Checked	Date Issued
P1	Initial Issue for Rview and Comment by Client Team and Authorities	VS	VS	04.02.26
P2	Extent of stone wall to be demolished updated	VS	VS	18.02.26
P3	Additional opening in stone wall for outdoor classroom access added	VS	VS	02.04.26

DO NOT SCALE. Use figured dimensions only.
The contractor is requested to check all dimensions before the work is put in hand.
©All copyrights Austin-Smith:Lord Ltd
This drawing must only be used for the purpose for which it is supplied and its contents must not be reproduced for any purpose without written permission.
No areas indicated, or areas calculated from this drawing should be used for valuation purposes or as the basis for development contracts.
Austin-Smith:Lord Ltd is a limited company registered in England & Wales with registered number 11773049 Registered Office: Port of Liverpool Building Pier Head Liverpool L3 1BY

Drawn

Date

Scale @ A2

Status

Author

Issue Date

As indicated

S1

Austin-Smith:Lord Ltd
Architects Designers Planners
Landscape Architects
18 Park Place
Cardiff
CF10 3DQ
t +44 (0)2920 225 208
e cardiff@austinsmithlord.com

Drawings and models powered by
Austin-Smith:Lord Ltd **BIM** using AutoDesk **Revit**

Austin-Smith:Lord

Project Ysgol GG Tregelos - New School Block

Description

Demolition Site Plan

Job No.

325035

Drawing No.

YGGT-ASL-00-00-DR-A-15100

Revision

P3