



 

1 3.0 - Existing Roof Plan
1 : 50

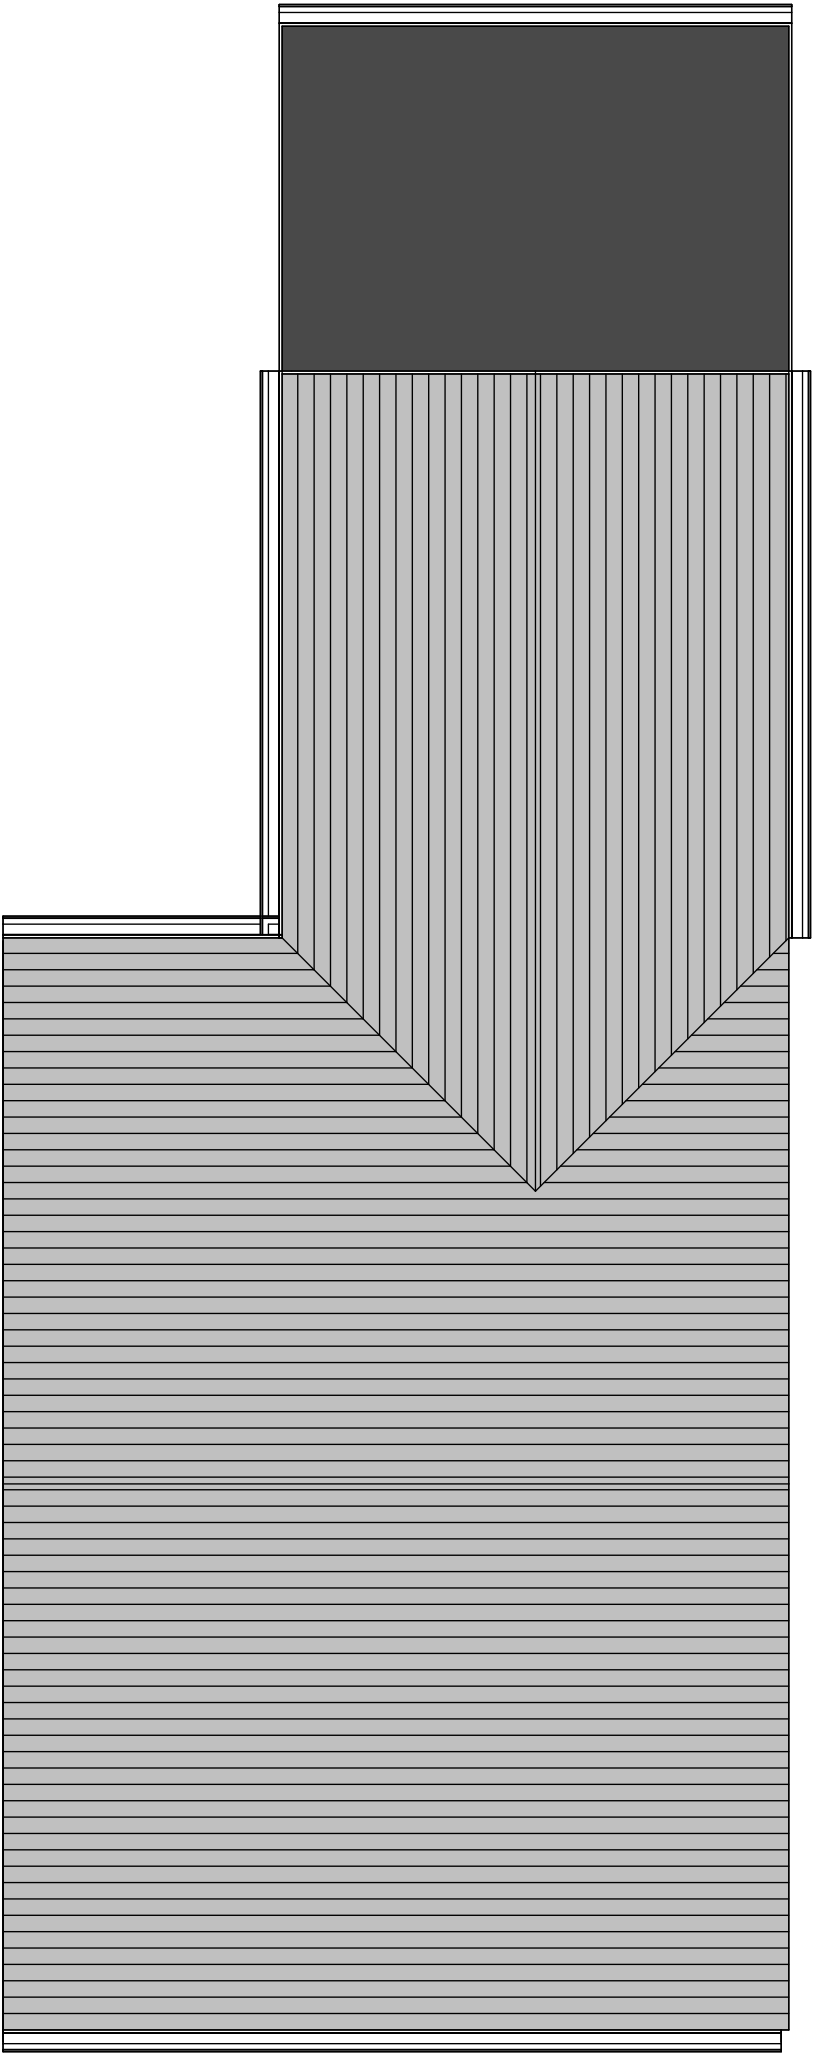

2 3.1 - Proposed Roof Plan
1 : 50

PROJECT NAME: 38 Jersey Street	DRAWING TITLE: Roof Plans	DRAWING 103	PAPER SIZE A3	SCALE 1 : 50	REV	DATE 04/09/26
-----------------------------------	------------------------------	----------------	------------------	-----------------	-----	------------------