


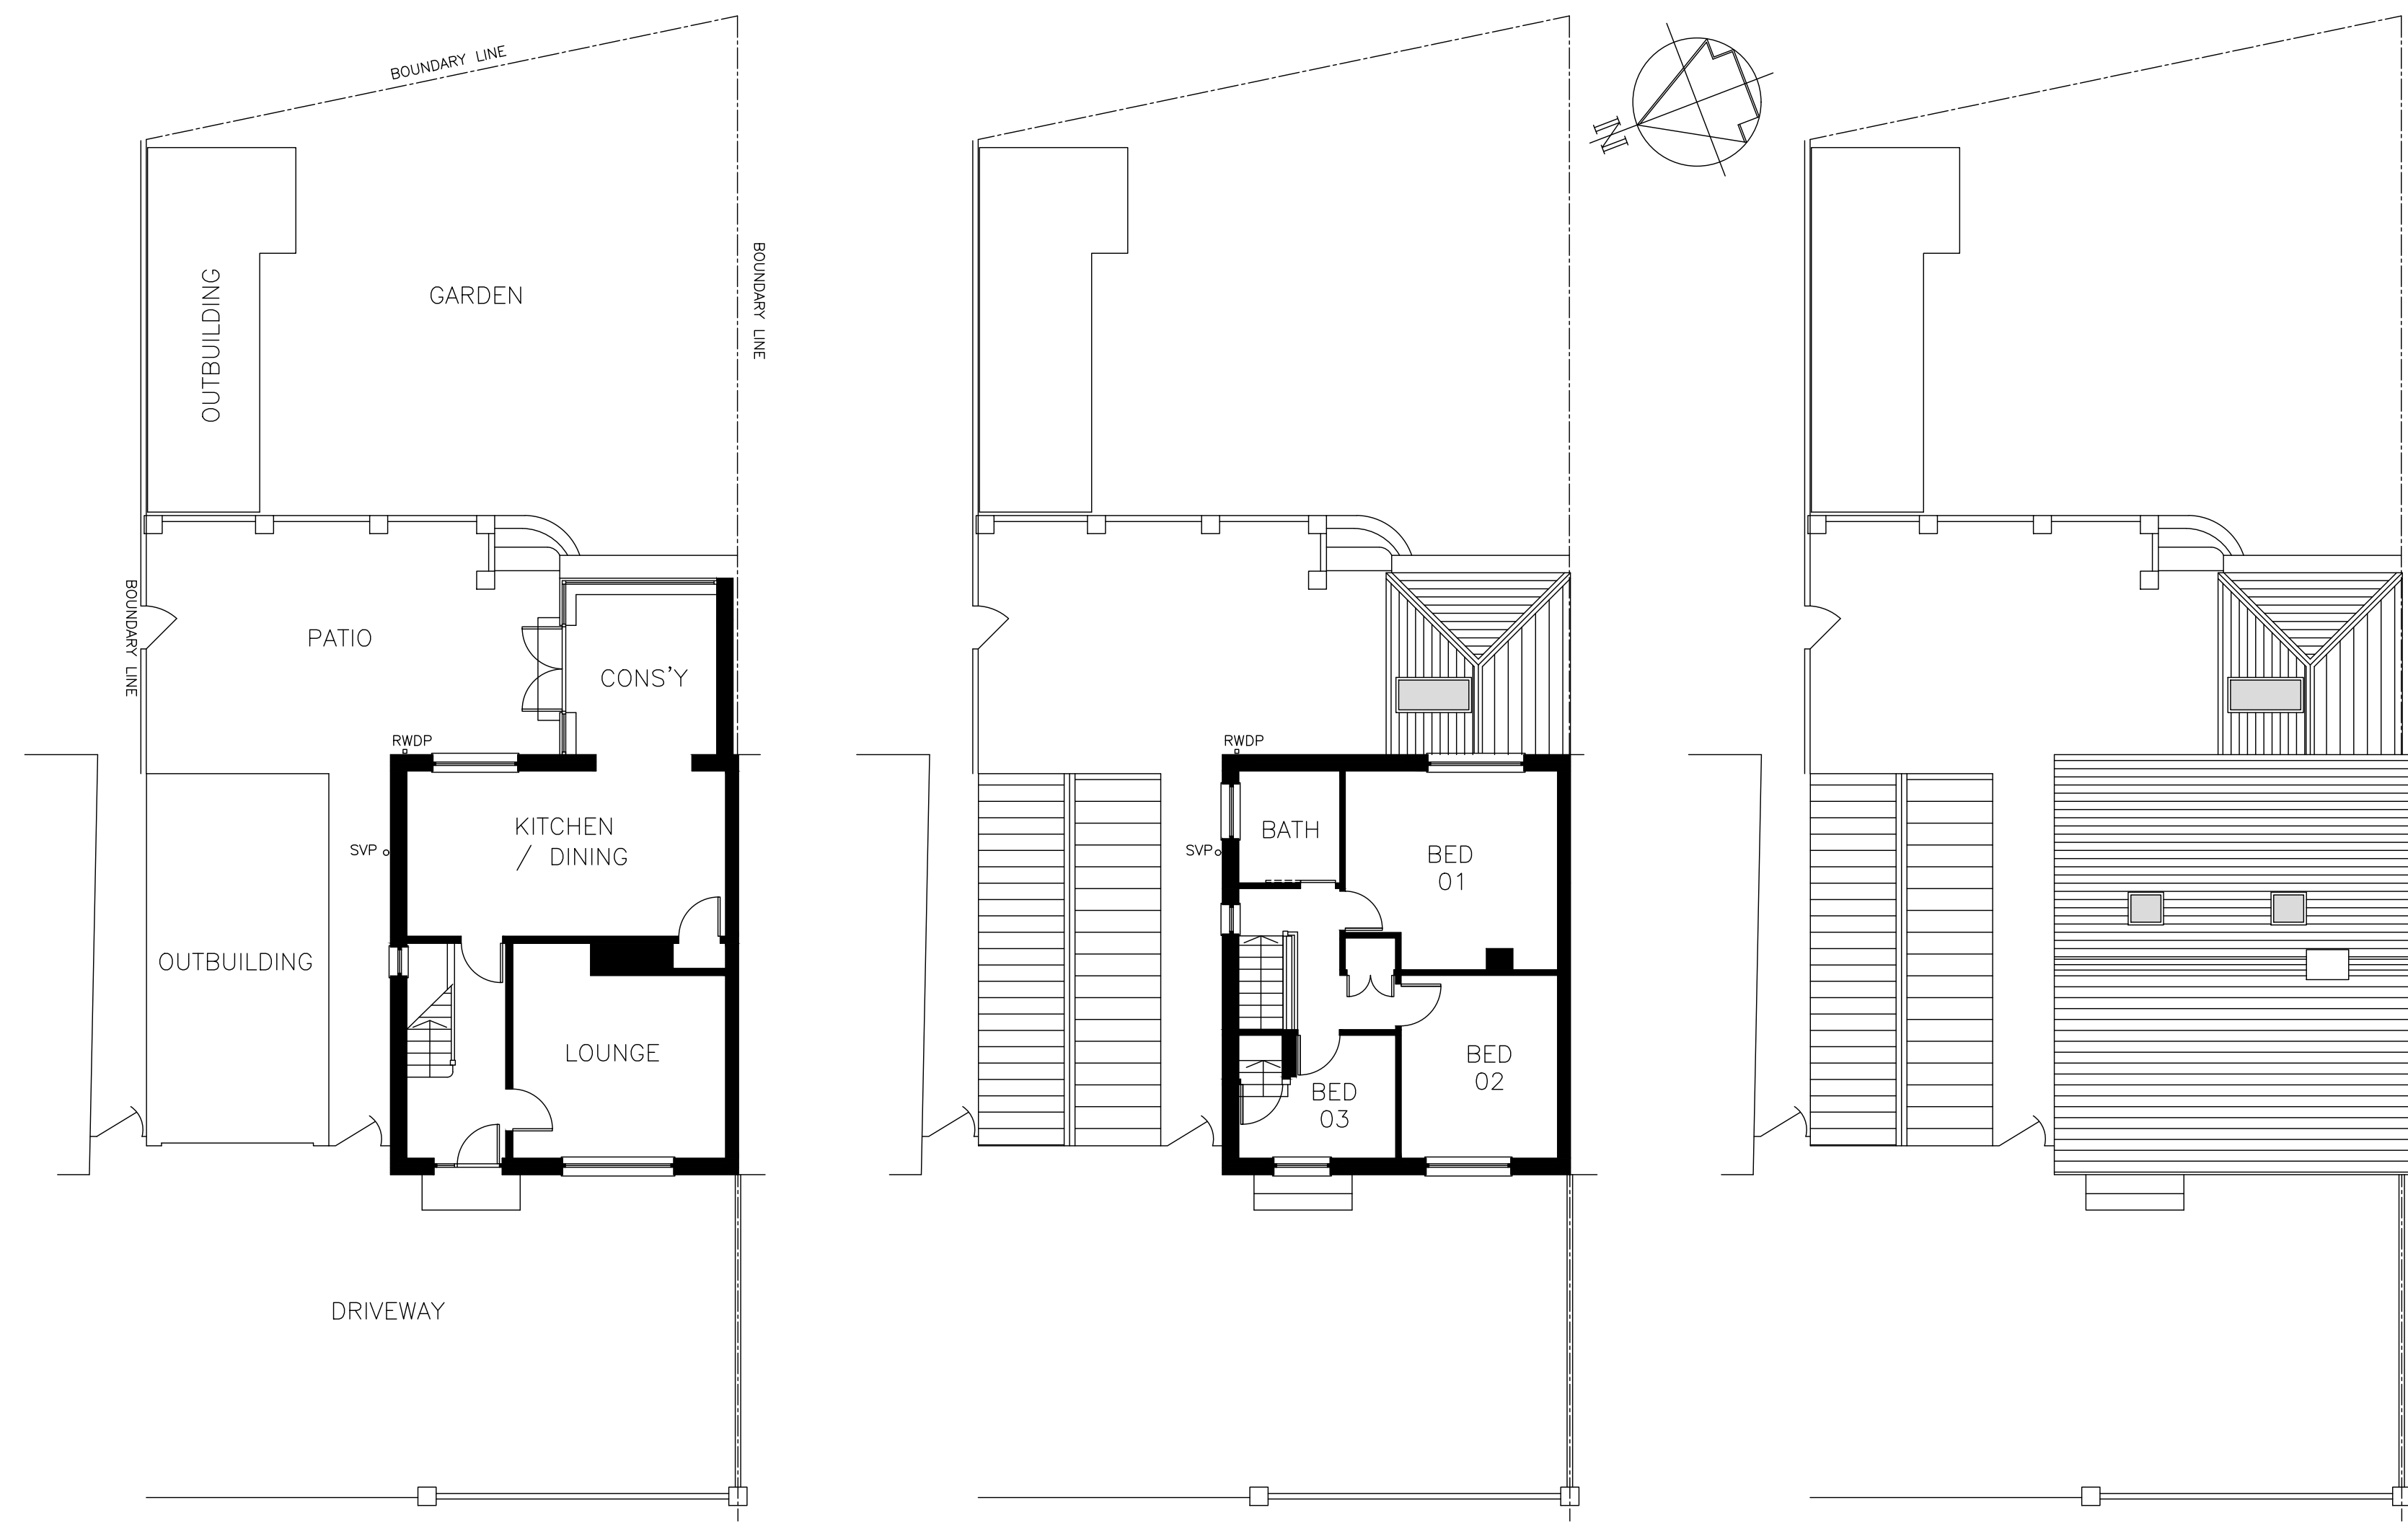


GROUND FLOOR PLAN
SCALE 1:100 ● A1

FIRST FLOOR PLAN
SCALE 1:100 ● A1


ROOF PLAN
SCALE 1:100 ● A1




SITE LOCATION PLAN
SCALE 1:1250 ● A1

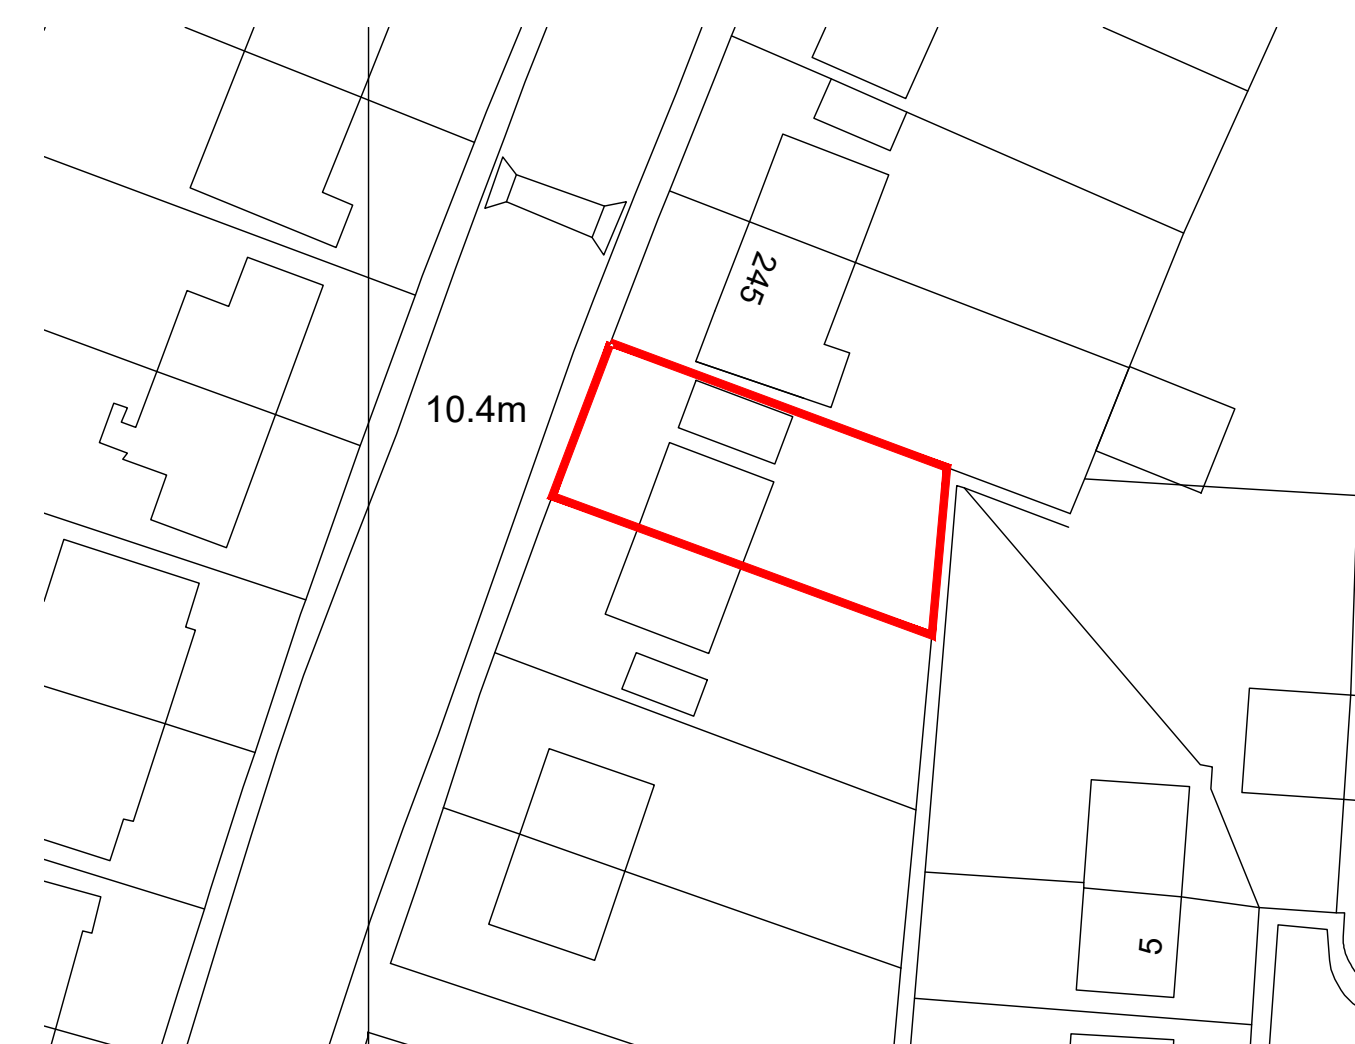

BLOCK PLAN
SCALE 1:500 ● A1

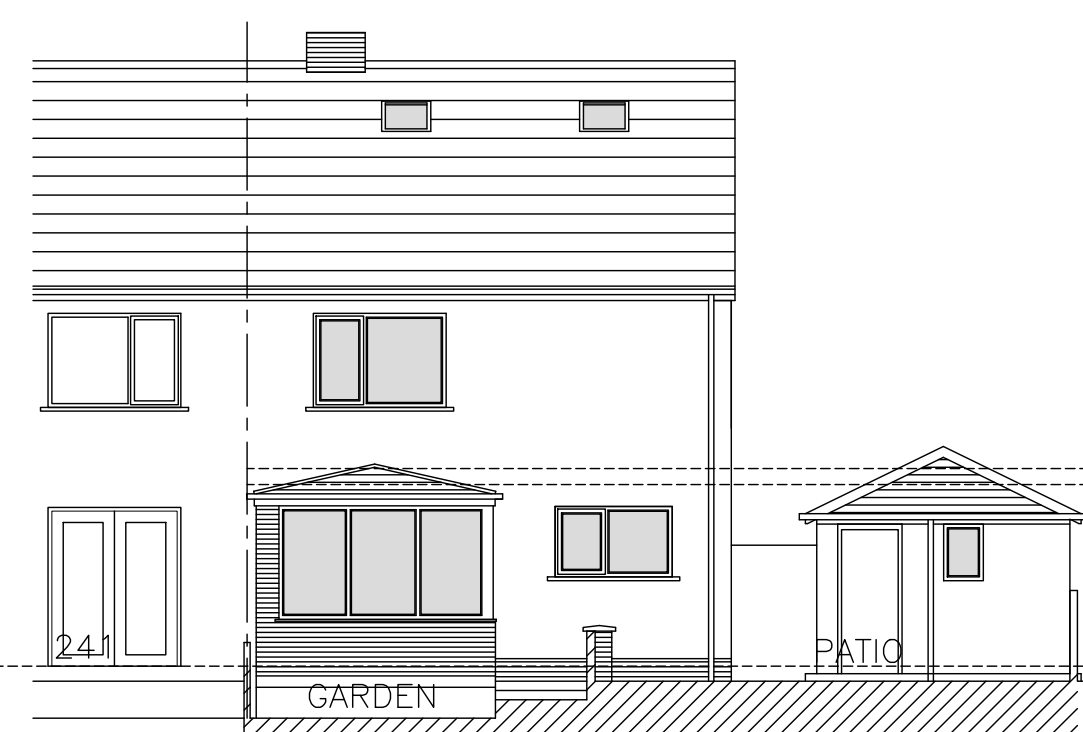

SOUTH WEST ELEVATION
SCALE 1:100 ● A1

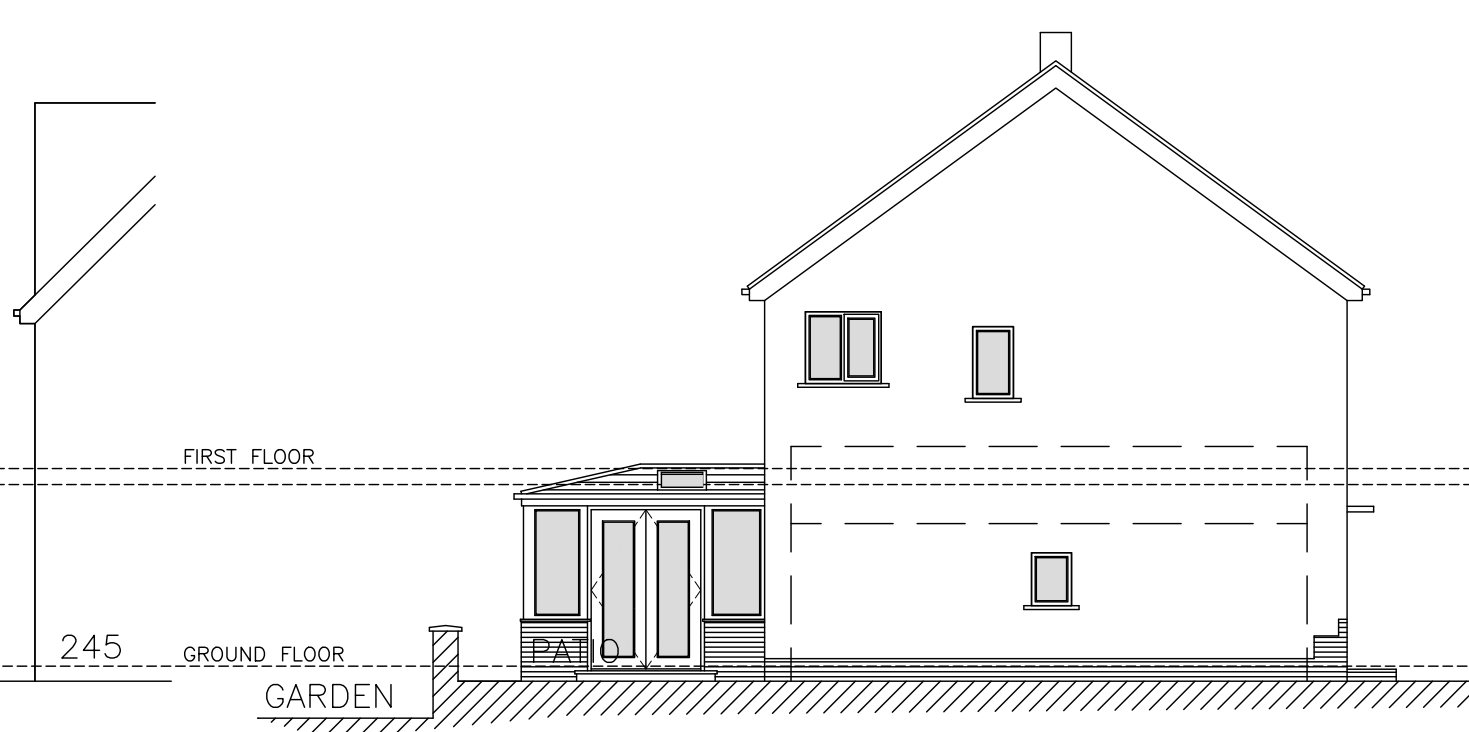

NORTH WEST ELEVATION
SCALE 1:100 ● A1



NORTH WEST ELEVATION
SCALE 1:100 ● A1

PROPOSED EXTENSION, INTERNAL ALTERATIONS.

243 WESTERN AVENUE,
NEATH PORT TALBOT
SITE LOCATION AND BLOCK PLAN,
EXISTING PLANS AND
ELEVATIONS.