



FINISH NOTES:


- General (Proposed) -
 - External Wall Finish - White rough-cast Render
 - Doors - White uPVC
 - Windows - White uPVC
 - Roof - EDPM sealed Rubber system
 - Fascia - White uPVC
 - Soffit - White uPVC
 - Rainwater - White uPVC
- Boundaries -
- Front - Parking for 2 vehicles & open driveway
 - Rear Slides - Existing CB Fences (to be repaired or replaced)
 - Rear - Existing CB Fences & General Landscaping

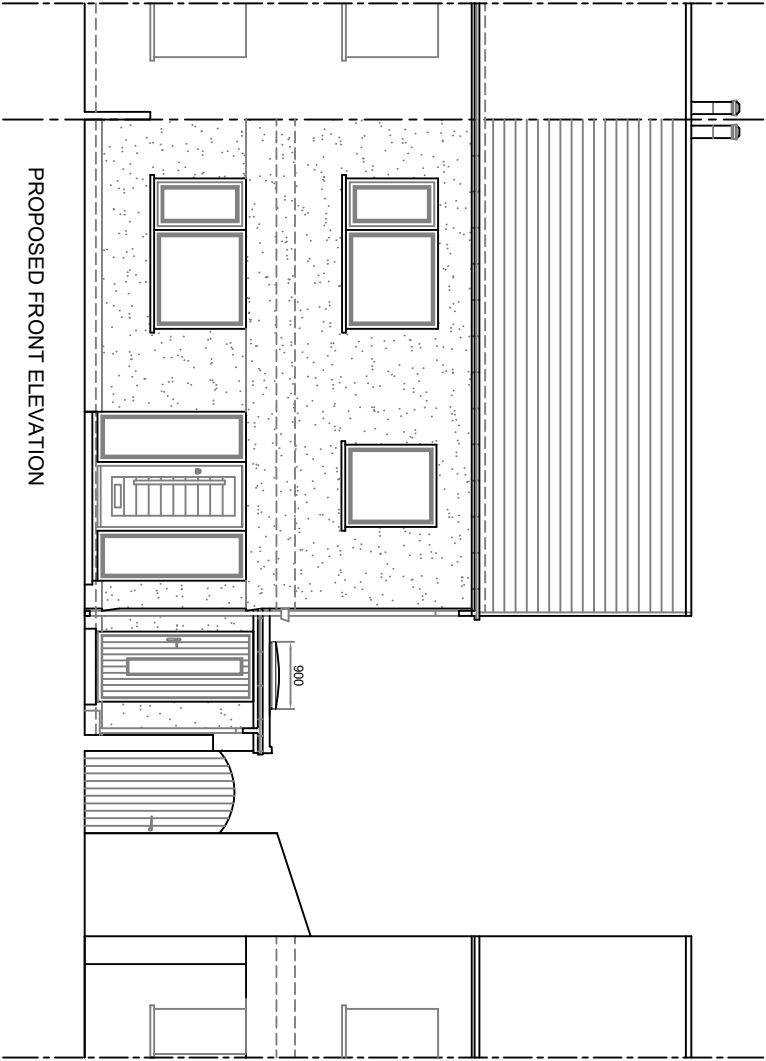


PROPOSED FRONT ELEVATION

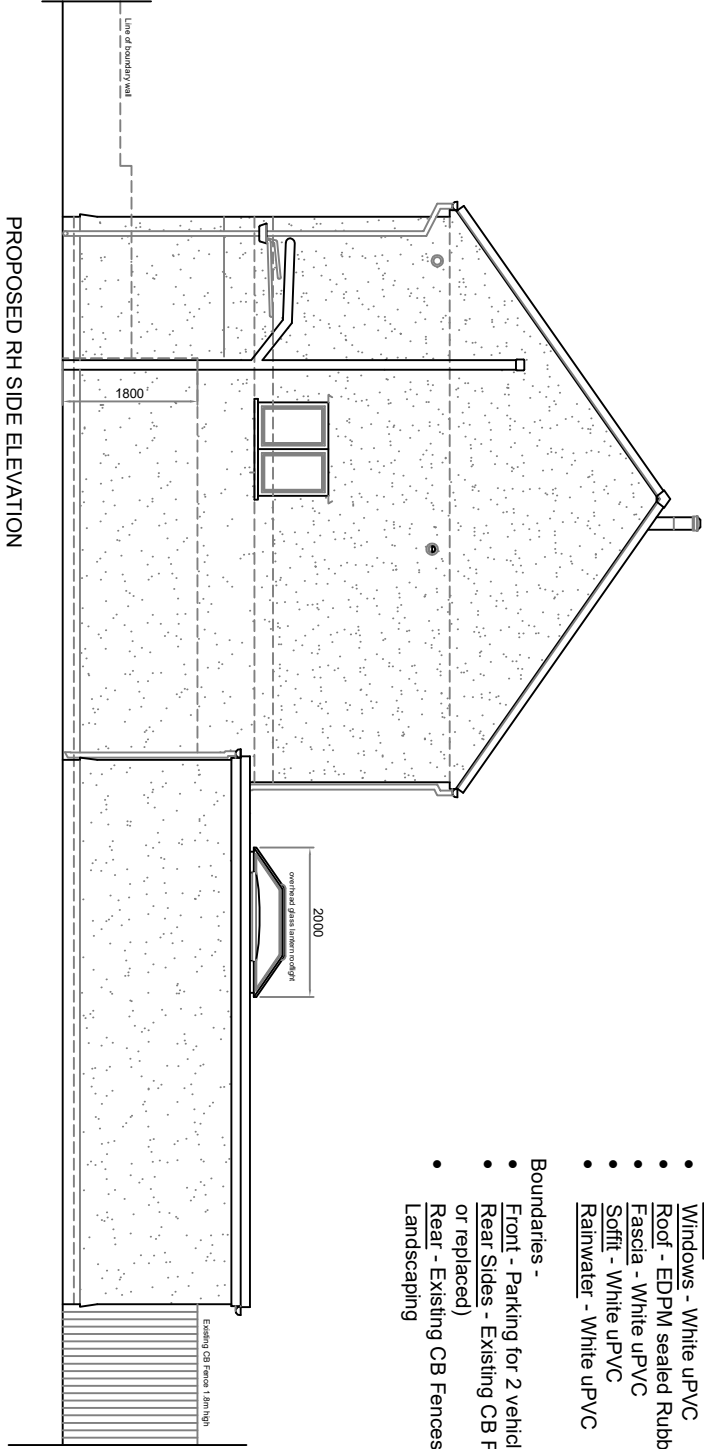

PROPOSED RH SIDE ELEVATION

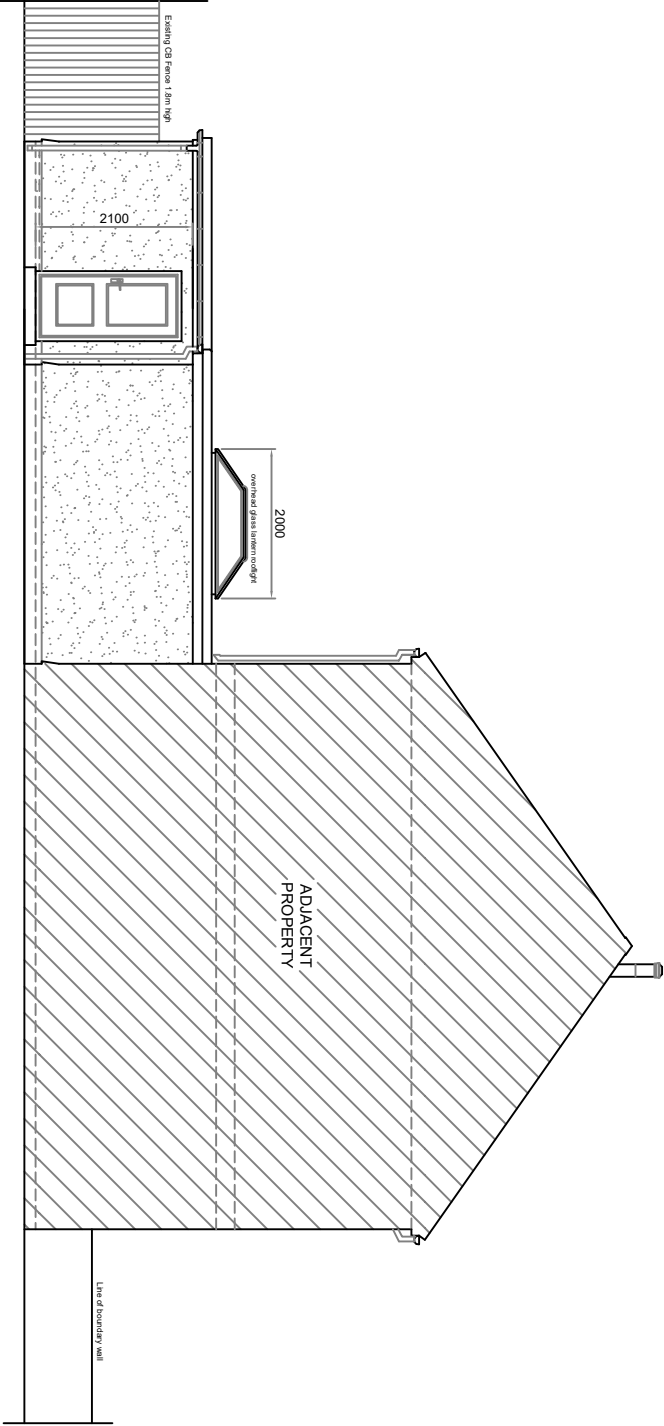

PROPOSED LH SIDE ELEVATION

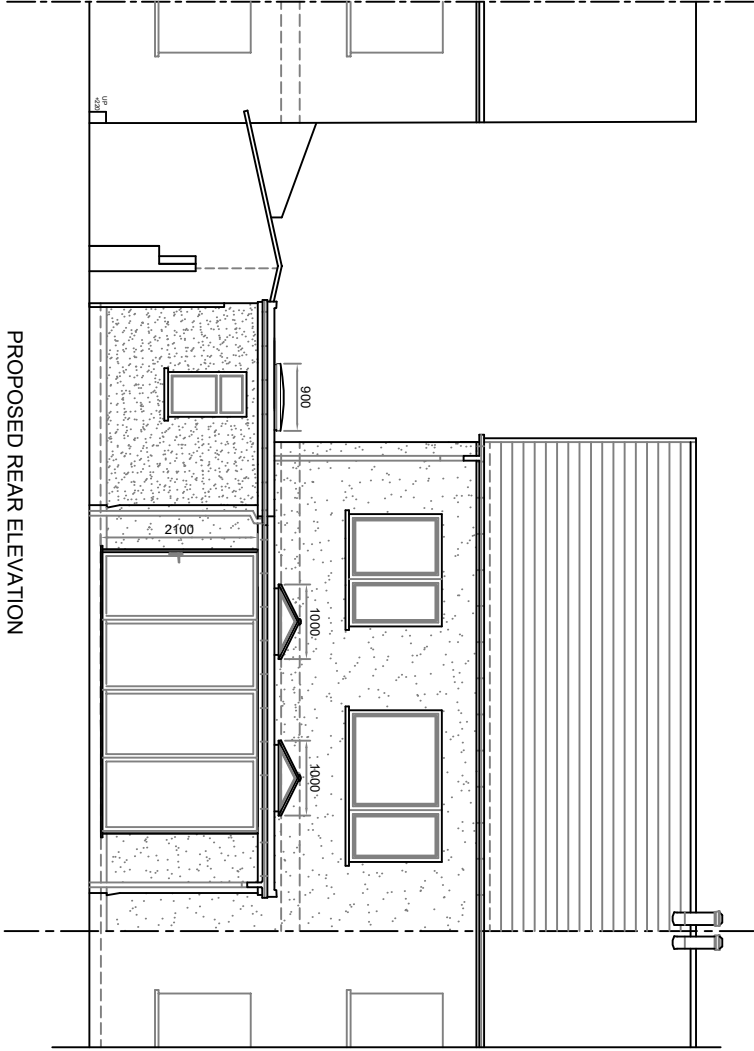

PROPOSED REAR ELEVATION

A	Plans amended to show adjoining property (part) boundary wall arrangement.	02/04/26	
Rev	Description	Date	
07800 769453			
01639 282789			
carolineg@seagreydesign.co.uk			
www.seagreydesign.com			

design for: extensions / house renovations / conversions

Site
ANNIE PANNELL
3 VERDI ROAD
SANDFIELDS, PORT TALBOT SA12 7TW

PROPOSED BUILDING
ELEVATIONS
GENERAL ARRANGEMENT

Drawn By:	CLG	Date:	12/02/2026
Scale:	1:100 @ A3L	Dwg No:	25-484P/110
REV	A		