



0m 2m 4m 6m 8m 10m

SCALE 1:100 @ A3

REV 01
Dropped ridge level

REV 01


500mm first floor set-back, reduced ridge and lowered front roof plane. Extended porch canopy provides visual break and screened bin storage. Extension designed to appear subservient to host dwelling in accordance with SPG guidance.

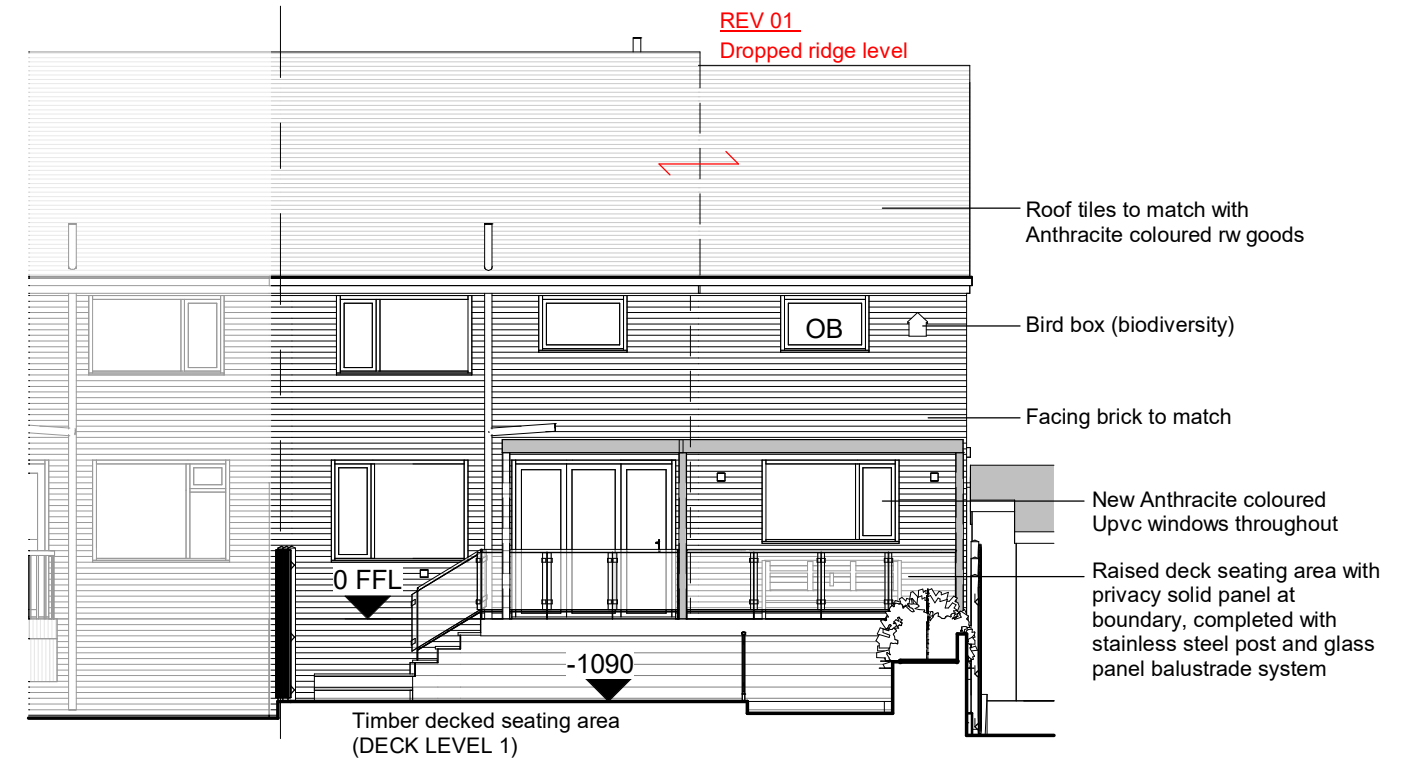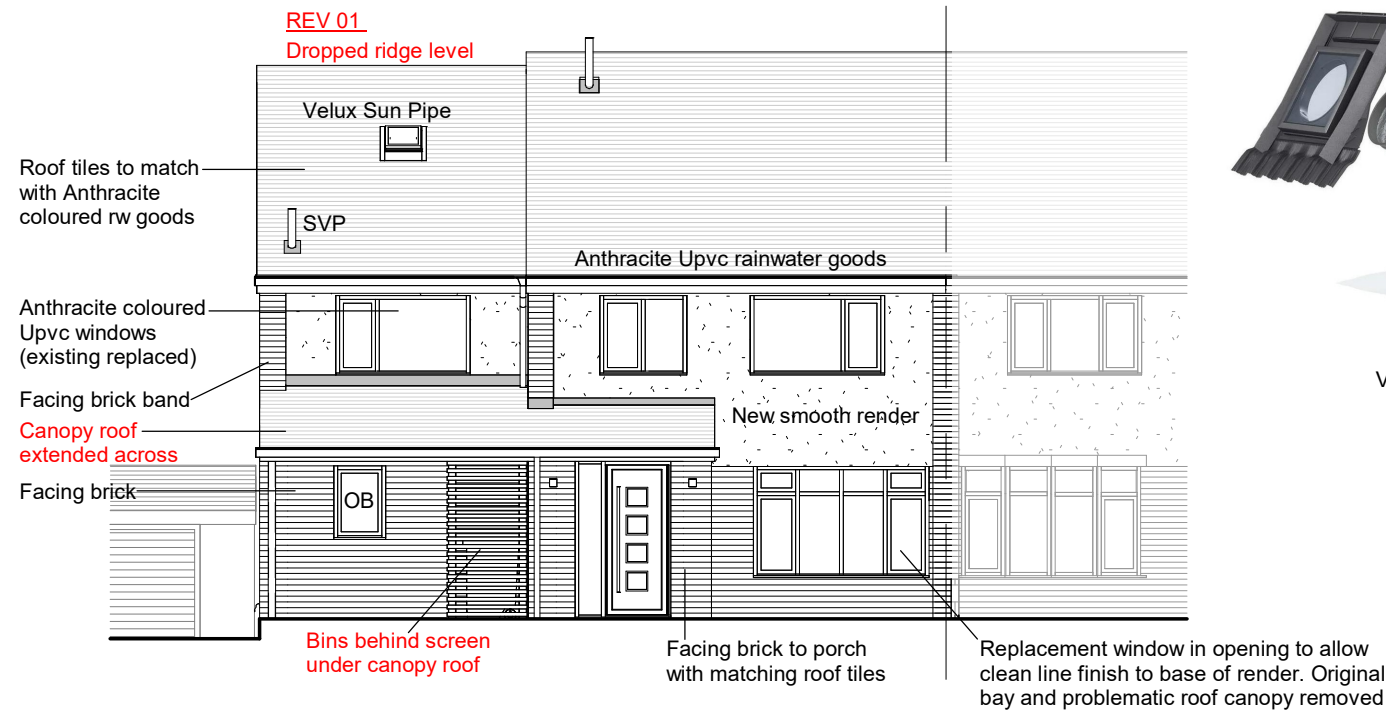

Proposed Front
1 : 100

Proposed Rear
1 : 100

OB - Obscured glazing

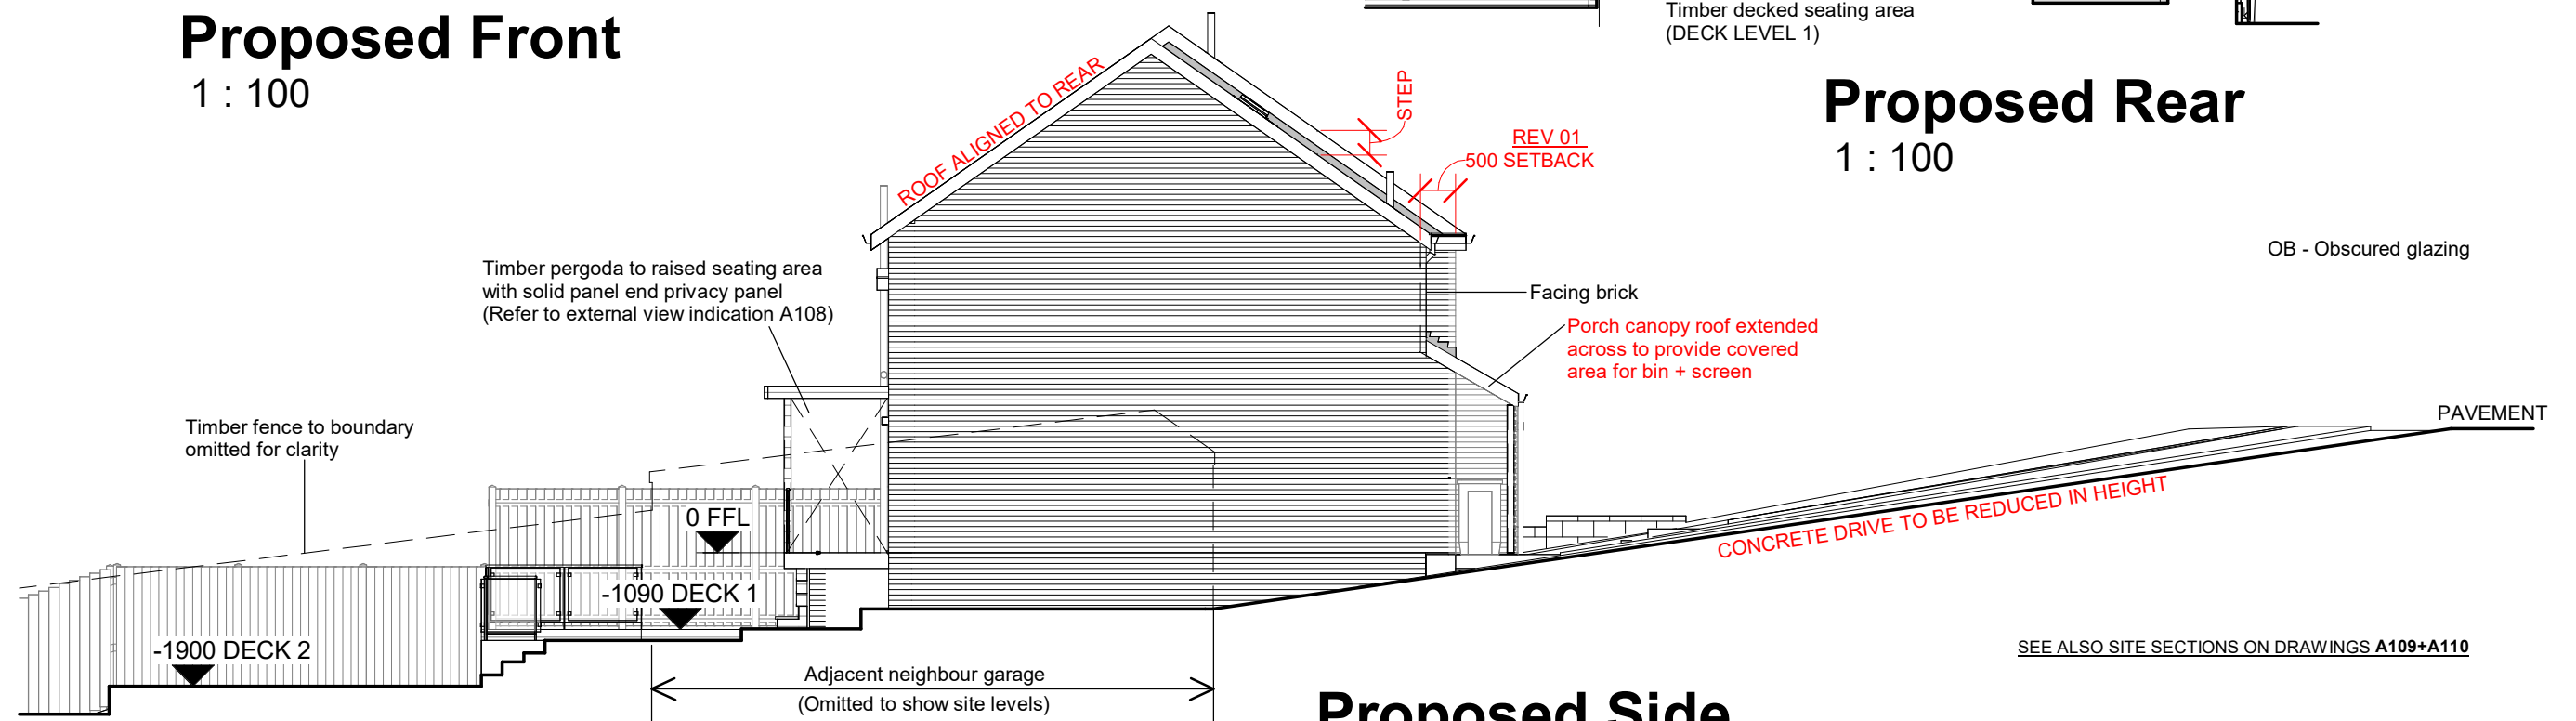

Proposed Side
1 : 100

Proposed Elevations
Proposed Extension to 18 Castle Drive, Cimla SA11 3UY

REV
A104 01

Project number	891
Date	JAN 2026
Drawn by	MD
Scale	As indicated@A3



mjdesign
Architectural Services Ltd 07803 132478