


REV 01

500mm first floor set-back, reduced ridge and lowered front roof plane.
Extended porch canopy provides visual break and screened bin storage.
Extension designed to appear subservient to host dwelling in accordance
with SPG guidance.

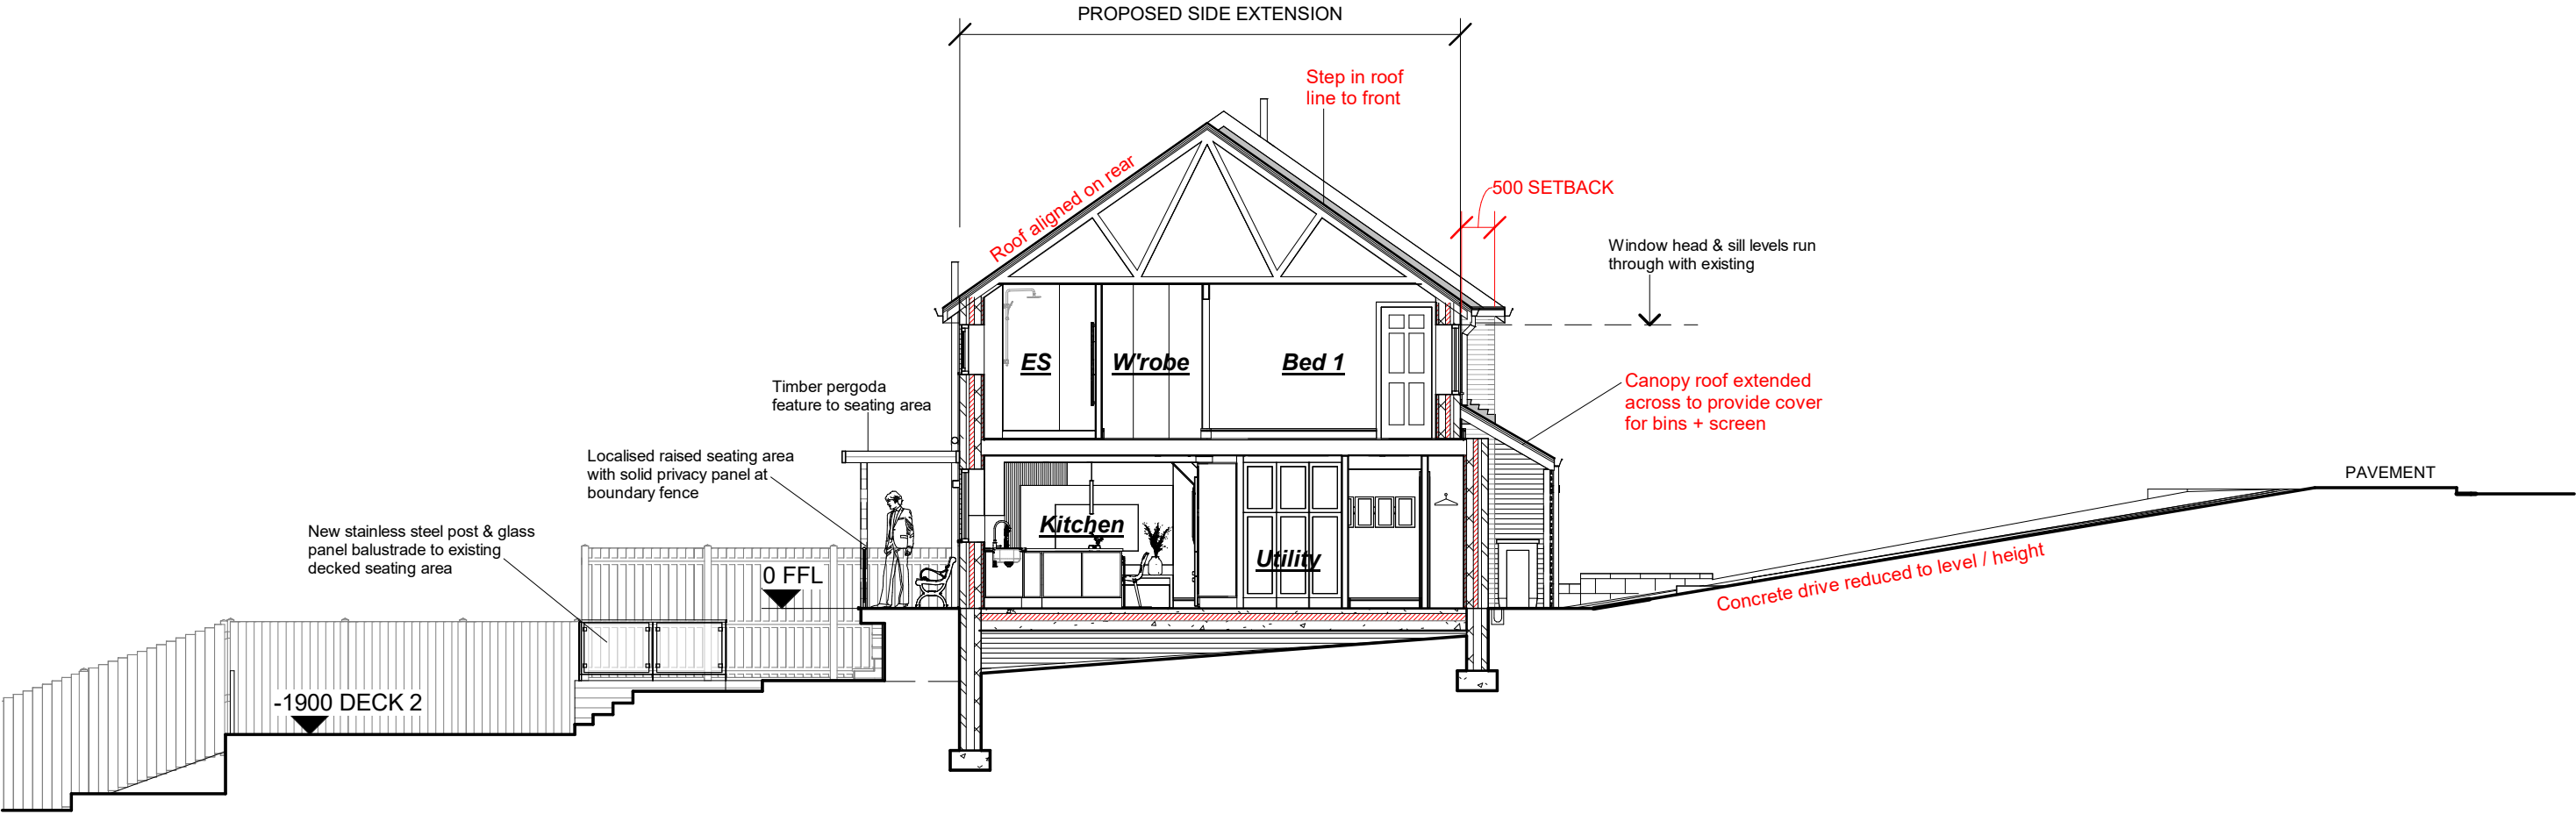

Proposed Site Section showing Ground Levels
1 : 100

Proposed Site Section Showing Ground Levels
Proposed Extension to 18 Castle Drive, Cimla SA11 3UY

REV	
A110	01

Project number	891
Date	JAN 2026
Drawn by	MD
Scale	As indicated@A3



mjdesign
Architectural Services Ltd 07803 132478