





SCALE 1:100 @ A3

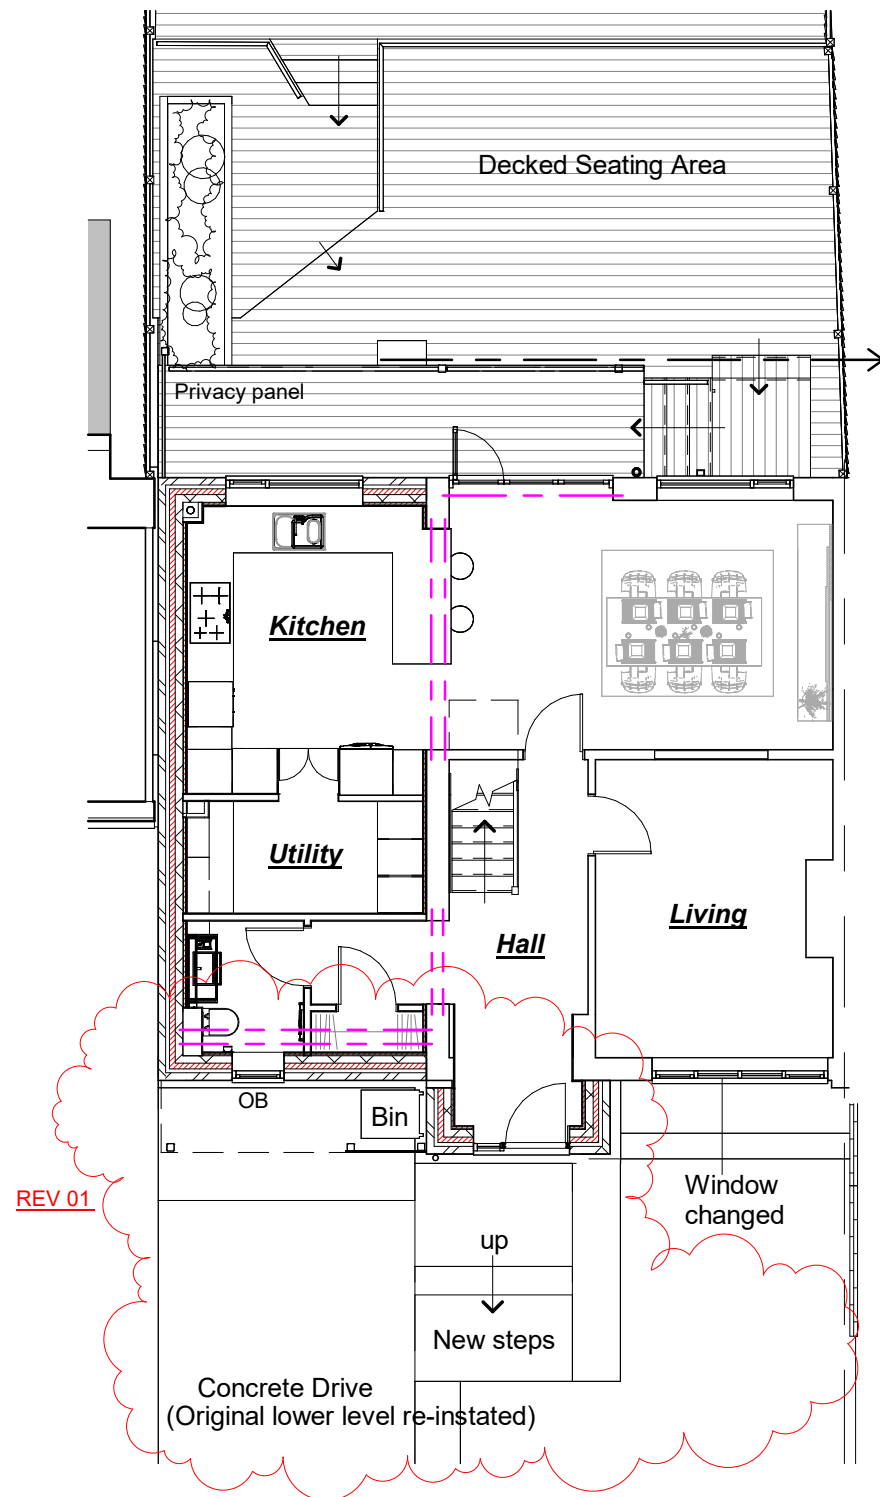


Prop Ground
1 : 100

A100, A101, A102, A103, A104, A105, A106, A107, A108, A109, A110, A111, A112, A113, A114, A115

OB - Obscured glazing to toilet & ensuite

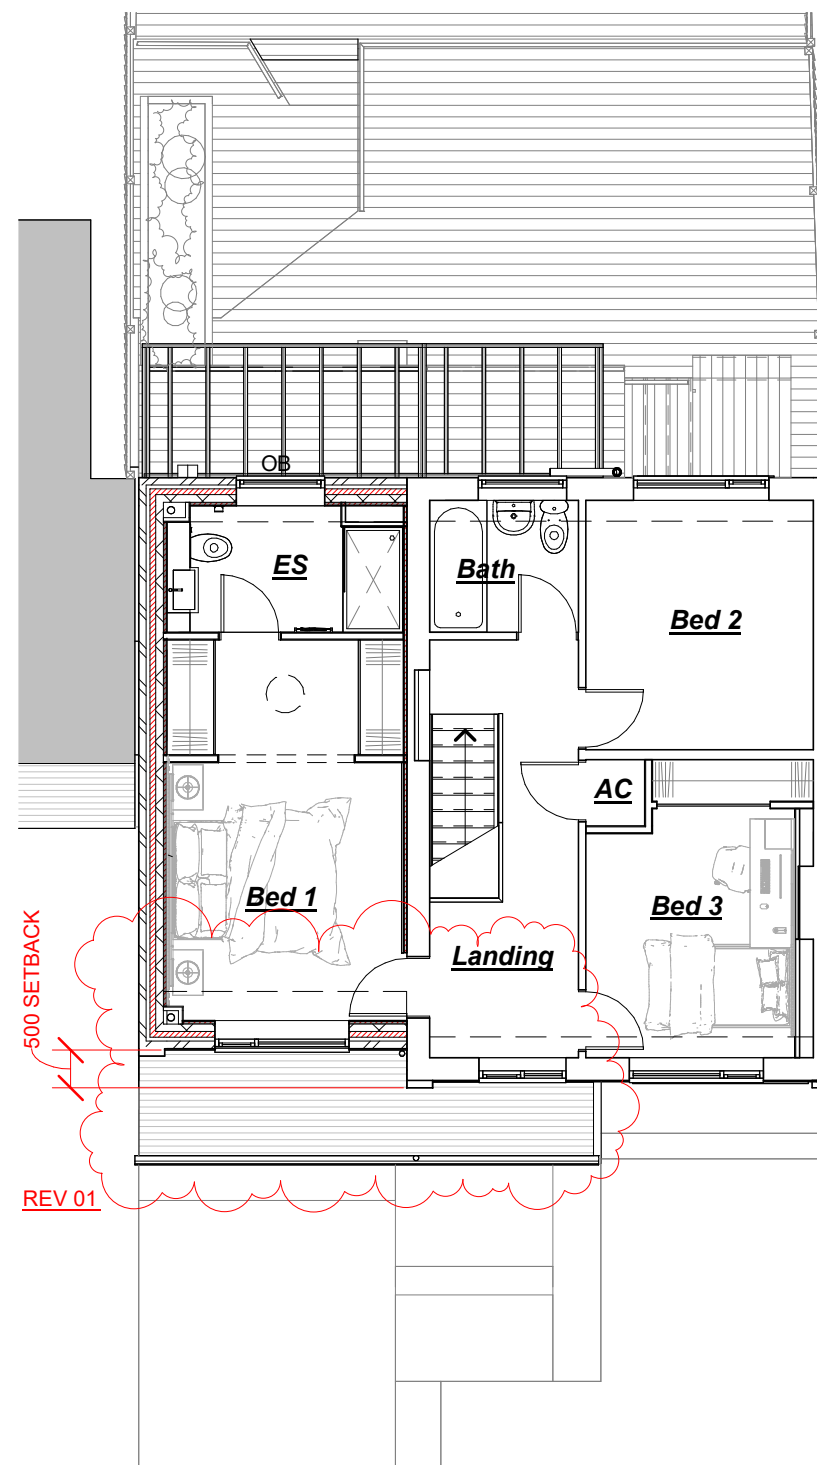


Prop First
1 : 100

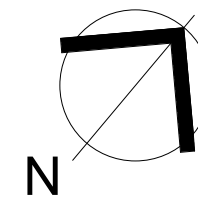

REV 01

500mm first floor set-back, reduced ridge and lowered front roof plane. Extended porch canopy provides visual break and screened bin storage. Extension designed to appear subservient to host dwelling in accordance with SPG guidance.

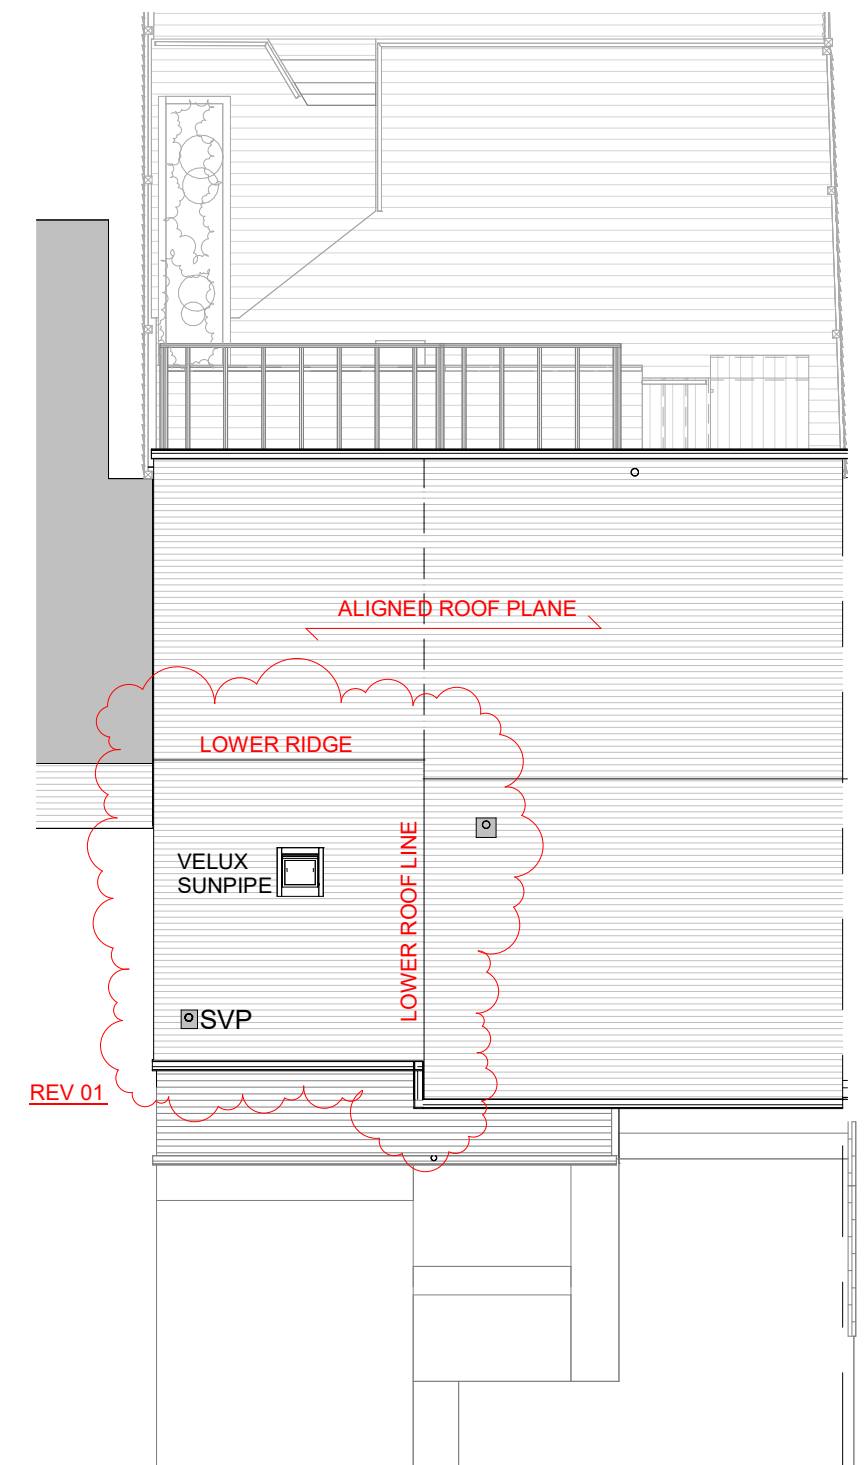

Prop Roof
1 : 100

Proposed Floor Plans
Proposed Extension to 18 Castle Drive, Cimla SA11 3UY

REV
A102 01

Project number	891
Date	JAN 2026
Drawn by	MD
Scale	As indicated@A3



mjdesign
Architectural Services Ltd 07803 132478