


Superseded

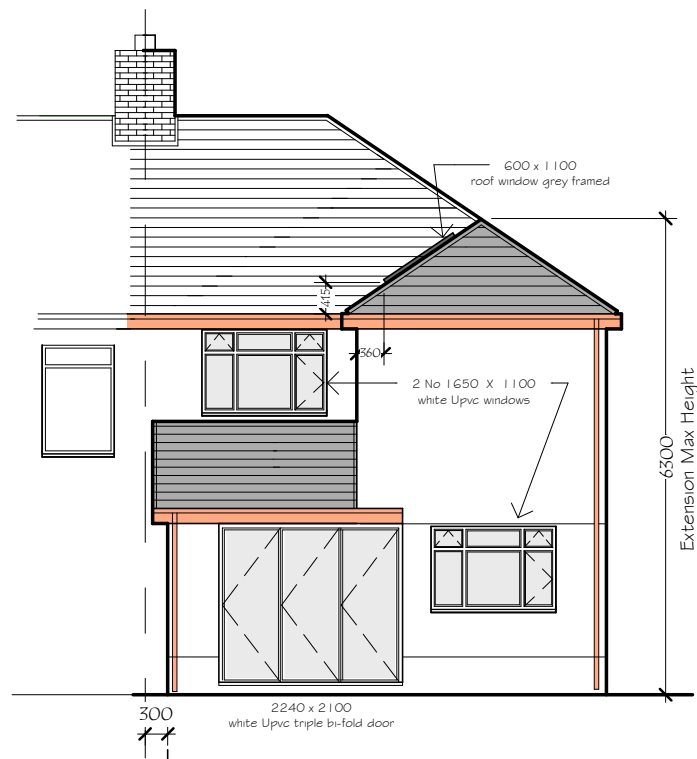


PROPOSED REAR ELEVATION
Facing North East




EXISTING REAR ELEVATION
Facing North East




EXISTING SIDE ELEVATION
Facing North West

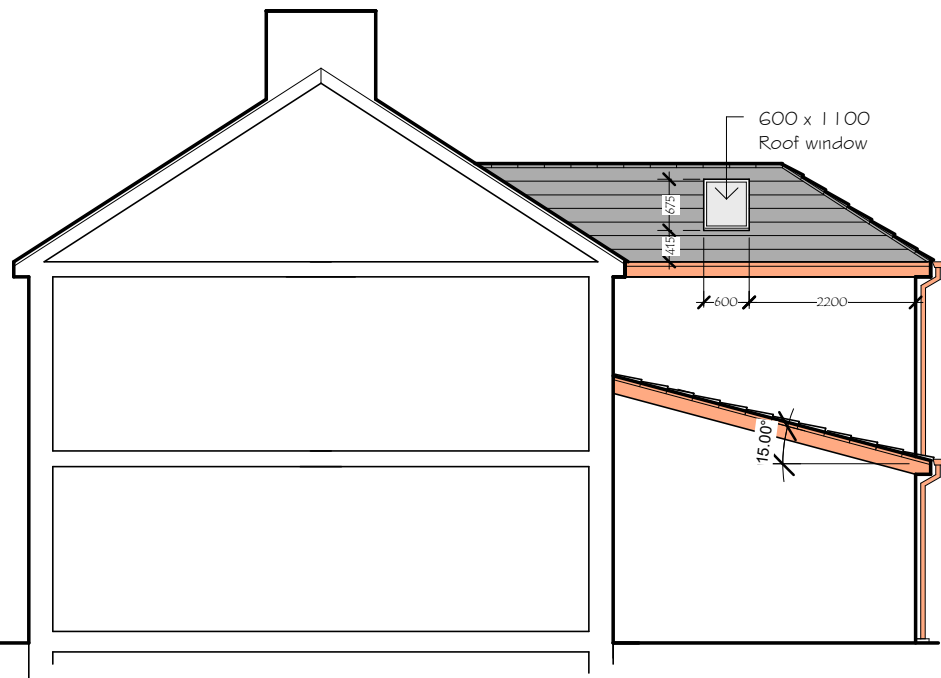

PROPOSED ELEVATION - Facing South East
(Cut Line A - A Party wall adjoining property No 10)

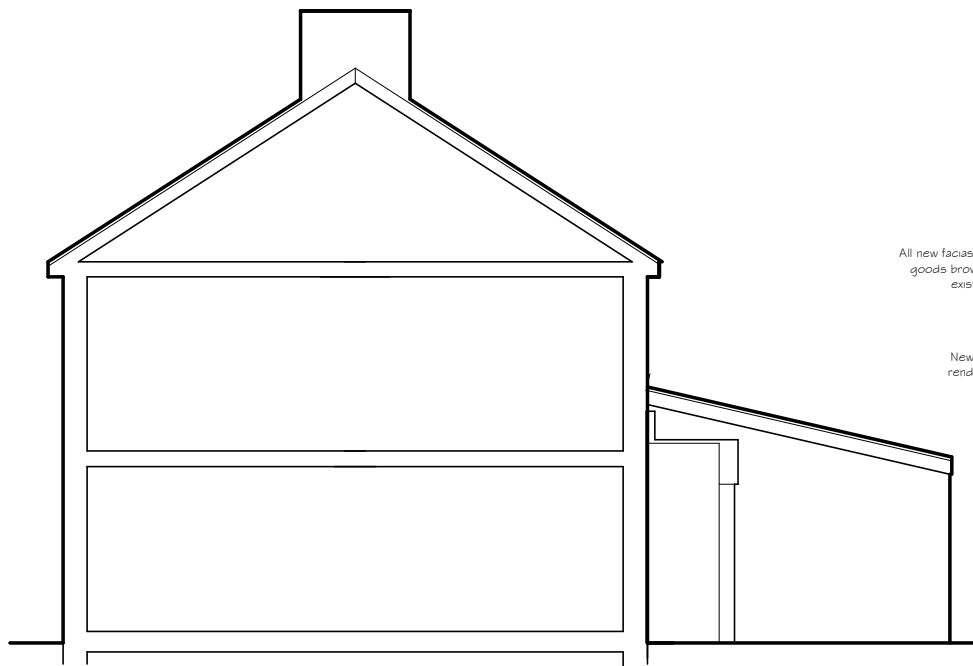

EXISTING ELEVATION - Facing South East
(Cut Line A - A Party wall adjoining property No 10)

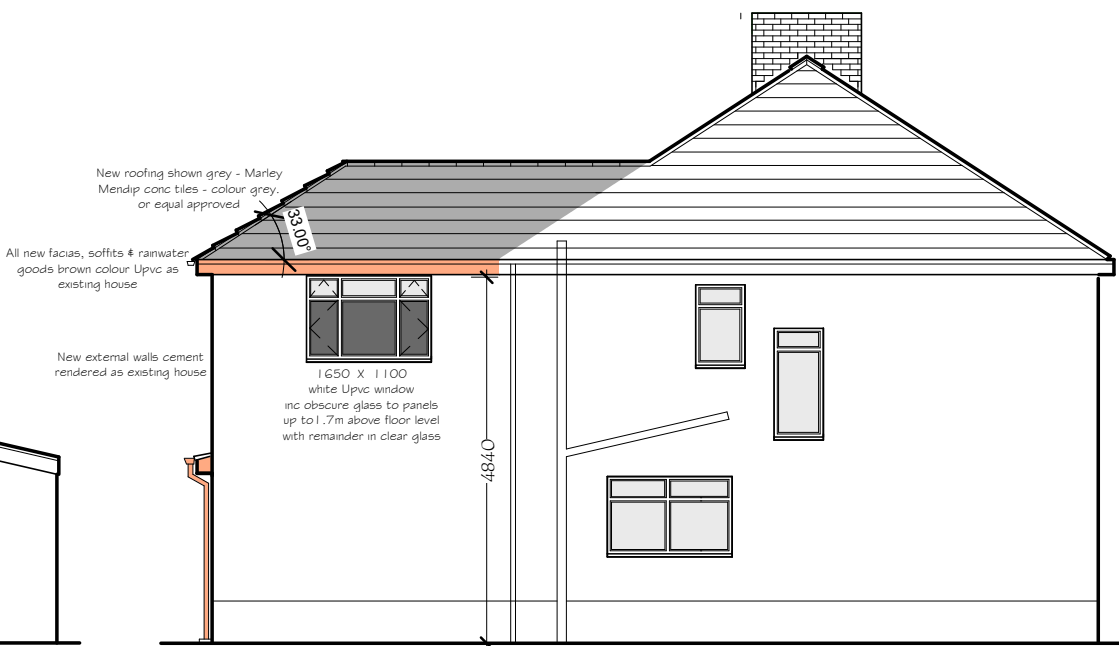

PROPOSED SIDE ELEVATION
Facing North West

Note Front Elevation facing South West
is not shown as it is unaffected by the
proposed works & remains as existing

PROPOSED SINGLE & TWO STOREY REAR EXTENSIONS at
9 DAN Y COED, CWMAVON, PORT TALBOT. SA12 9NH

A		Window removed from proposed rear elevation extension Bedroom & added to side elevation, obscure glass added. Roof window added to new First floor roof		DG 15 04 26
REVISION		DETAILS	DRAWN / DATE	
SHEET		ELEVATIONS		
		DRAWN: DG	DRAWING No	REV
		DATE: 17 03 26	26/DYC/5	A
		SCALE 1:100		