

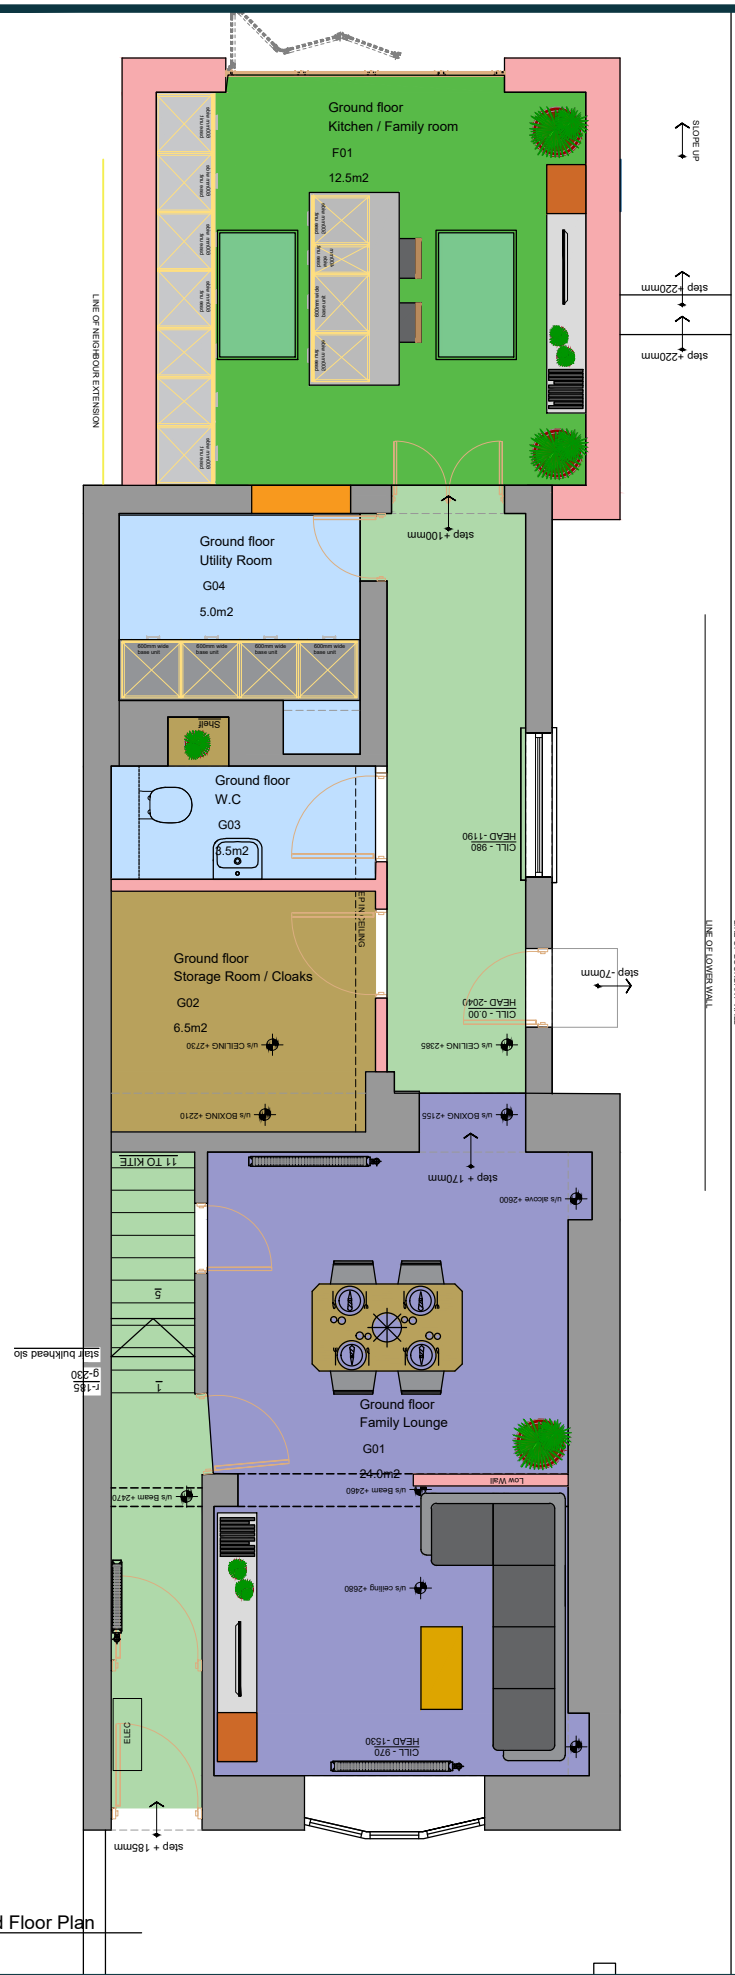


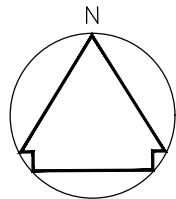

Proposed First Floor Plan

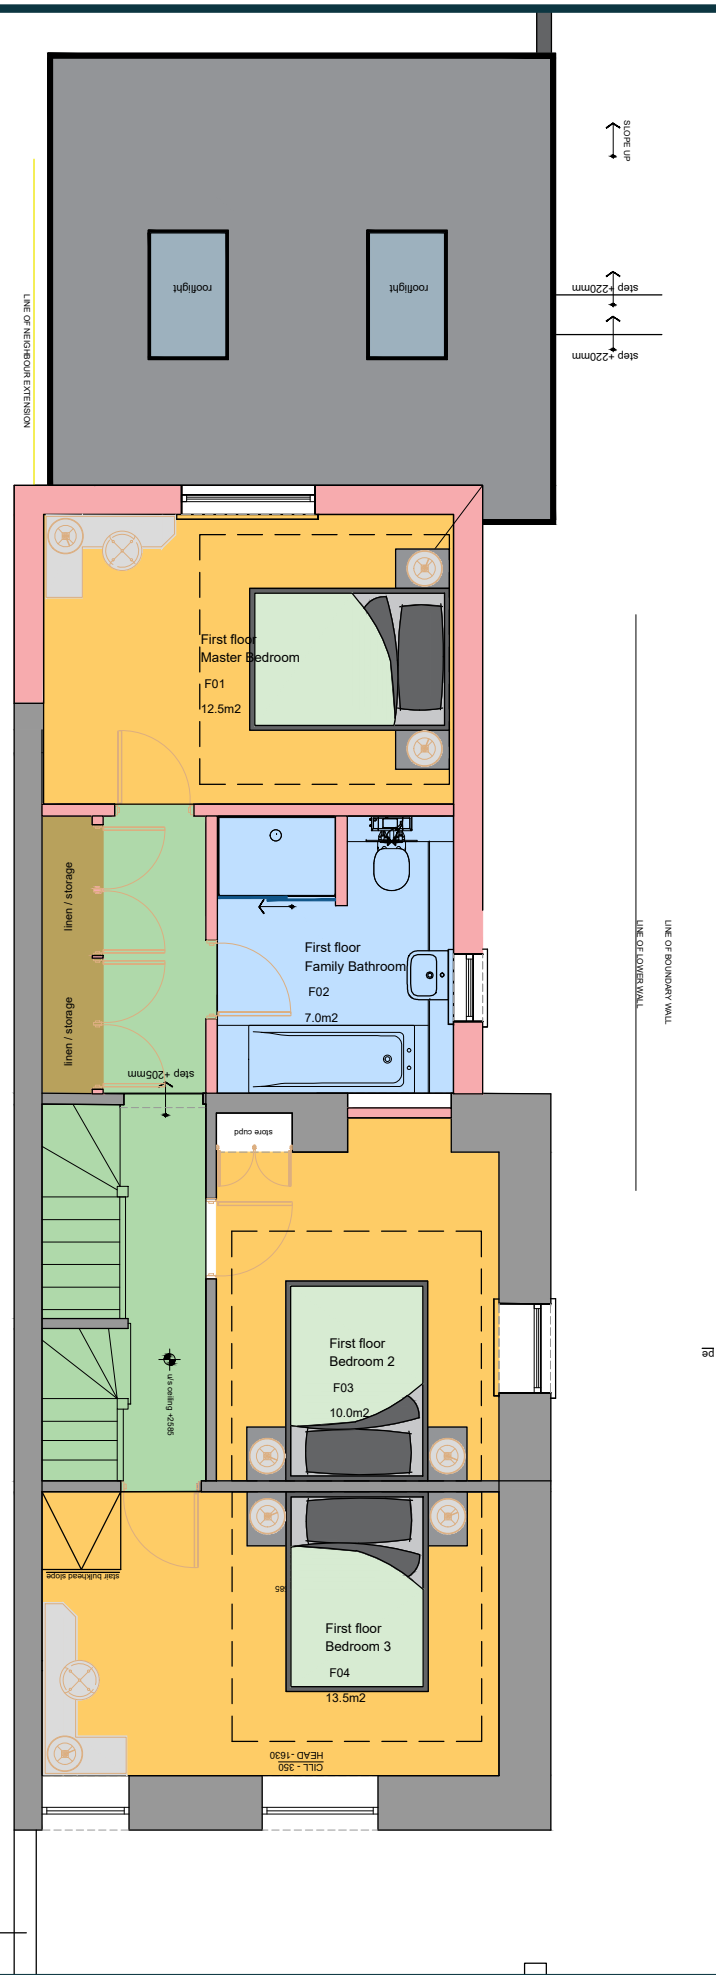

REV.	DESCRIPTION:	BY:	DATE:
	STATUS: planning application		

HAFOD DESIGN LTD
Architectural Services

Hafod Design Ltd
07830 296758
craig@hafoddesign.co.uk
www.hafoddesign.co.uk

CLIENT:

Mr T Adams-Norton
56 St Martins Avenue
Seven Sisters

SITE:

56 St Martins Avenue
Seven Sisters

TITLE:

Proposed Floor plans

SCALE AT A3: 1:75	DATE: 12.03.26	DRAWN: CW	CHECKED: CW
PROJECT NO: haf_194	DRAWING NO: 194_L03	REVISION: -	