




Proposed Front Elevation
SCALE: 1:75

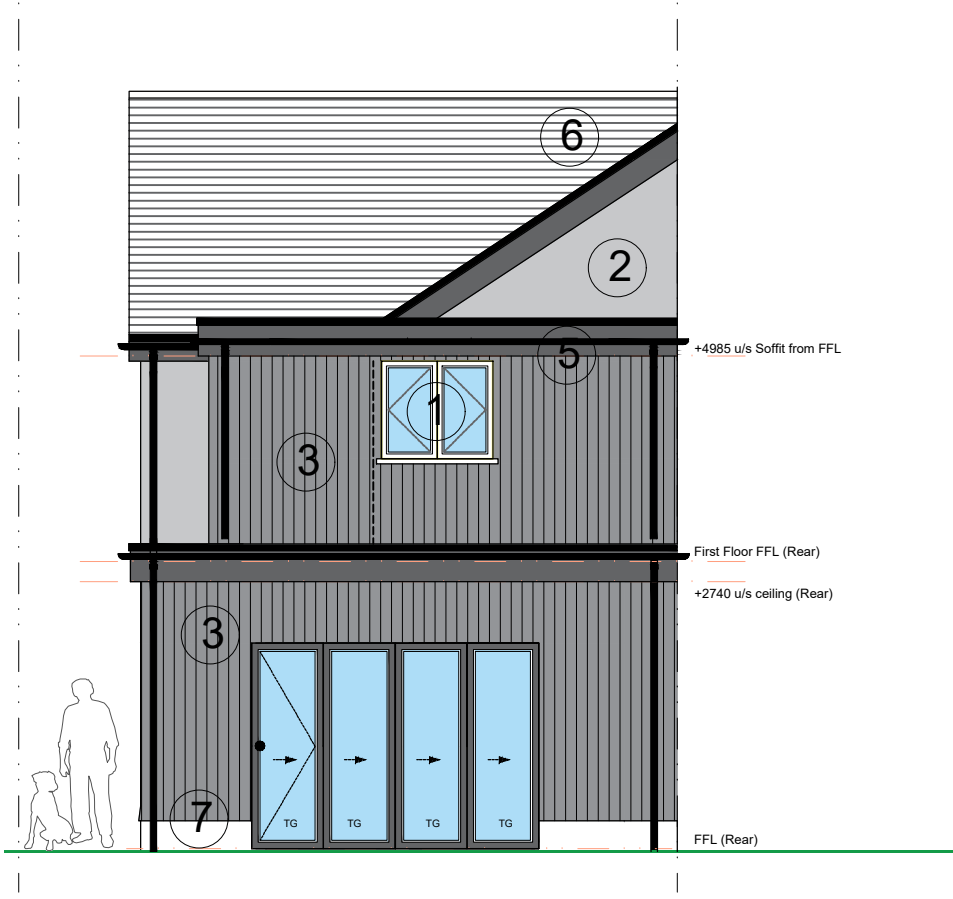


Proposed Rear Elevation
SCALE: 1:75



Proposed Side Elevation
SCALE: 1:75

- 1 Proposed new double glazed windows and doors. Anthracite grey
- 2 Existing render to be retained and painted
- 3 Proposed vertical timber feature cladding
- 4 Proposed new upvc fascia, soffits and rainwater goods
- 5 Proposed new flat roof covering with skylight - single ply membrane in grey
- 6 Existing Roof Retained
- 7 Rendered plinth - Stucco Painted

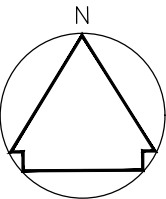

REV:	DESCRIPTION:	BY:	DATE:
	STATUS: planning application		



HAFOD DESIGN LTD
Architectural Services

Hafod Design Ltd
07830 296758
craig@hafoddesign.co.uk
www.hafoddesign.co.uk

CLIENT:
Mr T Adams-Norton
56 St Martins Avenue
Seven Sisters

SITE:
**56 St Martins Avenue
Seven Sisters**

TITLE:
Proposed Elevations

SCALE AT A3: 1:75	DATE: 12.03.26	DRAWN: CW	CHECKED: CW
PROJECT NO: haf_194	DRAWING NO: 194_L04	REVISION: -	