


PROPOSED FRONT ELEVATION

PROPOSED SOUTH WEST ELEVATION

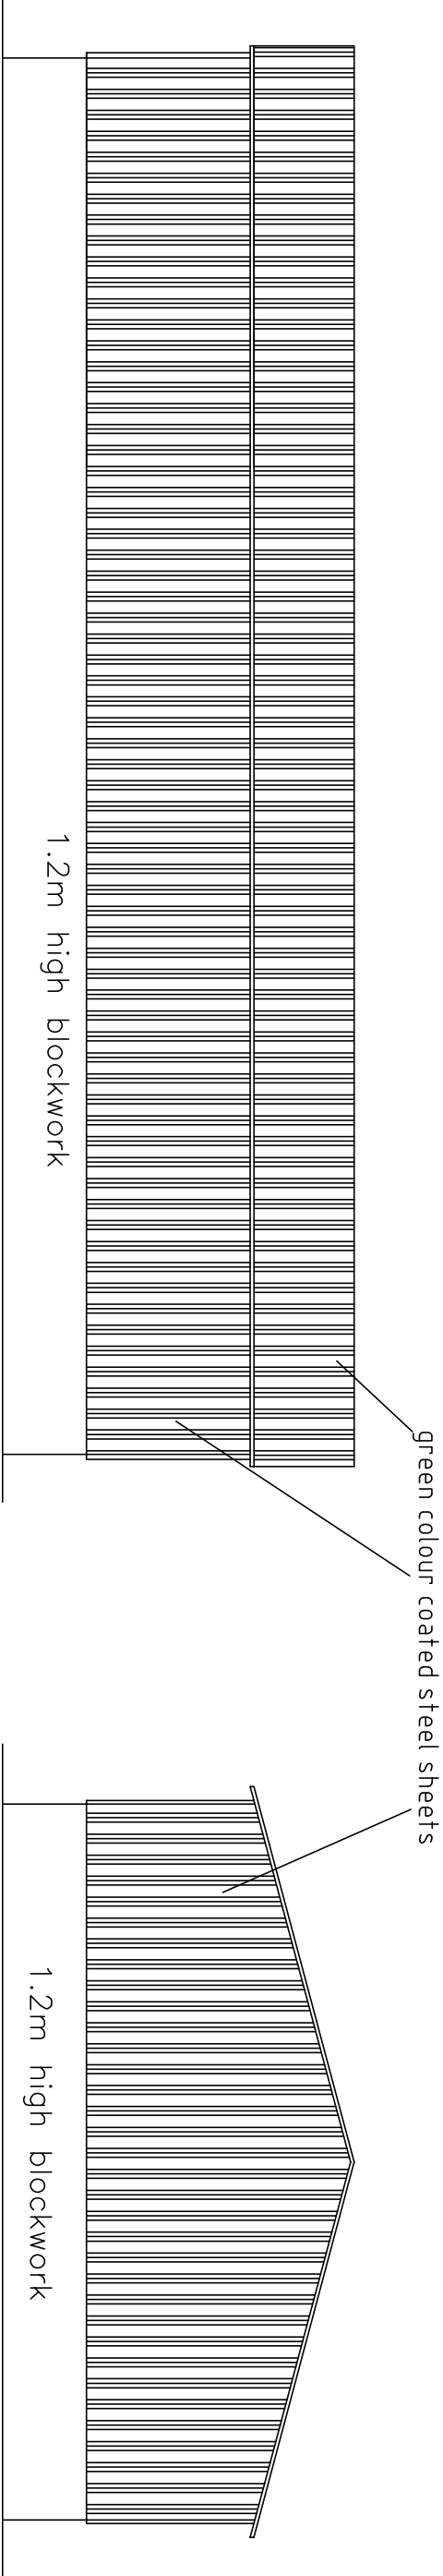

PROPOSED REAR ELEVATION

PROPOSED NORTH EAST ELEVATION

Site Address	Title	Notes	Date 28.03.26				Scale 1 : 100 on A3					
PROPOSED IMPLEMENT STORE AT OAKTREE FARM DRUMMAU ROAD, SKEWEN	PROPOSED ELEVATIONS	Dimensions are in millimetres unless otherwise stated.	Drawn By		Checked by							
			DD									
			Drawing No		Rev.							
			OaktreeBarn 1		Date							