




Superseded

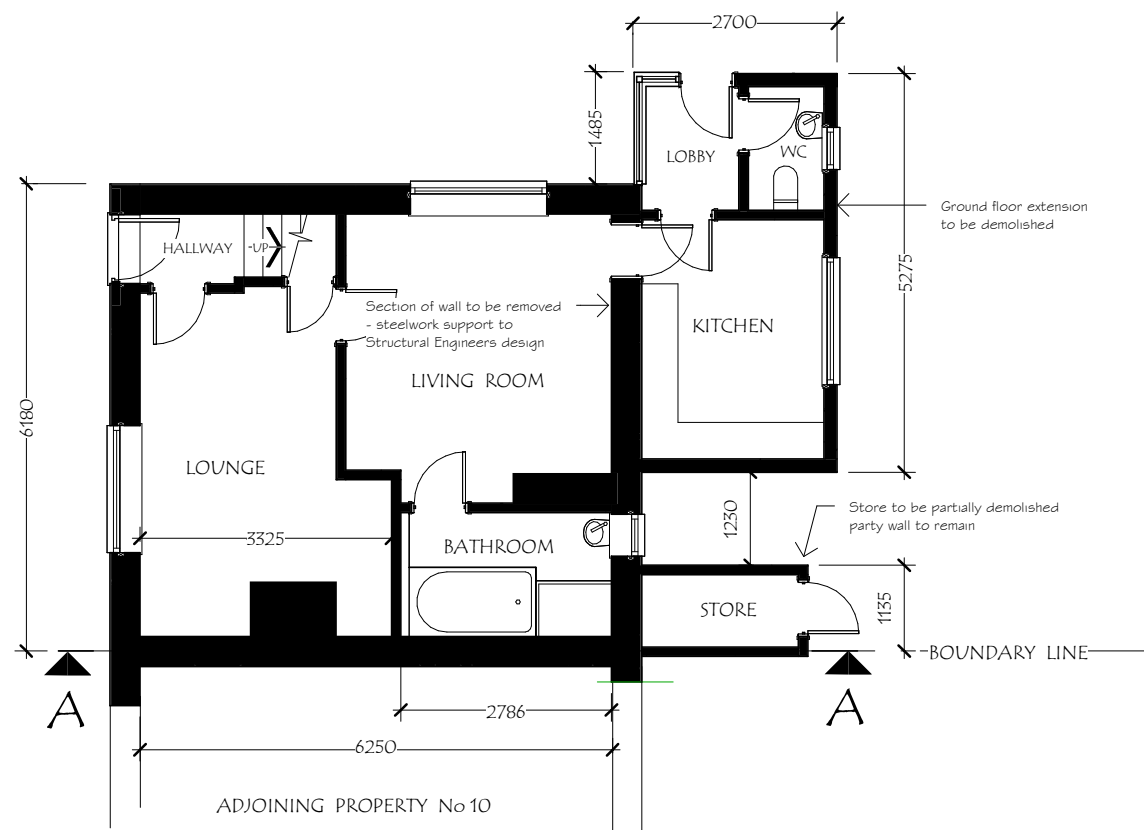


EXISTING GROUND FLOOR PLAN

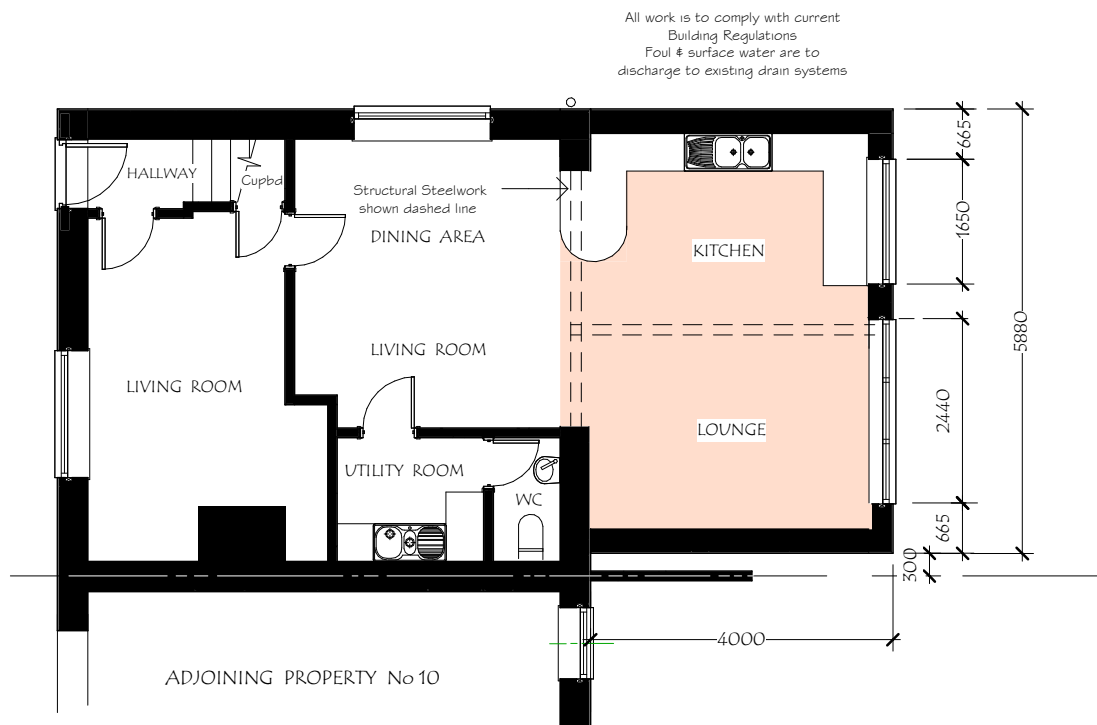

PROPOSED GROUND FLOOR PLAN

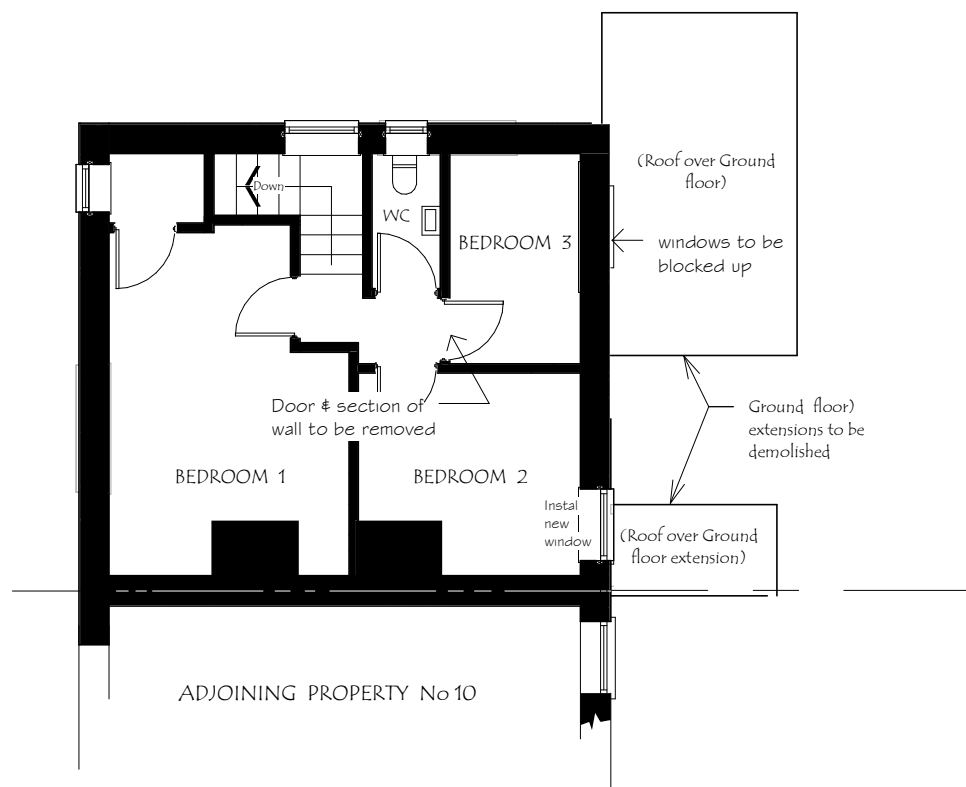

EXISTING FIRST FLOOR PLAN

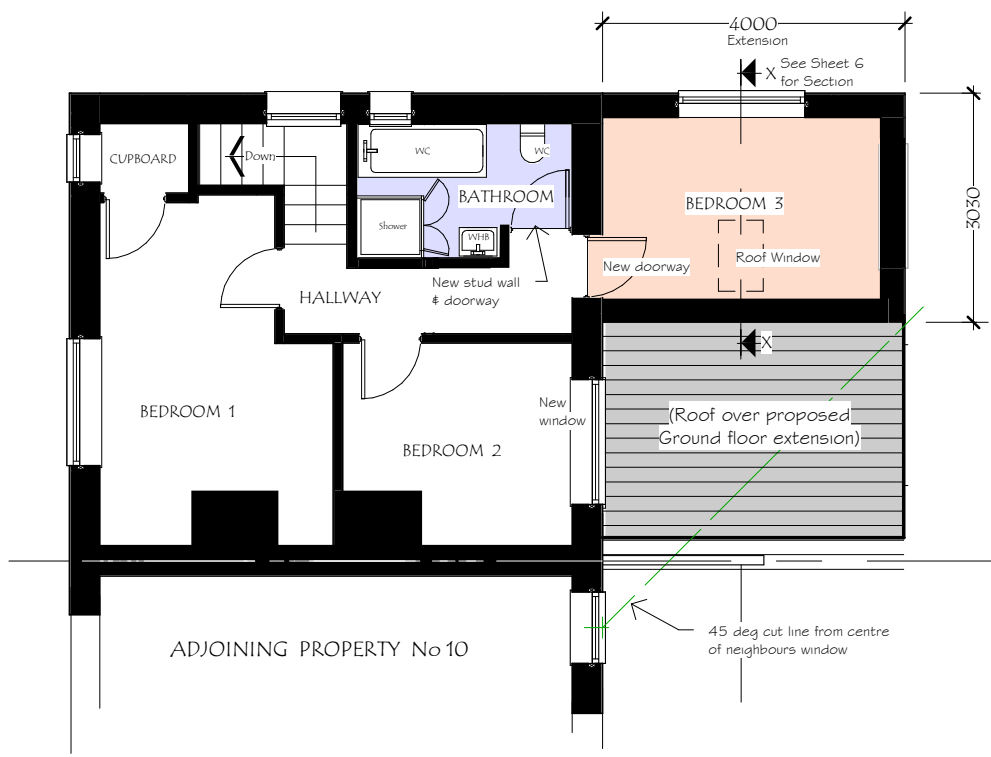

PROPOSED FIRST FLOOR PLAN

Rev B Roof Window shown & Section Line added. Scale stated altered to 1: 100
Rev A Window omitted from proposed 1st floor rear & added to side elevation

DG 18 04 26
DG 15 04 26

PROPOSED SINGLE & TWO STOREY REAR EXTENSIONS at
9 DAN Y COED, CWMAVON, PORT TALBOT. SA12 9NH

SHEET	DRAWN: DG DATE: 17 03 26 SCALE 1: 100	DRAWING No 26/DYC/4	REV B
-------	---	------------------------	----------

REVISION	DETAILS	DRAWN / DATE
----------	---------	--------------