



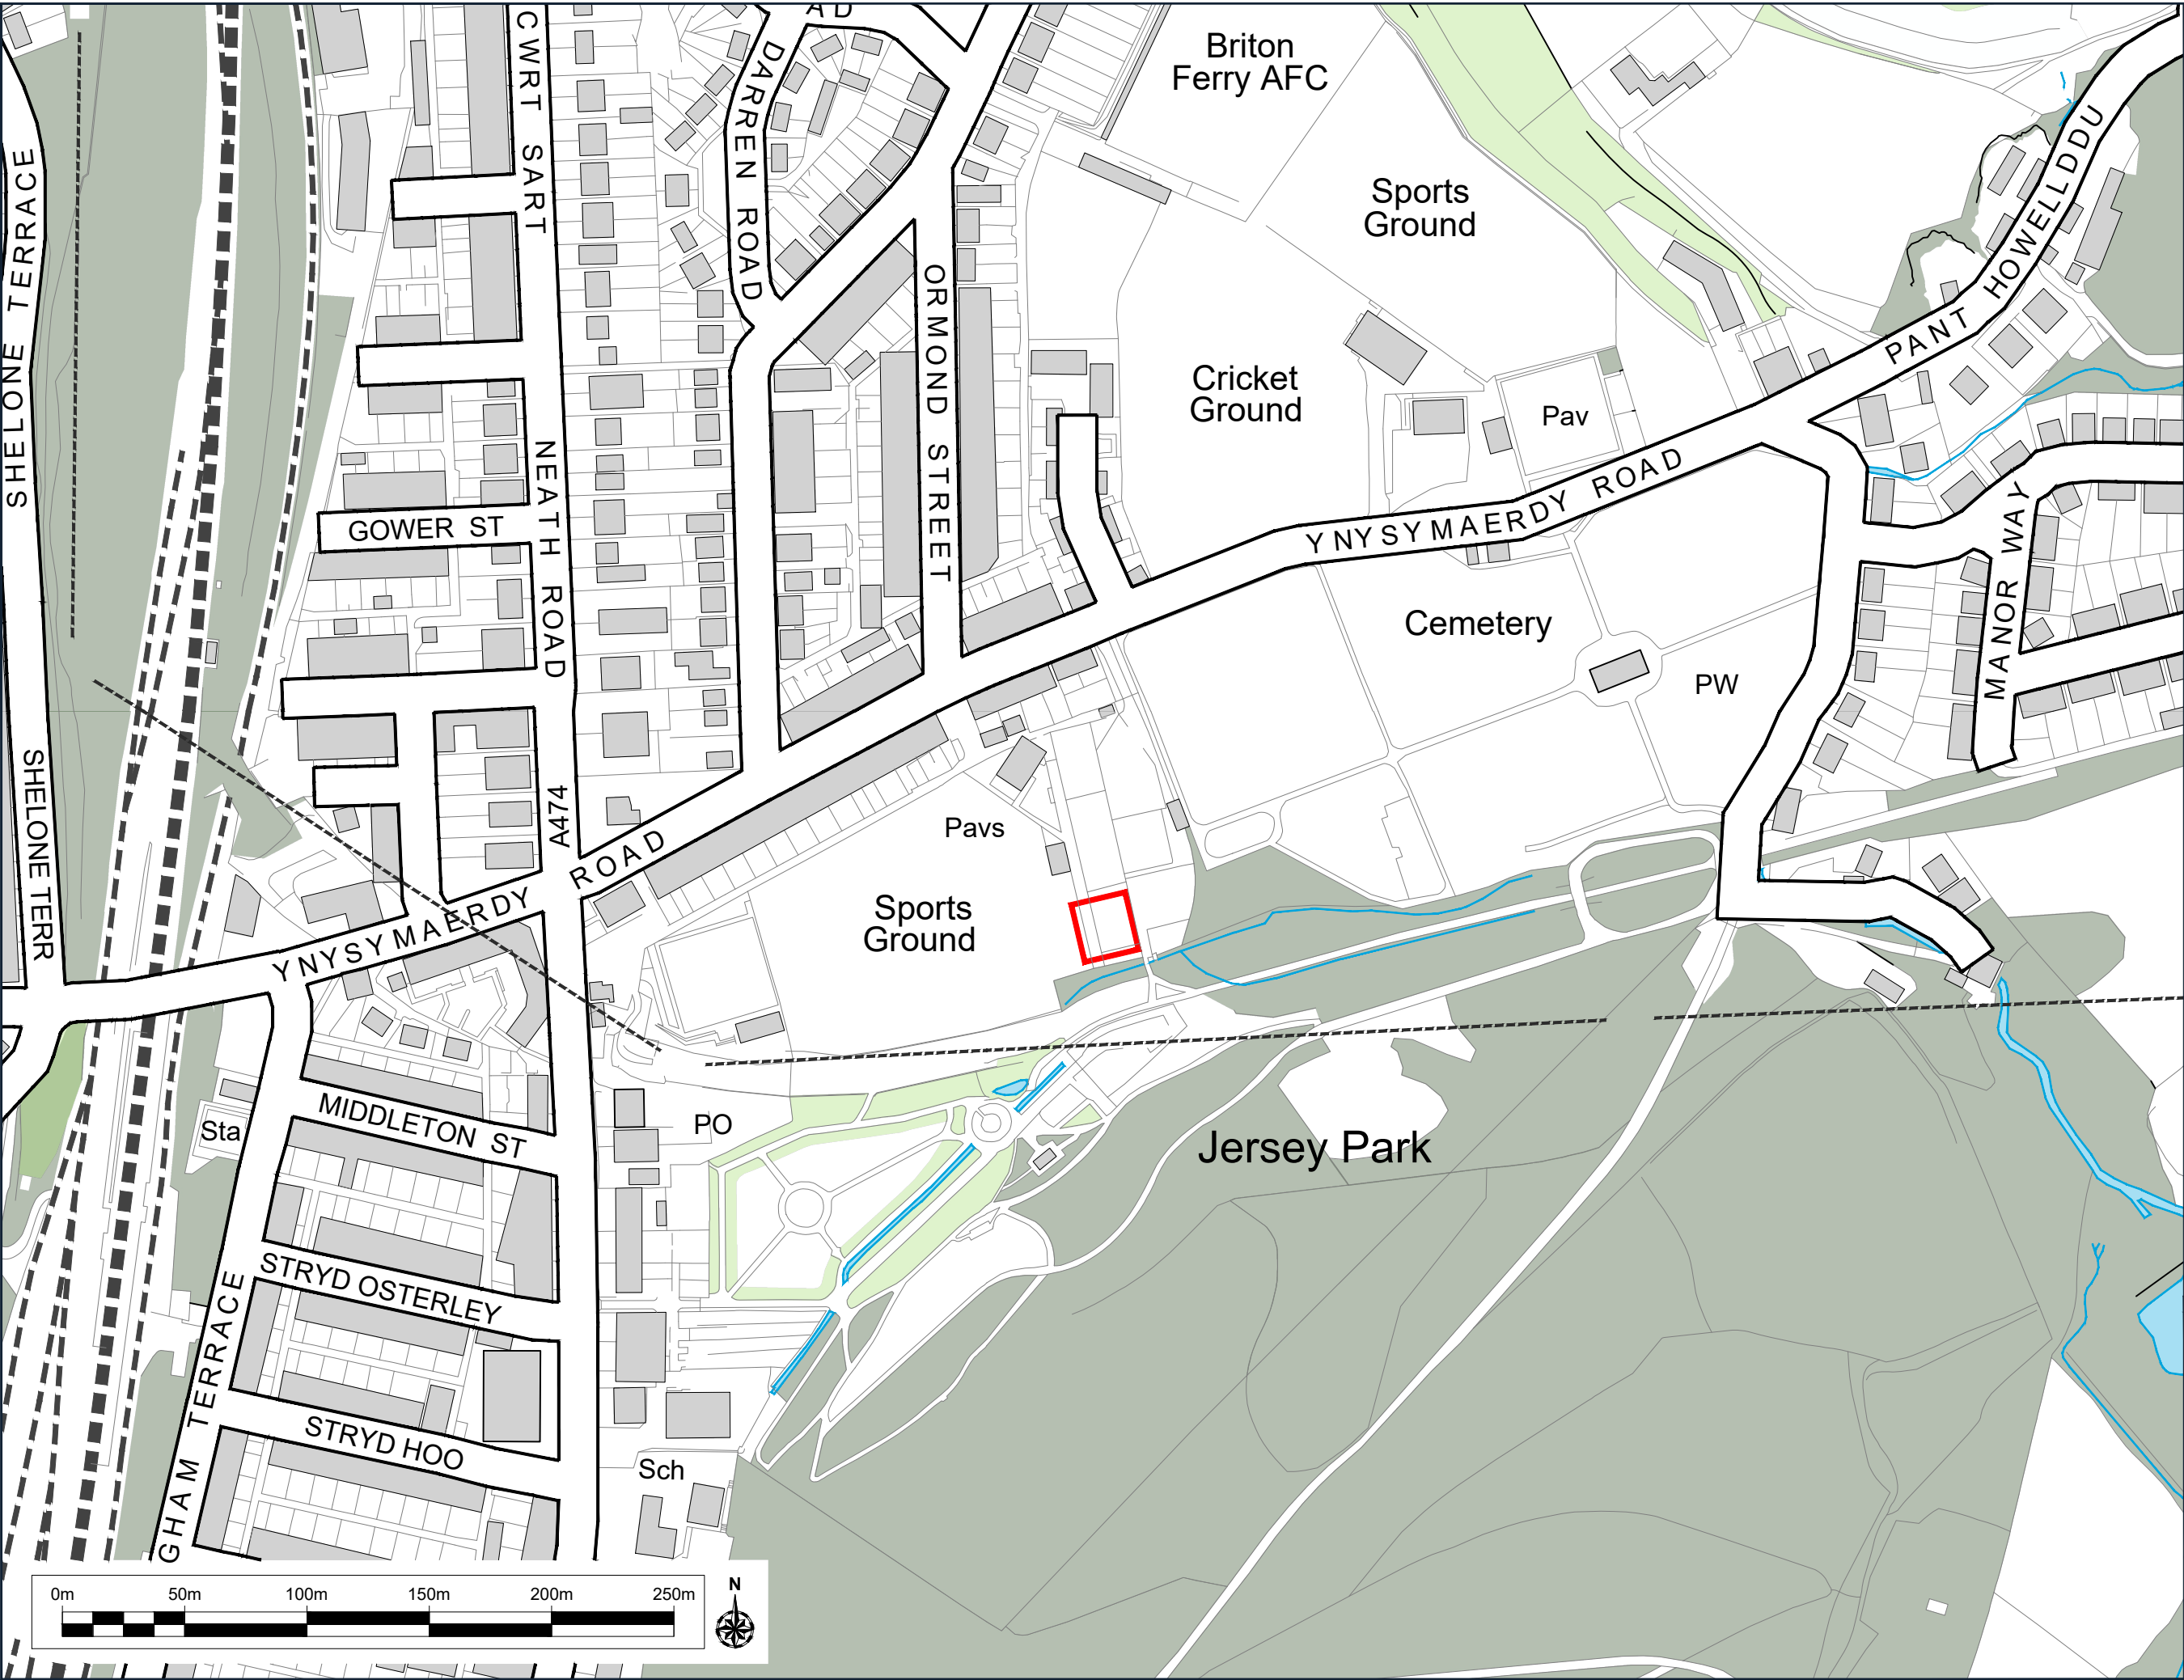


LEGEND
 SITE BOUNDARY

Rev	Date	Details	Chkd		
Padel Plan Ltd Portland House - Block D New Bridge Street West Newcastle upon Tyne NE1 8AL Tel: 01910548 0570 Web: www.padelplan.co.uk 					
Date	Scale	Drawn by	Checked by	Approved by	
17/04/2026	1:2500 @ A3	GTB	NP	ST	
Drawing Status					
WORKING DRAWING					
Project Title					
BRITON FERRY STEEL CRICKET CLUB					
YNYSYMAERDY ROAD					
BRITON FERRY					
NEATH					
SA11 2TE					
Drawing Title					
SITE LOCATION PLAN					
Drawing Number				Rev	
PP/BFSCC/001				-	

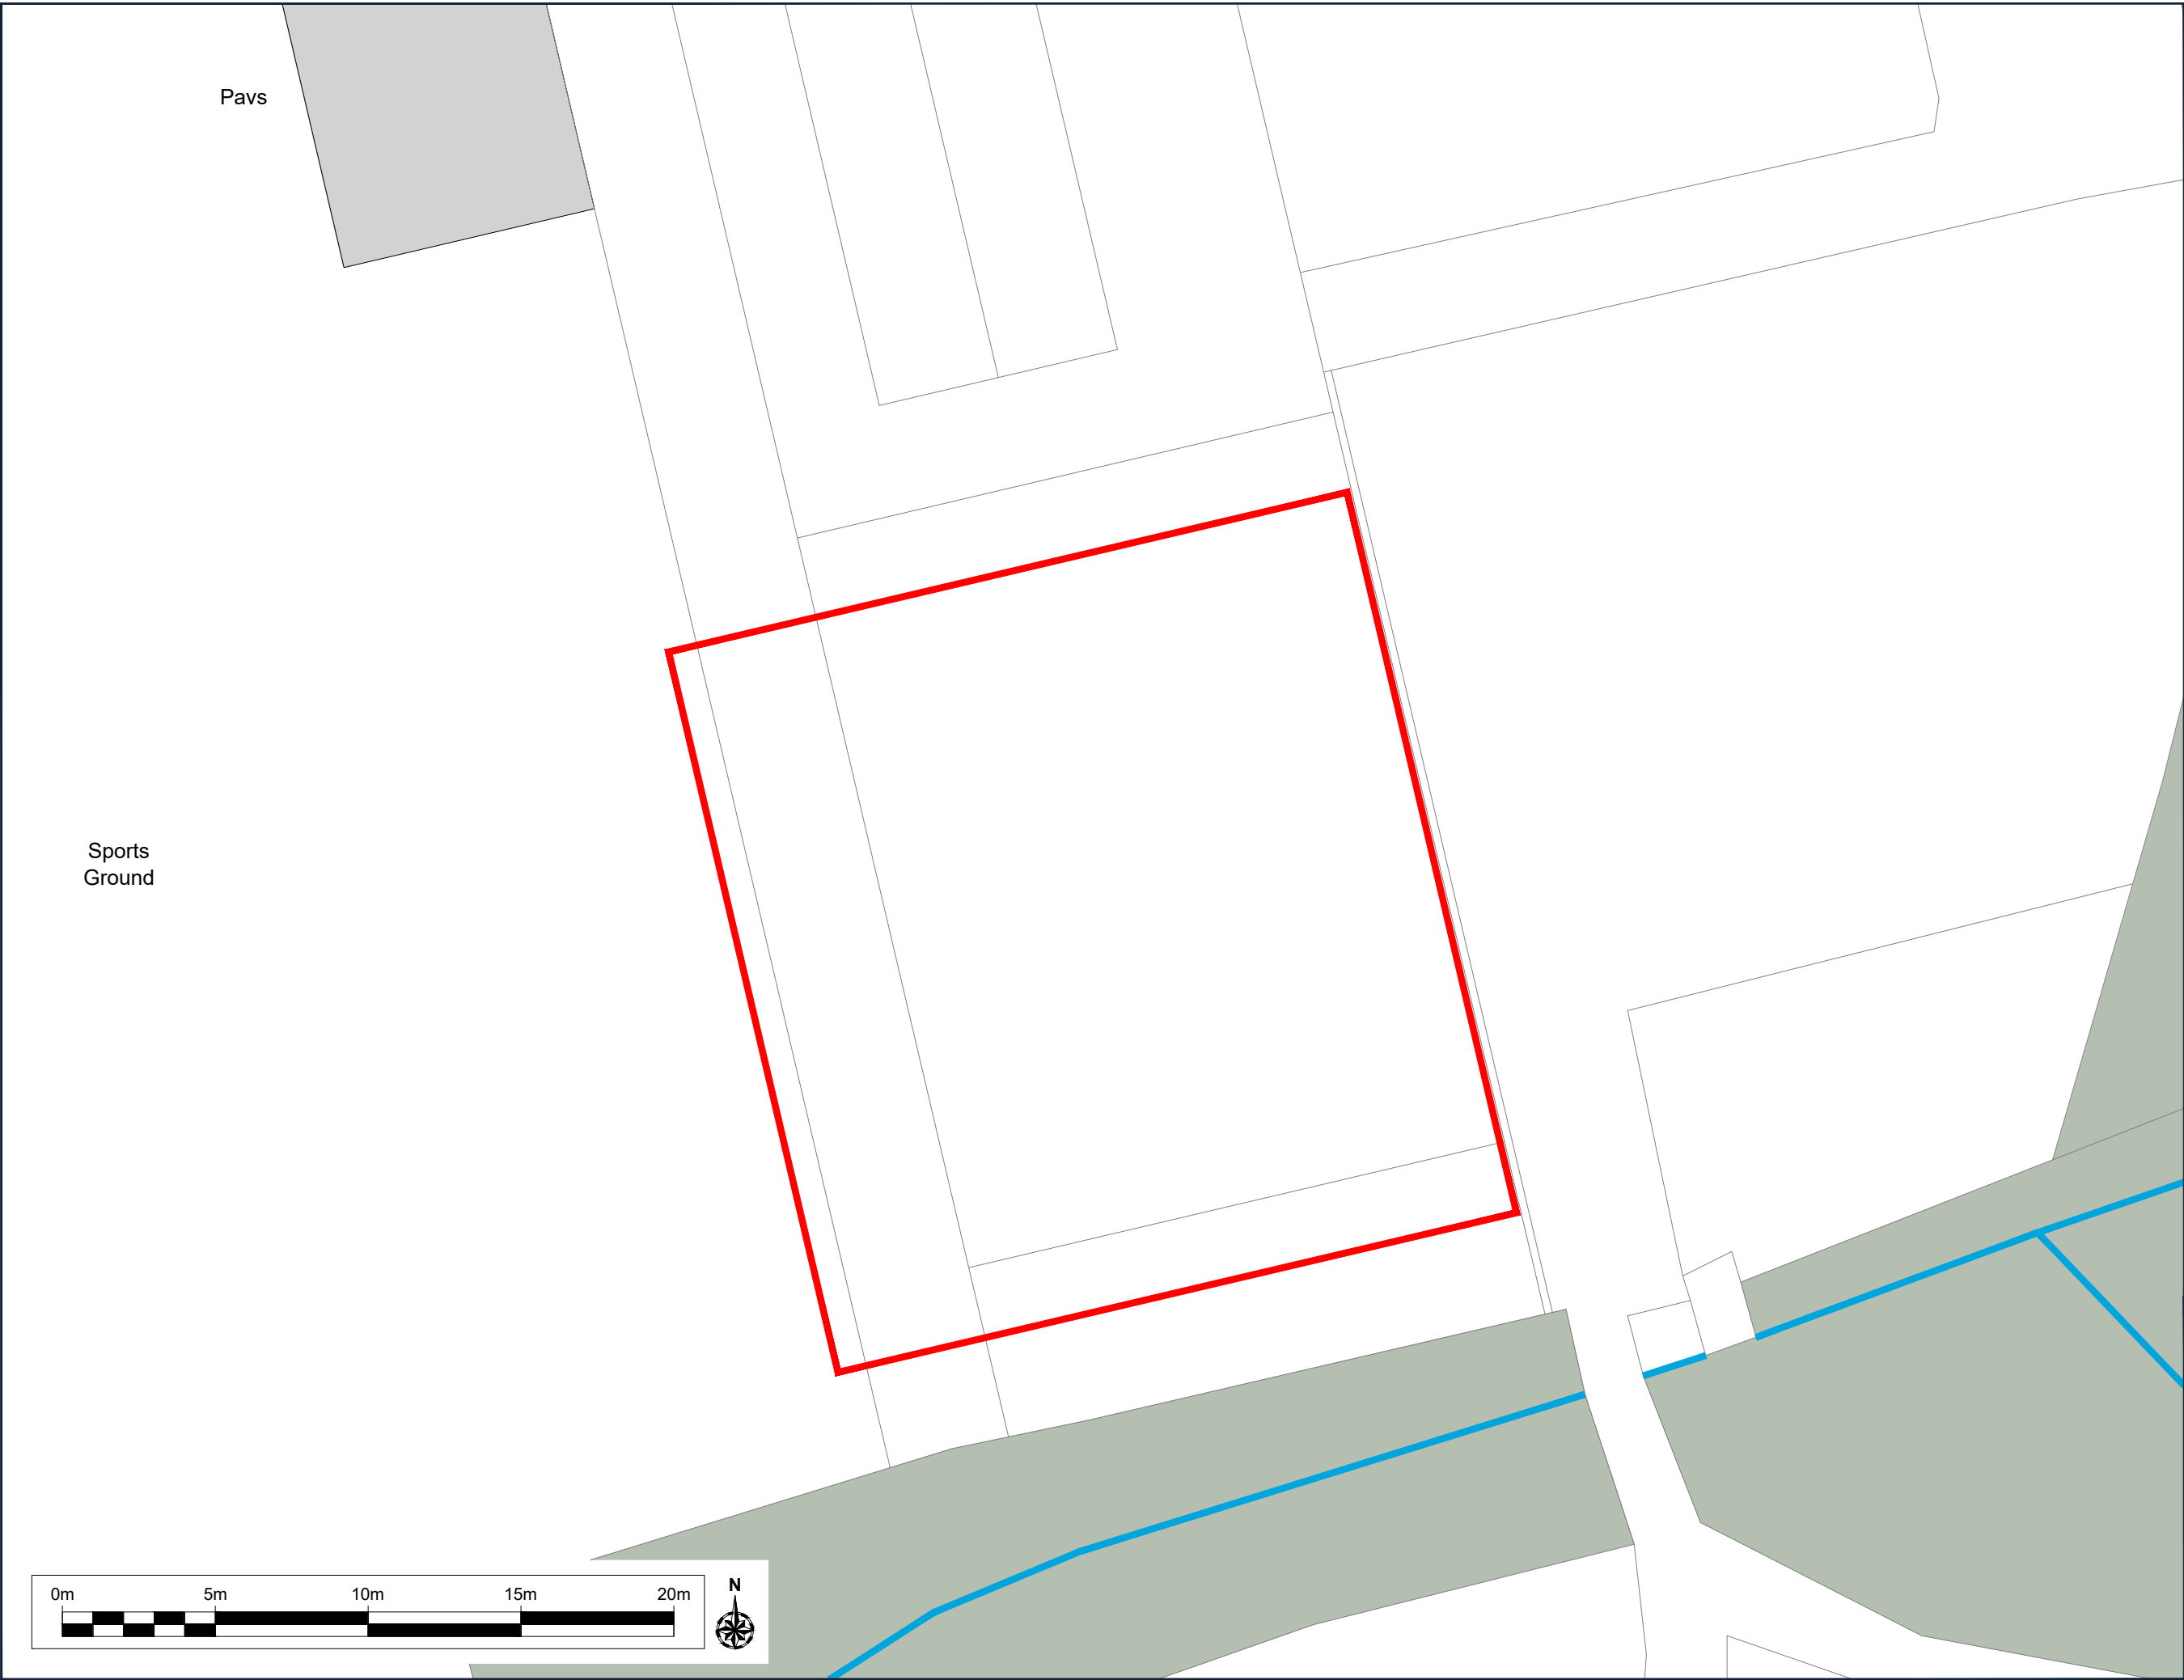

LEGEND

— SITE BOUNDARY

 



Rev	Date	Details	Chkd
Padel Plan Ltd Portland House - Block D New Bridge Street West Newcastle upon Tyne NE1 8AL Tel: 01910548 0570  www.padelplan.co.uk			
Date	Scale	Drawn	Checked
17/04/2026	1:200 @ A3	by GTB	by NP
Approved	by	ST	
Drawing Status			
WORKING DRAWING			
Project Title			
BRITON FERRY STEEL CRICKET CLUB			
YNYSYMAERDY ROAD			
BRITON FERRY			
NEATH			
SA11 2TE			
Drawing Title			
EXISTING SITE PLAN			
Drawing Number			Rev
PP/BFSCC/002			-

LEGEND
— SITE BOUNDARY


Pavs

Sports Ground


NEW EXTENDED HARD STANDING AREA
25m(L) X 4m(W) X 725mm(H)

 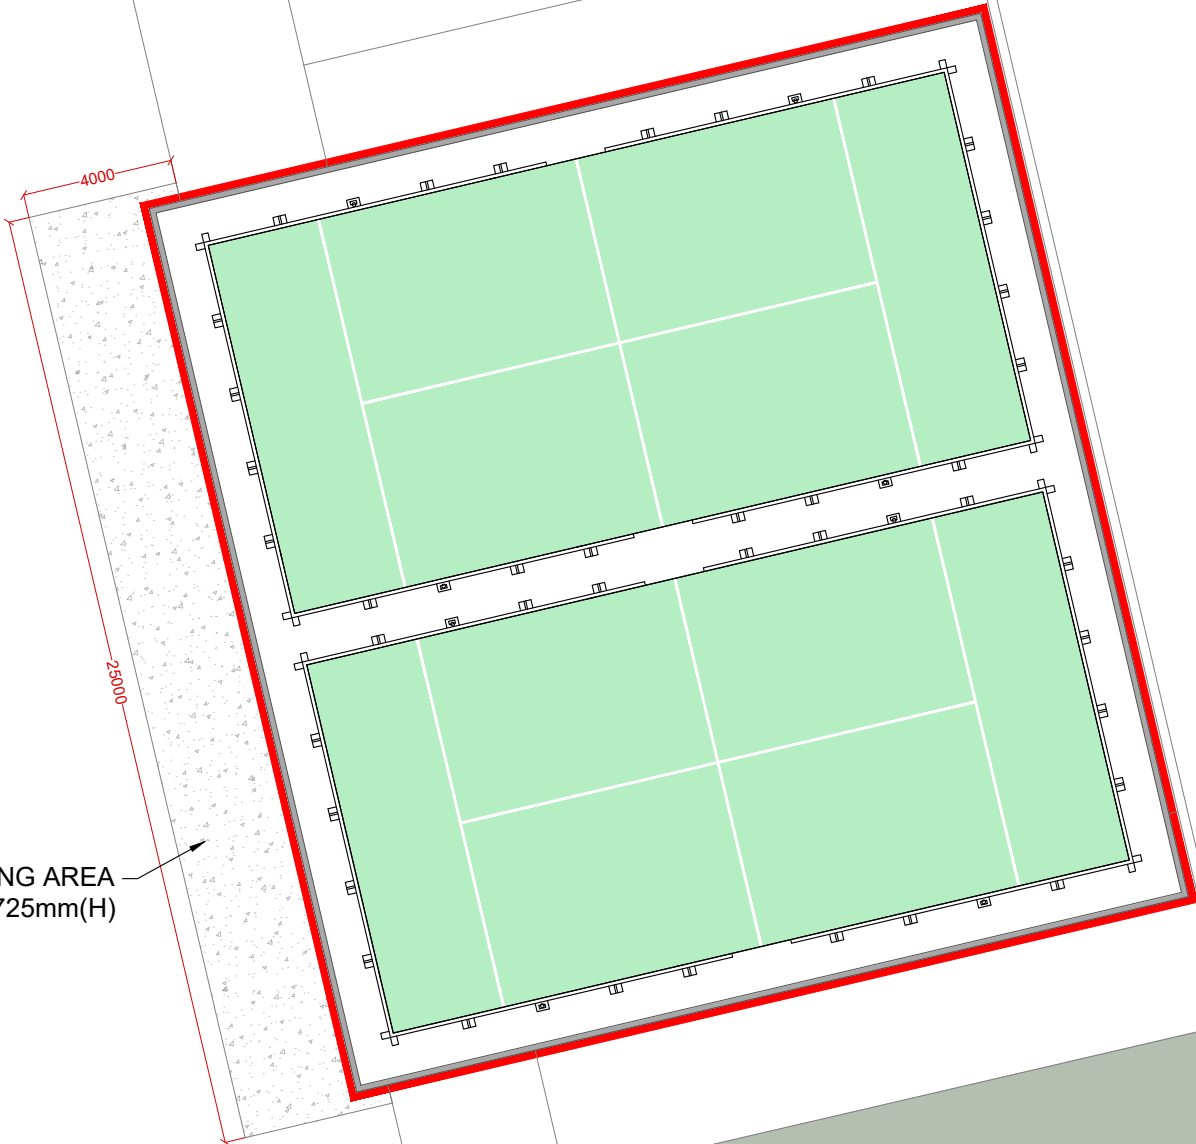


Rev	Date	Details				Chkd
Padel Plan Ltd Portland House - Block D New Bridge Street West Newcastle upon Tyne NE1 8AL Tel: 01910548 0570			 Padel Plan www.padelplan.co.uk			
Date	Scale	Drawn by	Scale	Checked by	Approved by	
17/04/2026	1:200 @ A3	GTB		NP	ST	
Drawing Status						
WORKING DRAWING						
Project Title						
BRITON FERRY STEEL CRICKET CLUB						
YNYSYMAERDY ROAD						
BRITON FERRY						
NEATH						
SA11 2TE						
Drawing Title						
PROPOSED SITE PLAN						
Drawing Number					Rev	
PP/BFSCC/003					-	

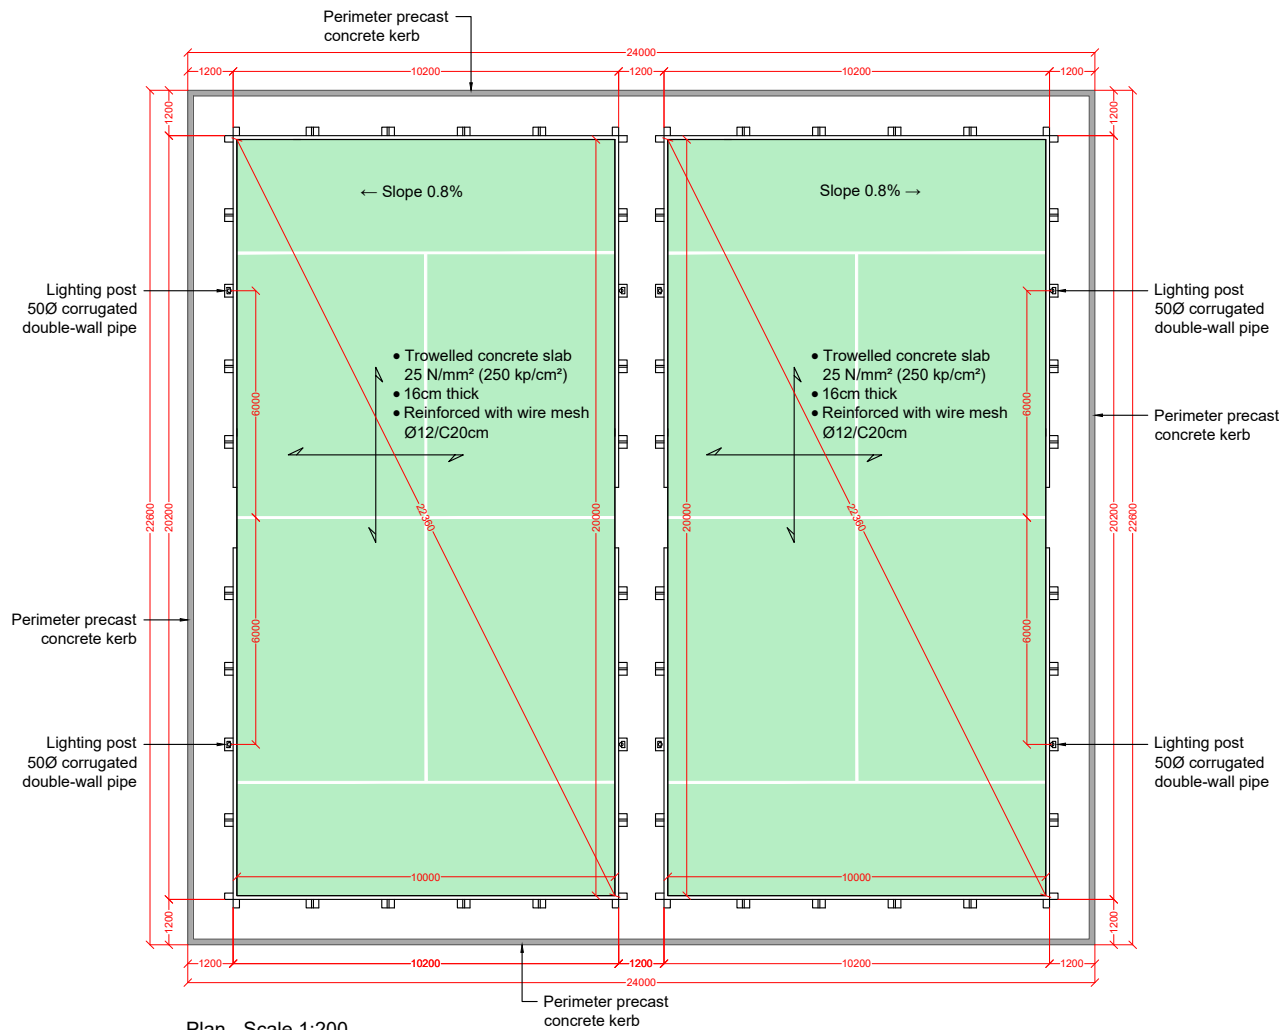

Plan - Scale 1:200


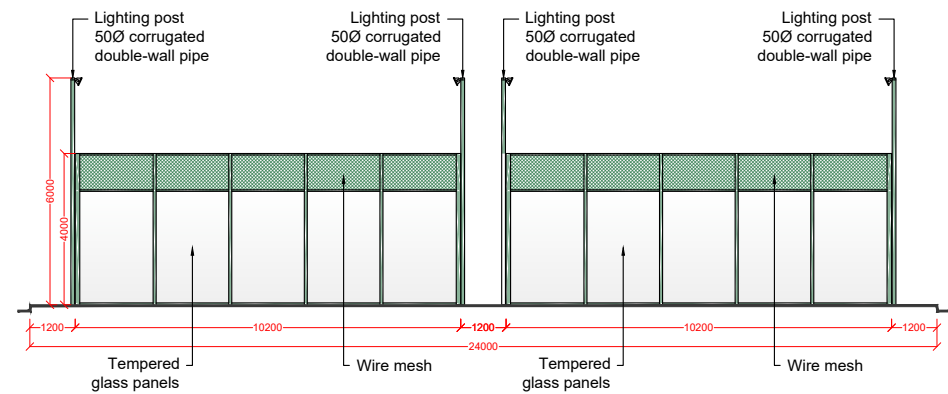



End Elevation - Scale 1:200

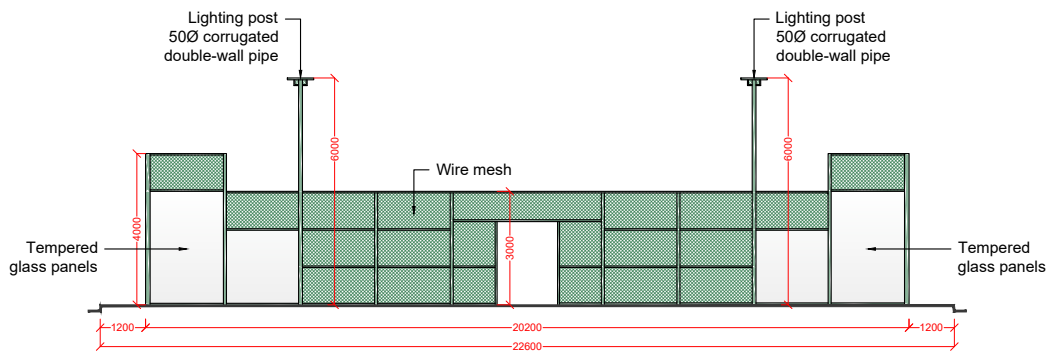


Side Elevation - Scale 1:200

Cross Section Detail A-A - Scale 1:20

 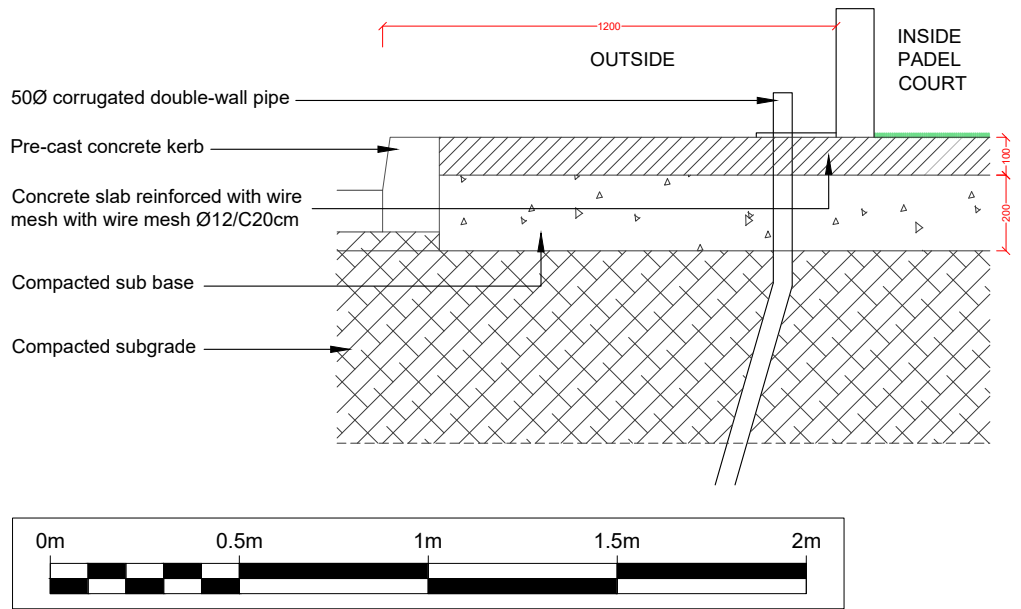


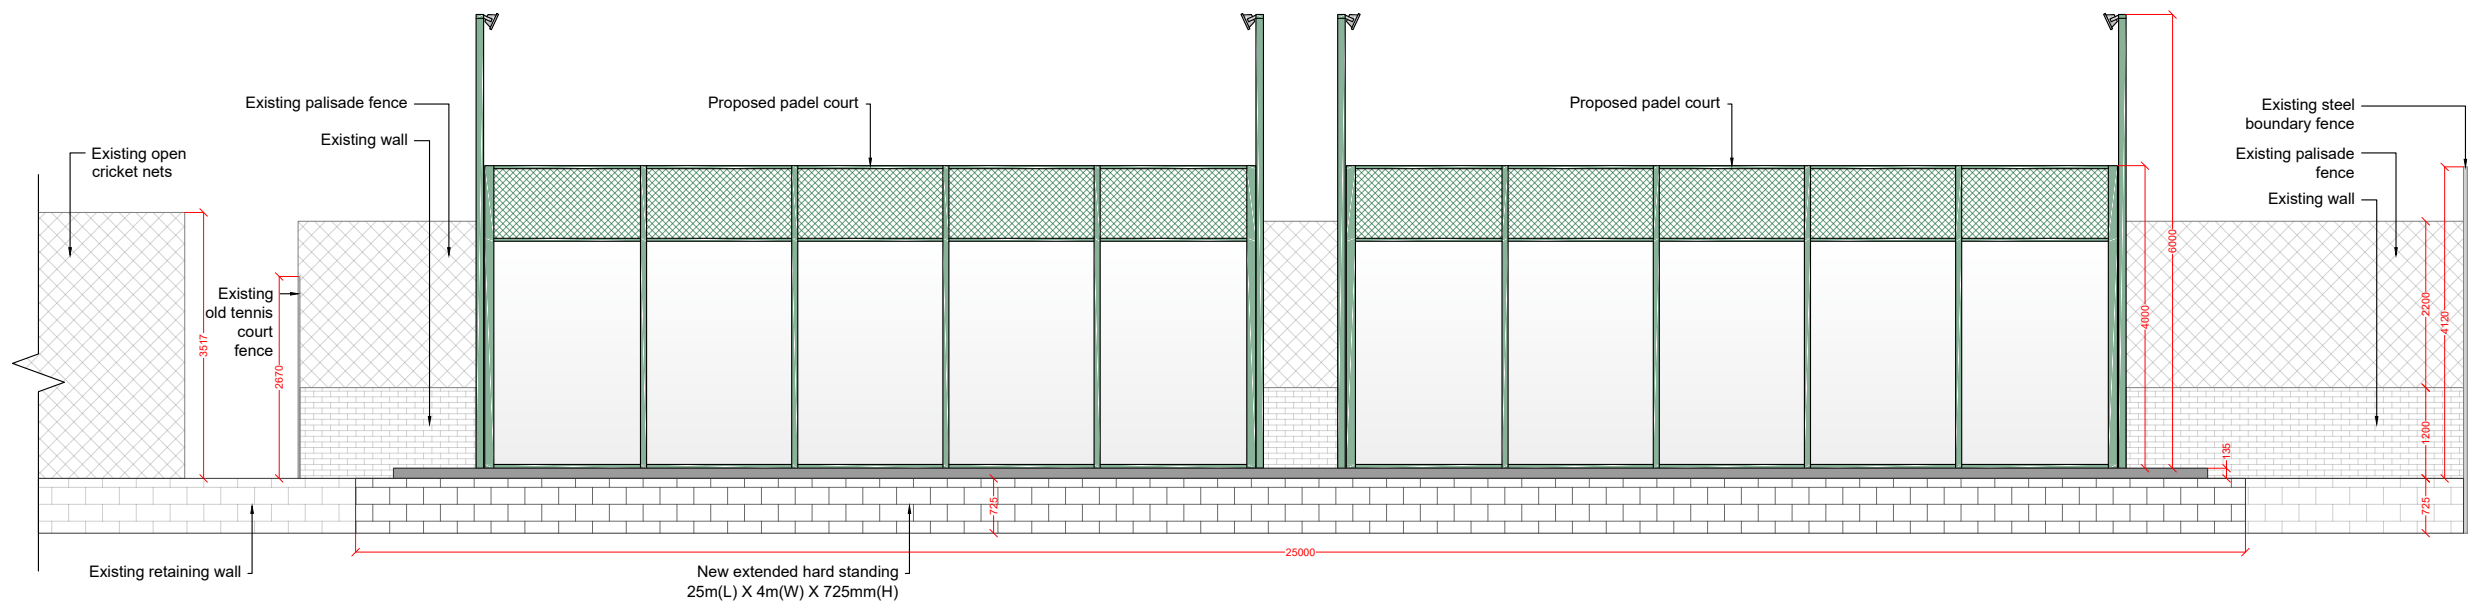

Front Elevation

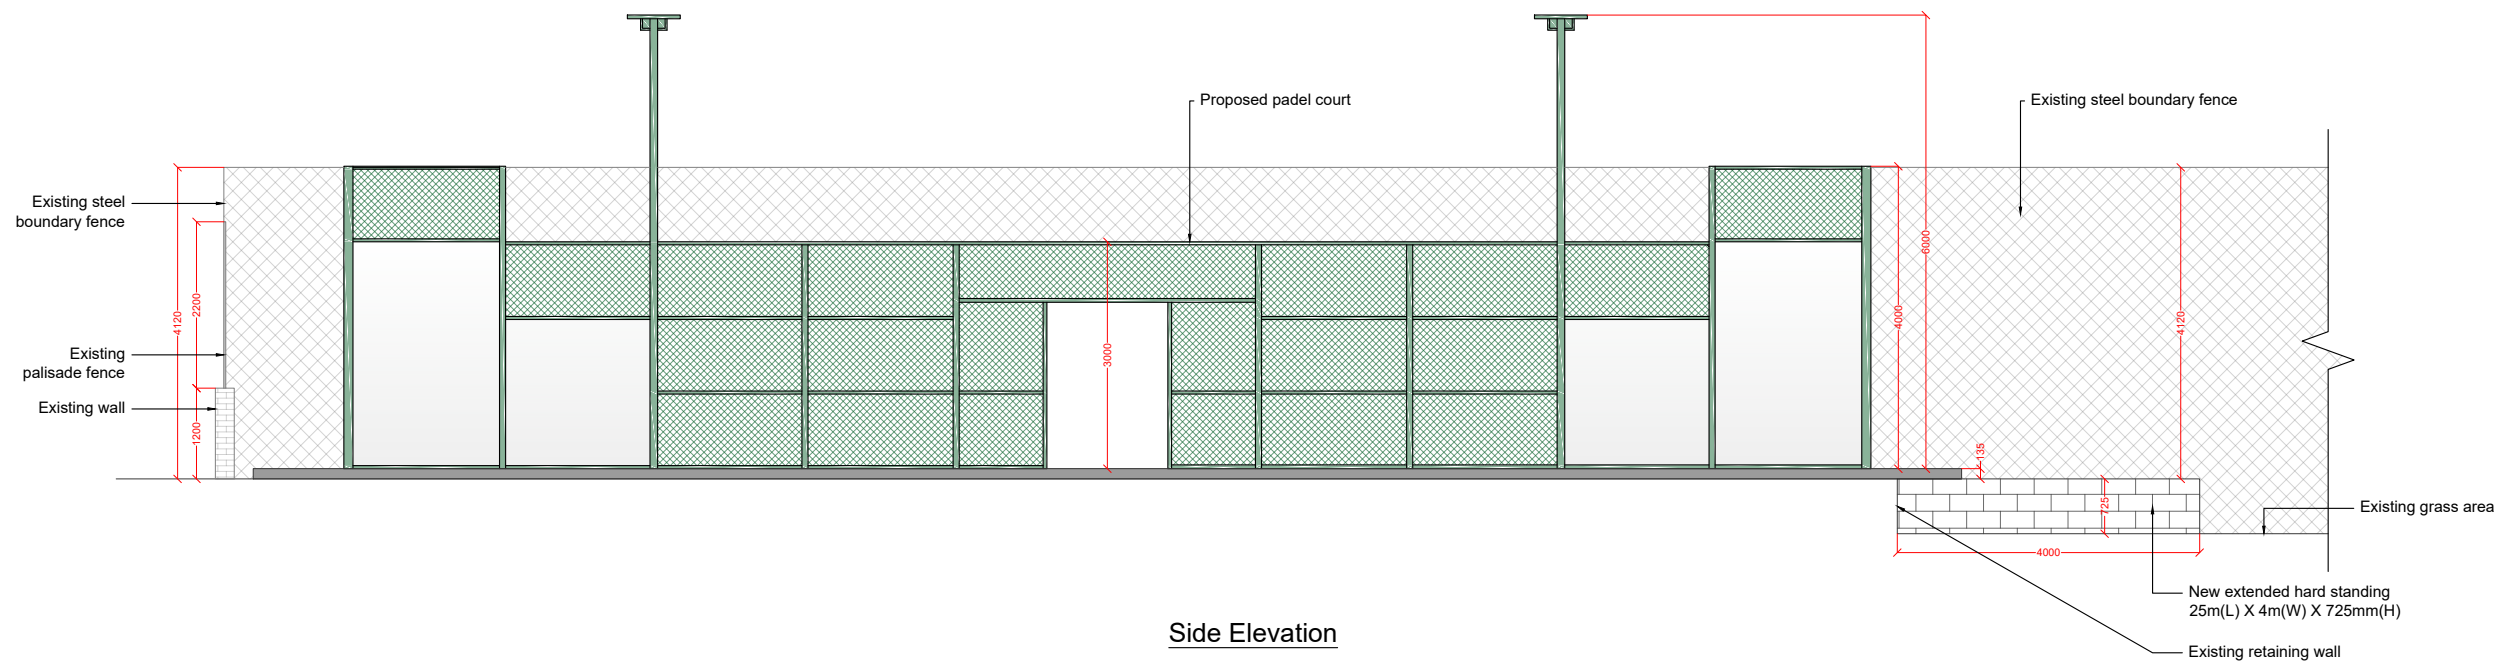

Side Elevation

 

Rev	Date	Details	Chkd
Padel Plan Ltd Portland House - Block D New Bridge Street West Newcastle upon Tyne NE1 8AL Tel: 01910548 0570 Web: www.padelplan.co.uk			
Date	Scale	Drawn by	Checked by
17/04/2026	1:100 @ A3	GTB	NP
WORKING DRAWING			
Project Title BRITON FERRY STEEL CRICKET CLUB CLUB YNYSYMAERDY ROAD BRITON FERRY NEATH SA11 2TE			
Drawing Title PROPOSED SITE ELEVATIONS			
Drawing Number PP/BFSCC/005			Rev -