



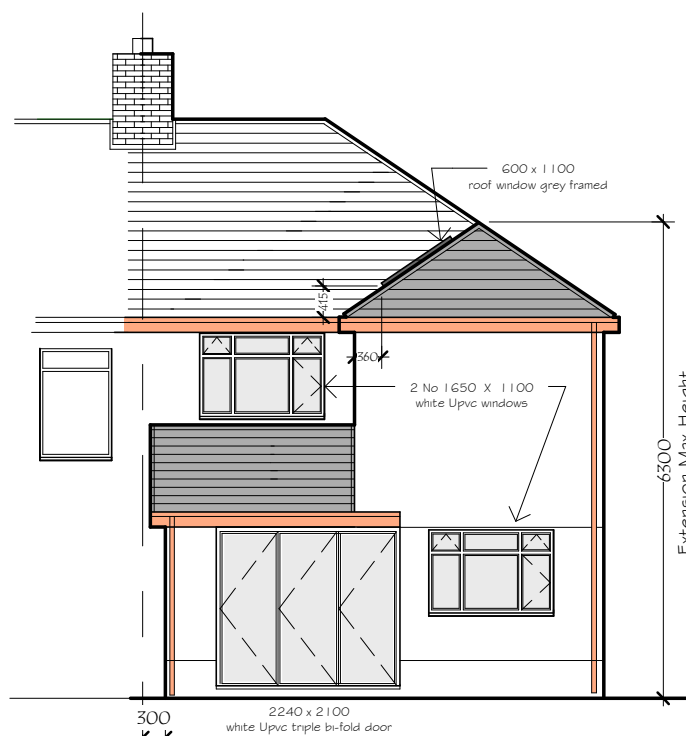


PROPOSED REAR ELEVATION
Facing North East

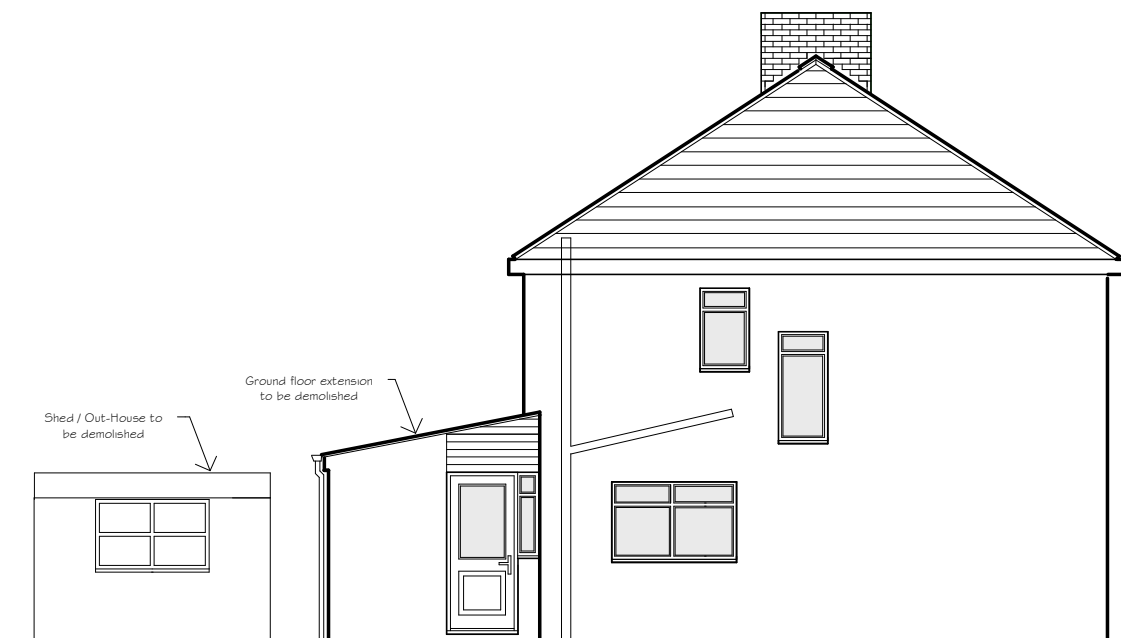


EXISTING REAR ELEVATION
Facing North East




EXISTING SIDE ELEVATION
Facing North West

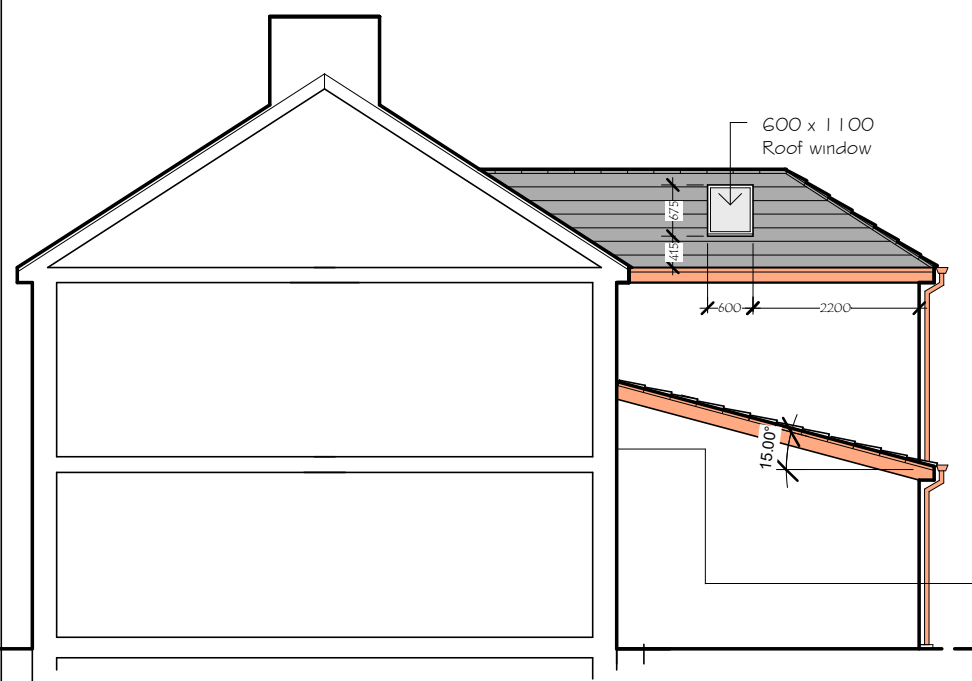

PROPOSED ELEVATION - Facing South East
(Cut Line A - A Party wall adjoining property No 10)

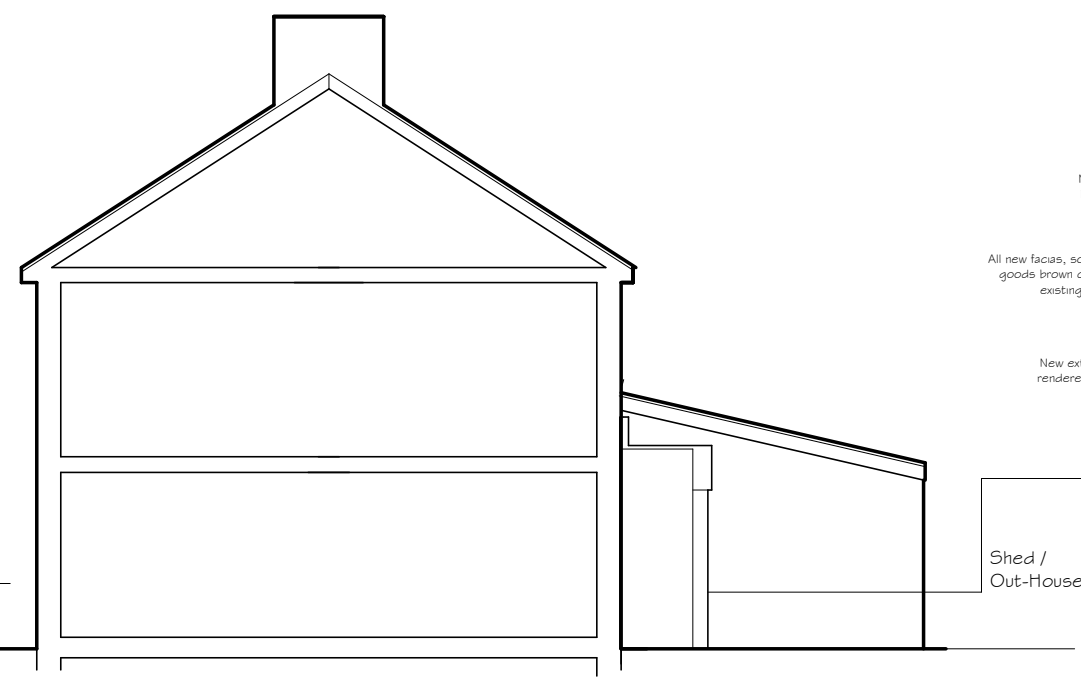

EXISTING ELEVATION - Facing South East
(Cut Line A - A Party wall adjoining property No 10)

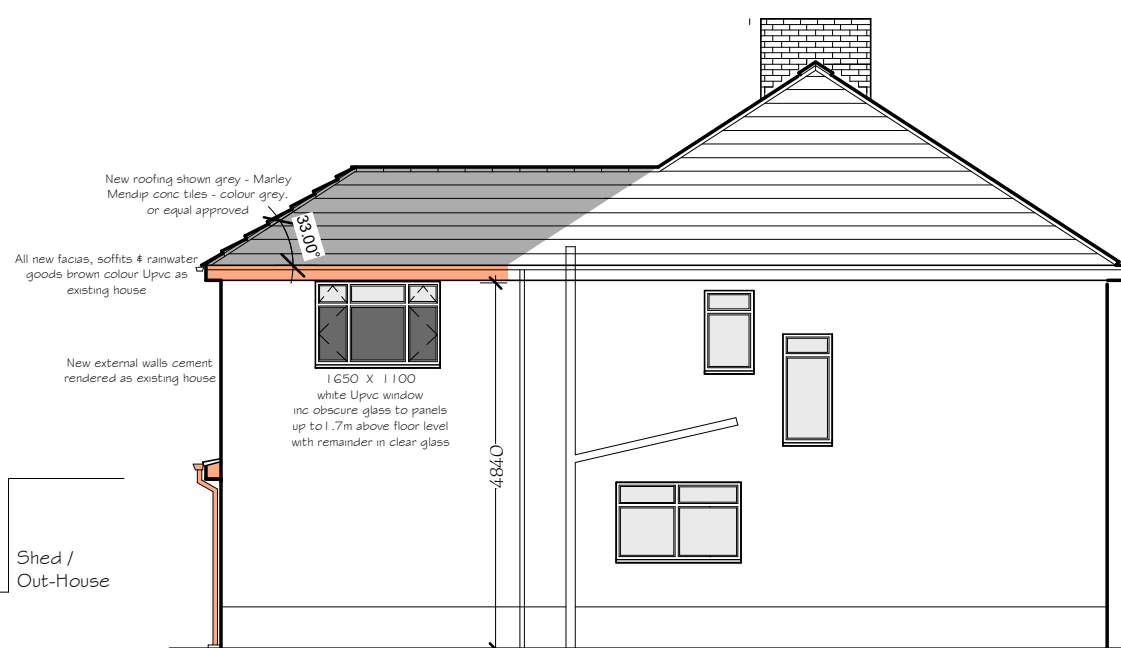

PROPOSED SIDE ELEVATION
Facing North West

Note - See Sheet 6 for Front Elevation

PROPOSED SINGLE & TWO STOREY REAR EXTENSIONS at
9 DAN Y COED, CWMAYON, PORT TALBOT. SA12 9NH

B	Shed / Out-House shown (to be demolished)	DG 23 04 26
A	Window removed from proposed rear elevation extension Bedroom & added to side elevation, obscure glass added. Roof window added to new First floor roof	DG 15 04 26
REVISION	DETAILS	DRAWN / DATE

SHEET	ELEVATIONS	DRAWN: DG DATE: 17 05 26 SCALE 1:100	DRAWING No 26/DYC/5	REV B
-------	------------	--	------------------------	----------