




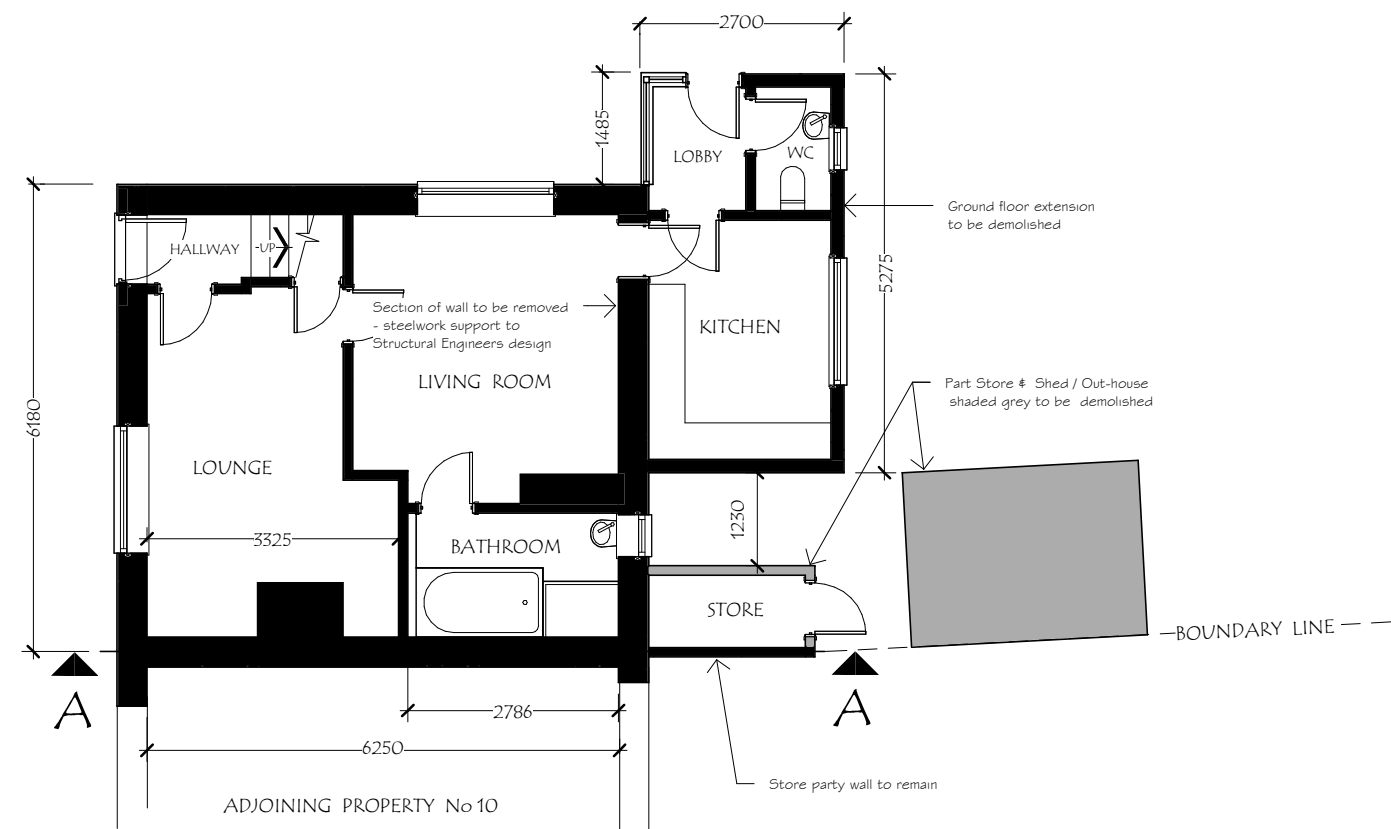


EXISTING GROUND FLOOR PLAN

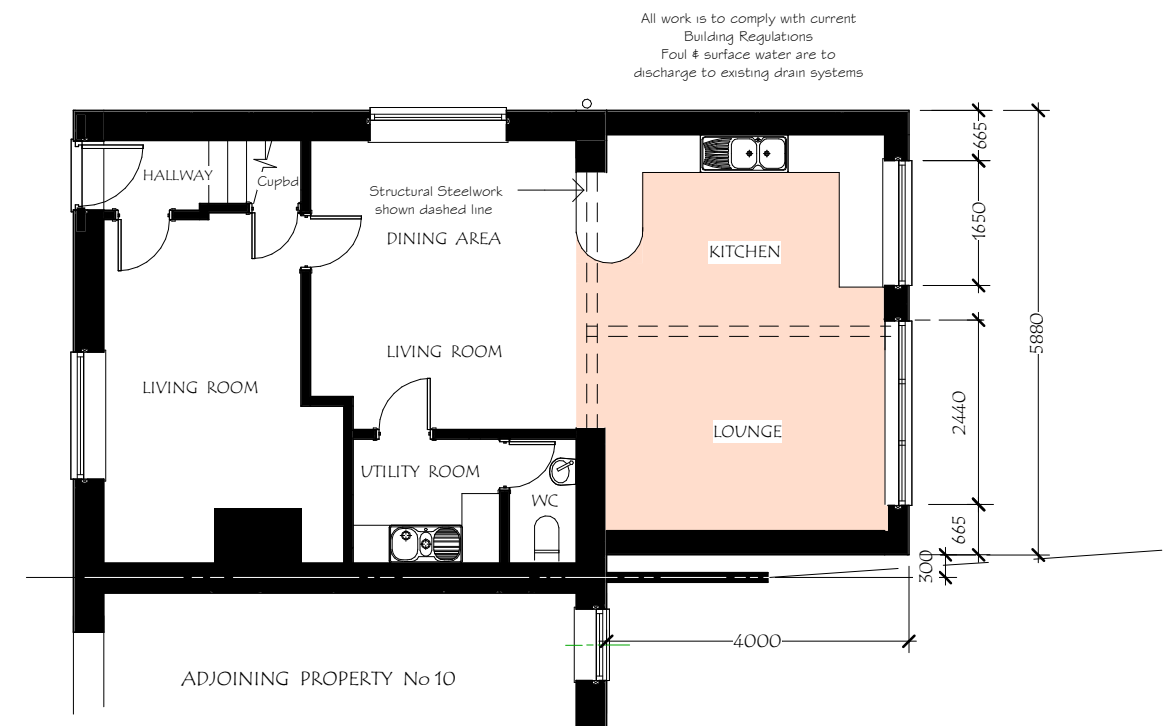

PROPOSED GROUND FLOOR PLAN

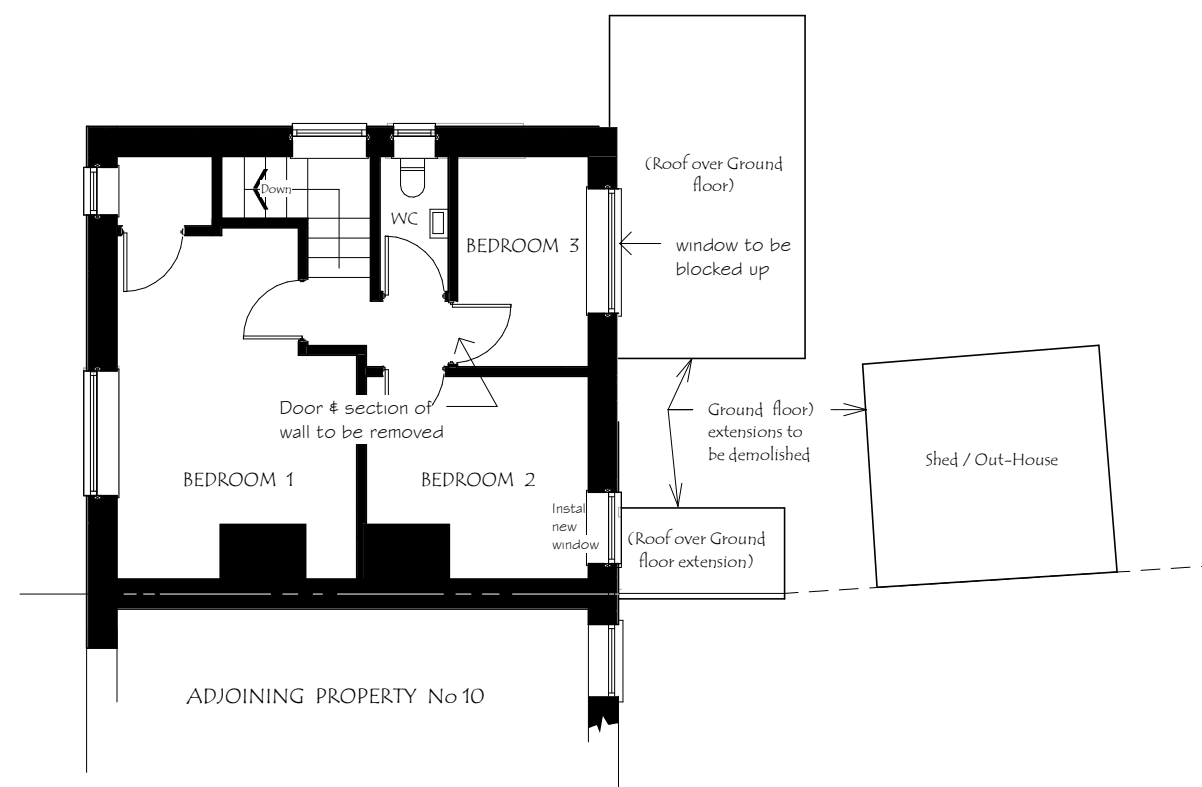

EXISTING FIRST FLOOR PLAN

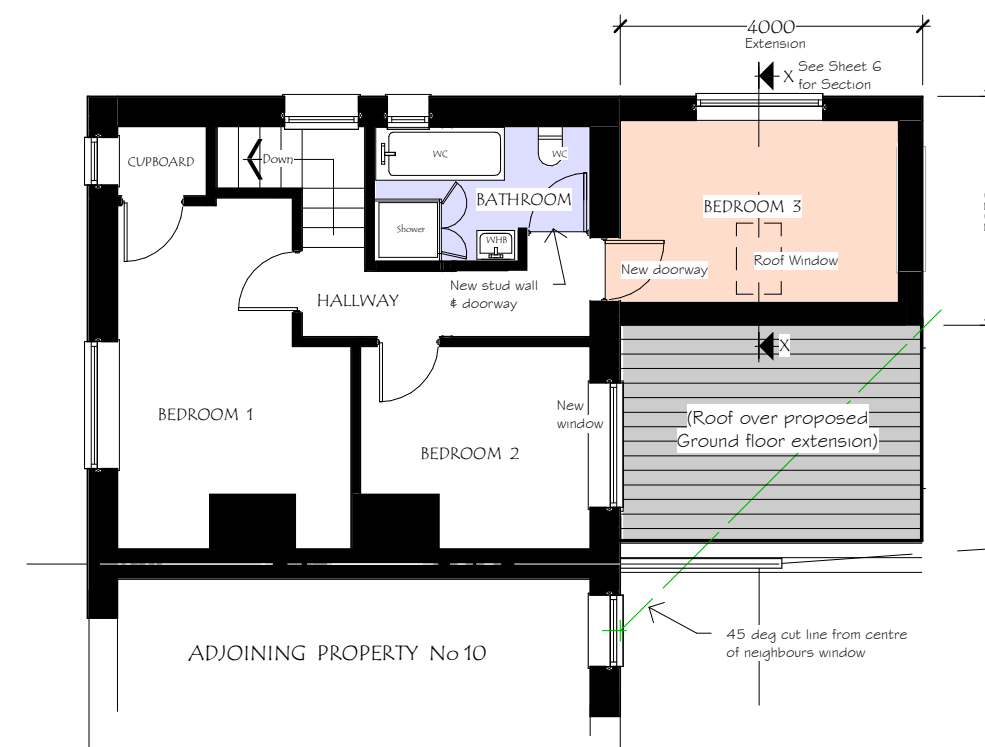

PROPOSED FIRST FLOOR PLAN

- Rev D Shed / Out-House shown & note indicating demolition added
- Rev C Existing 1st Floor Bedrooms 1 & 3 - windows now shown
- Rev B Roof Window shown & Section Line added. Scale stated altered to 1: 100
- Rev A Window omitted from proposed 1st floor rear & added to side elevation

DG 20 04 26

DG 20 04 26

DG 18 04 26

DG 15 04 26

PROPOSED SINGLE & TWO STOREY REAR EXTENSIONS at
9 DAN Y COED, CWMAVON, PORT TALBOT. SA12 9NH

SHEET	DRAWN: DG	DRAWING No	REV
EXISTING & PROPOSED FLOOR PLANS	DATE: 17 05 26	26/DYC/4	D
	SCALE 1: 100		