



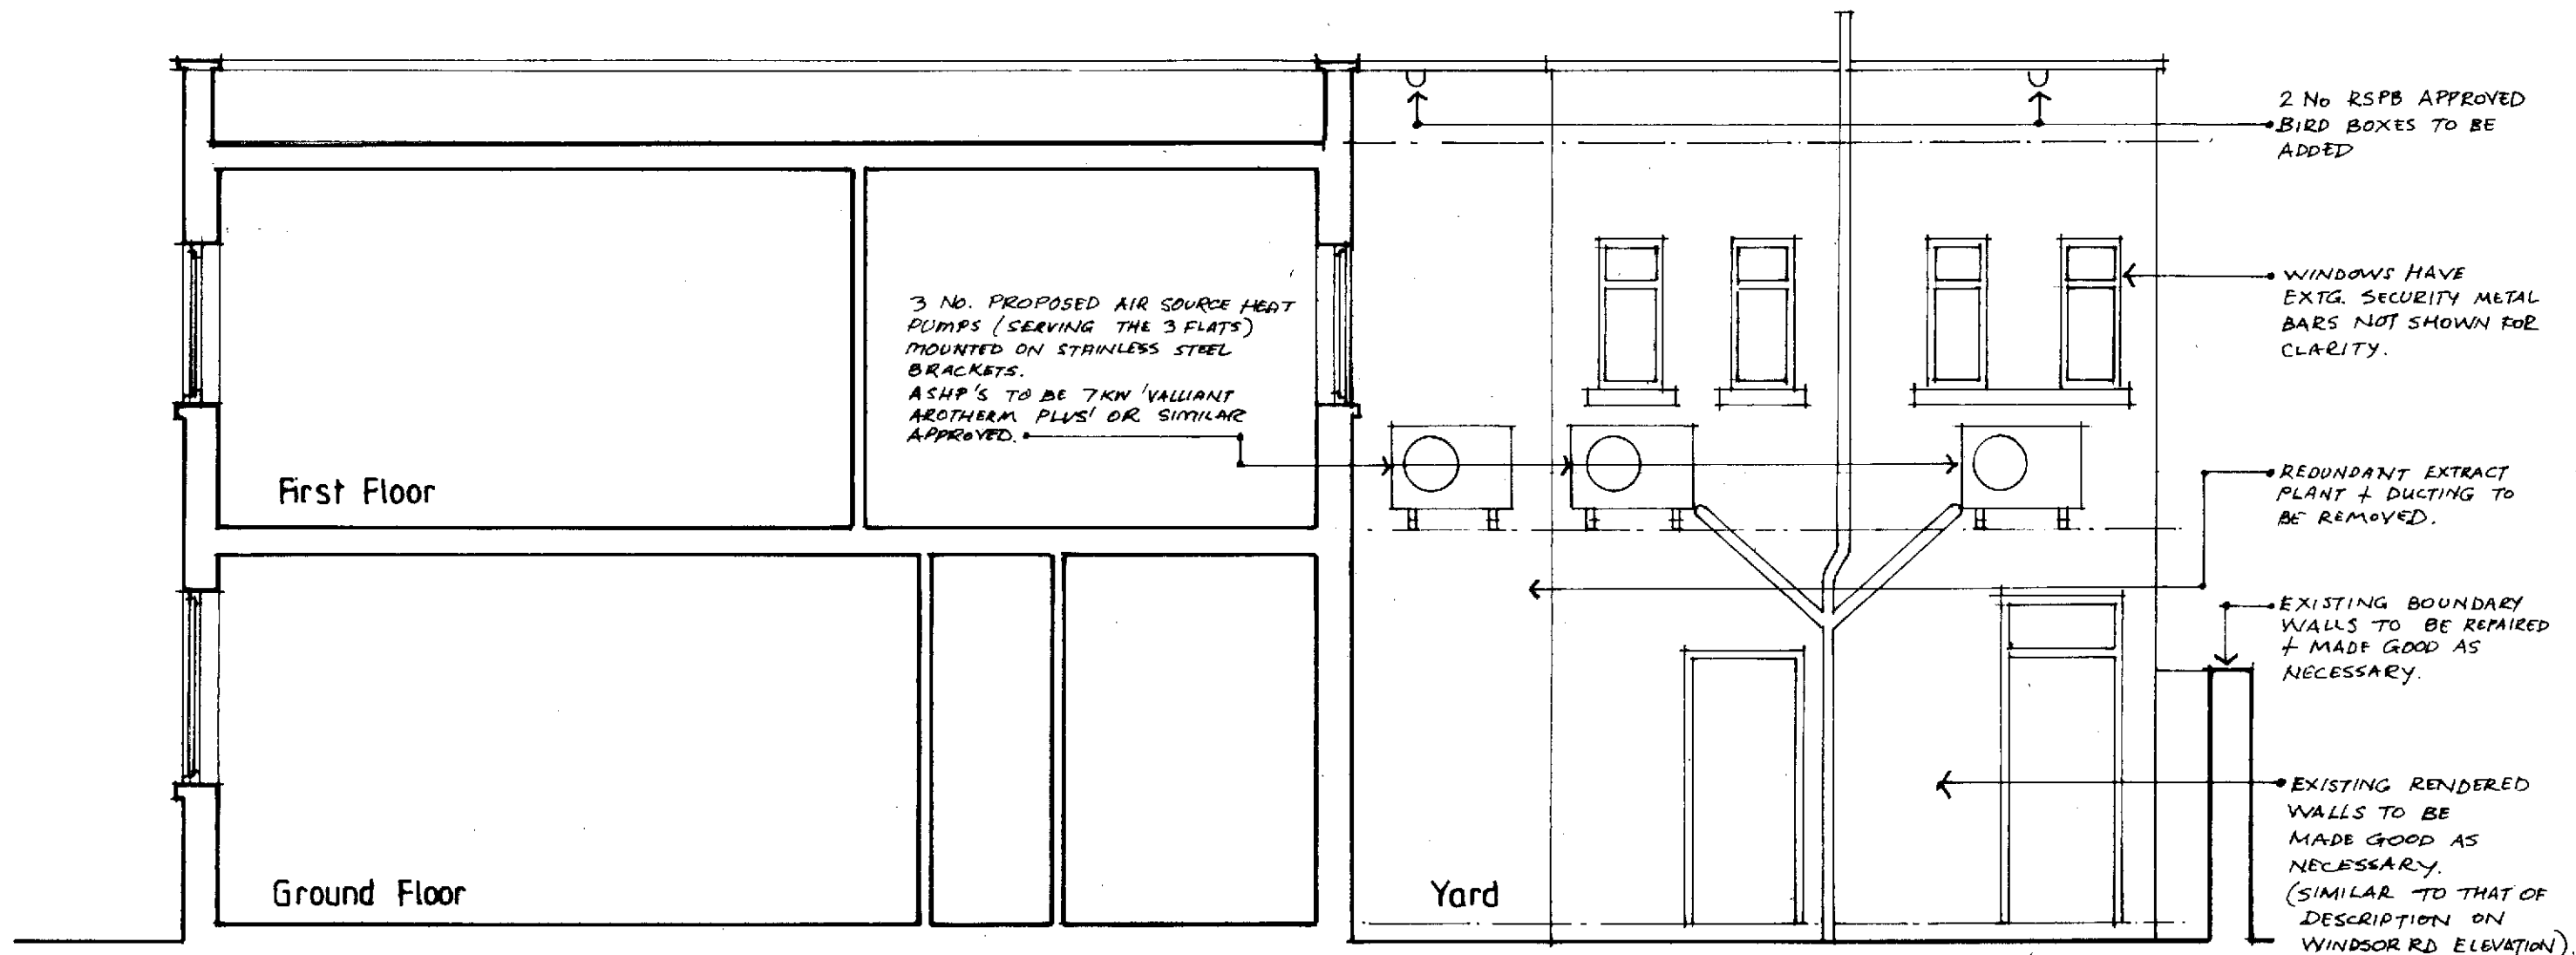

Existing Rear Elevation/Section A-A


(scale 1:50 at A3)

(Also showing proposed Air source heat pumps)

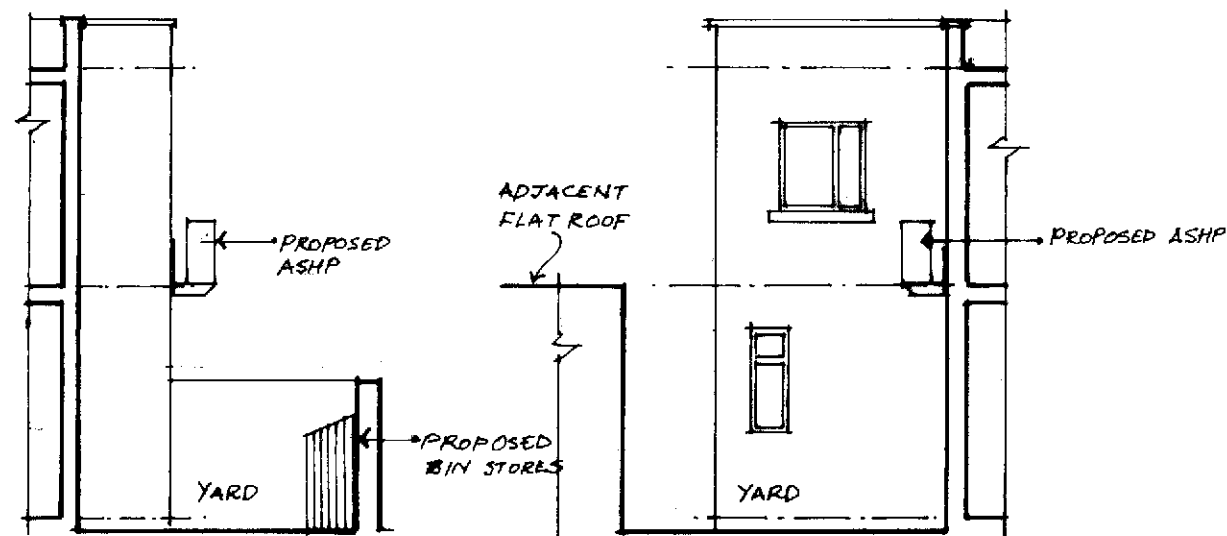


Extg. Elevation X-X

Extg. Elevation Y-Y (scale 1:100 at A3)

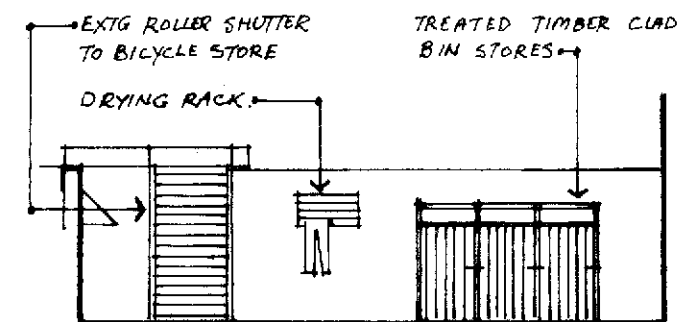

Yard Elevation Z-Z

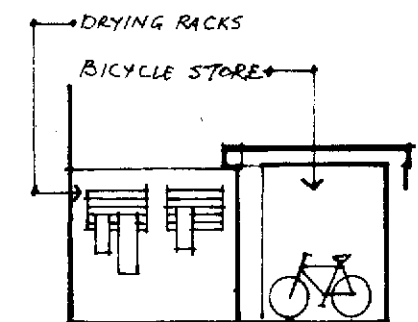

W-W (scale 1:100 at A3)

Proposed Alterations to 104, Windsor Rd, Neath, SA11 1NR.

drg. title : Existing Rear Elevations

scale 1:50 + 1:100 at A3

date: March 2026.

Rev A, 21/4/2026

PROPOSED BIN STORES, DRYING RACKS & ASHP'S ADDED.

drg.no. AR 05 (A).