


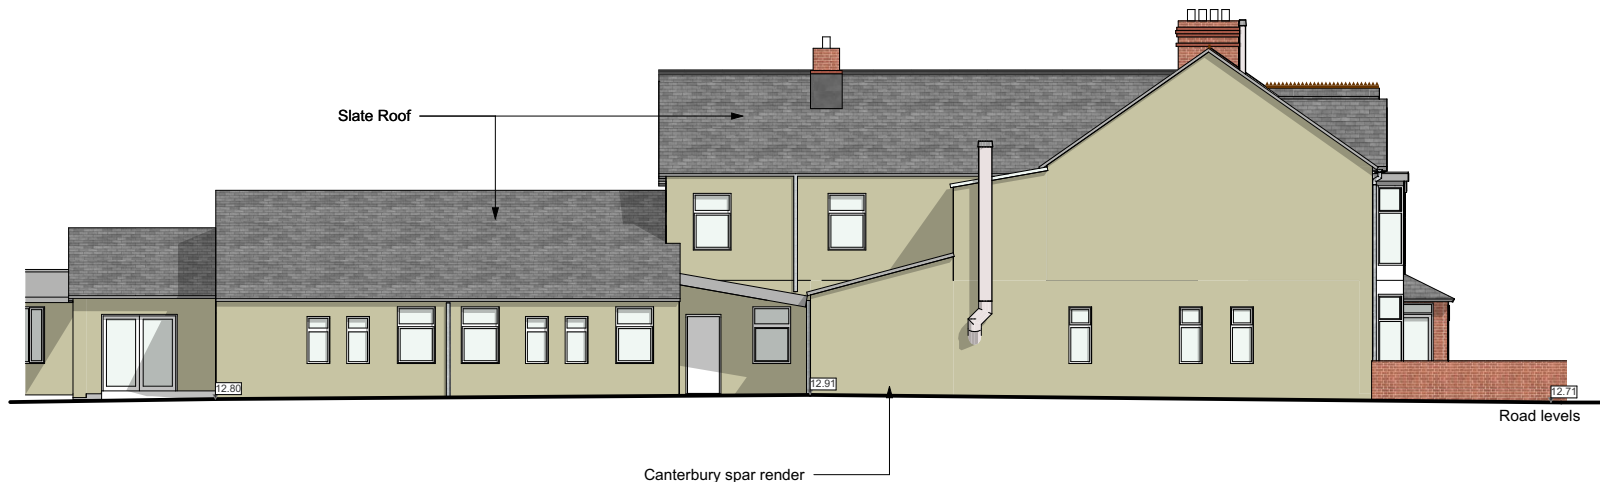


1 Existing West Elevation




2 Existing North Elevation





3 Existing North Elevation

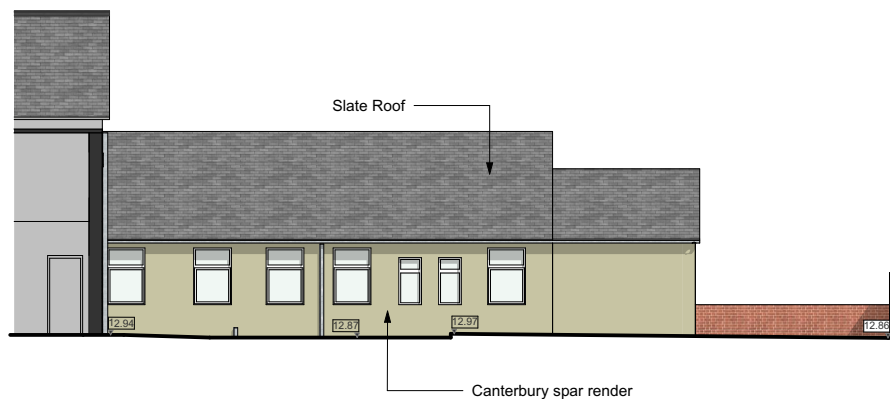

4 Existing South Elevation

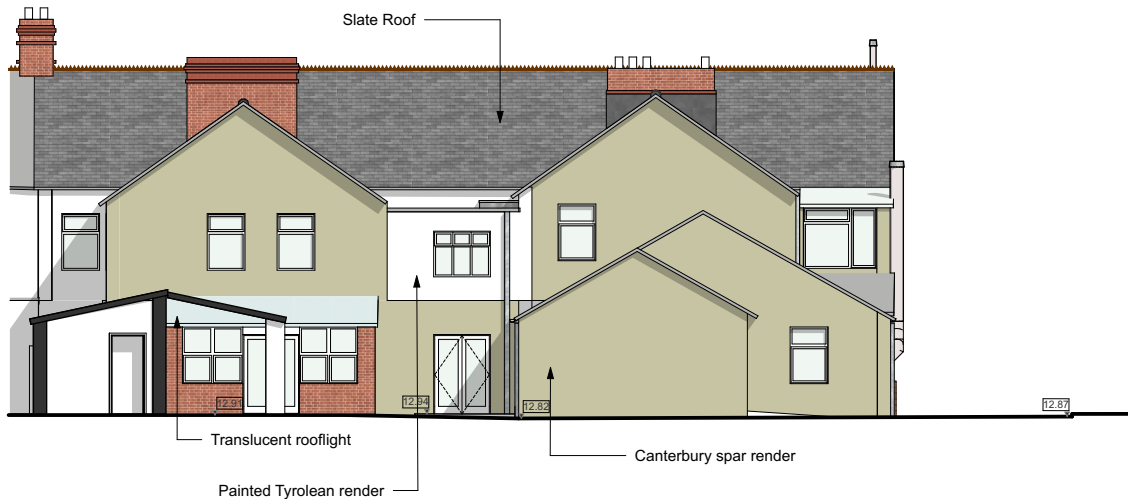

5 Existing East Elevation

 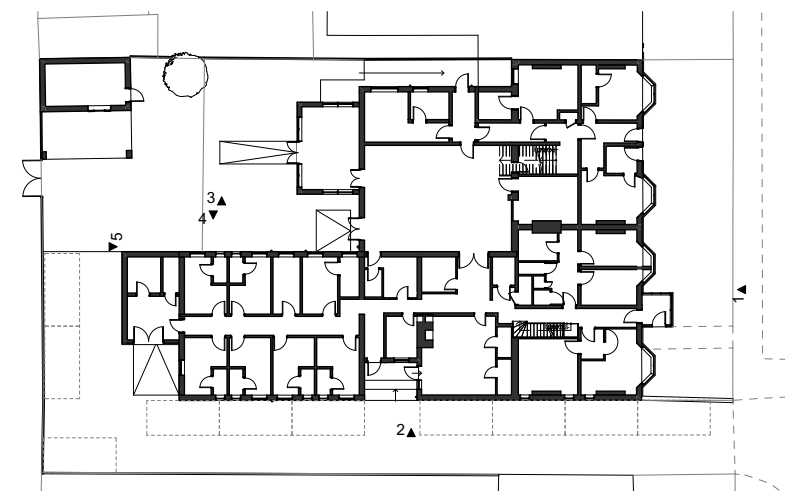

©Copyright
Prior to commencement of works on the site, the contractor should check all dimensions on the drawings and check against actual site dimensions, and report and discrepancies immediately to the Architect.

Written dimensions are to take precedence over scaled dimensions.

noma | architects

14 Guinea Street
Redcliffe, Bristol BS1 6SX
T 0117 929 2041
E mail@noma-uk.com
www.noma-uk.com

Job
Gnoll Nursing Home Neath
27 Gnoll Park Rd, Neath SA11 3BT

Client
Serenity Homes

Drawing Title
Existing Elevations

2589	0202	02
Project Number	Drawing Number	Revision
Planning		1:200
Purpose of Issue		Scale
TB	SD	2025.04.23
Drawn	Checked	Issue Date via
2589	Noma	00 00 00 A 00
NOMA Project No	Owner	Zone Level Type Role Status

02	2026.01.29	TB	Added levels and minor amended
01	2025.04.23	TB	Firs Issue
Rev	Date	By	Description