


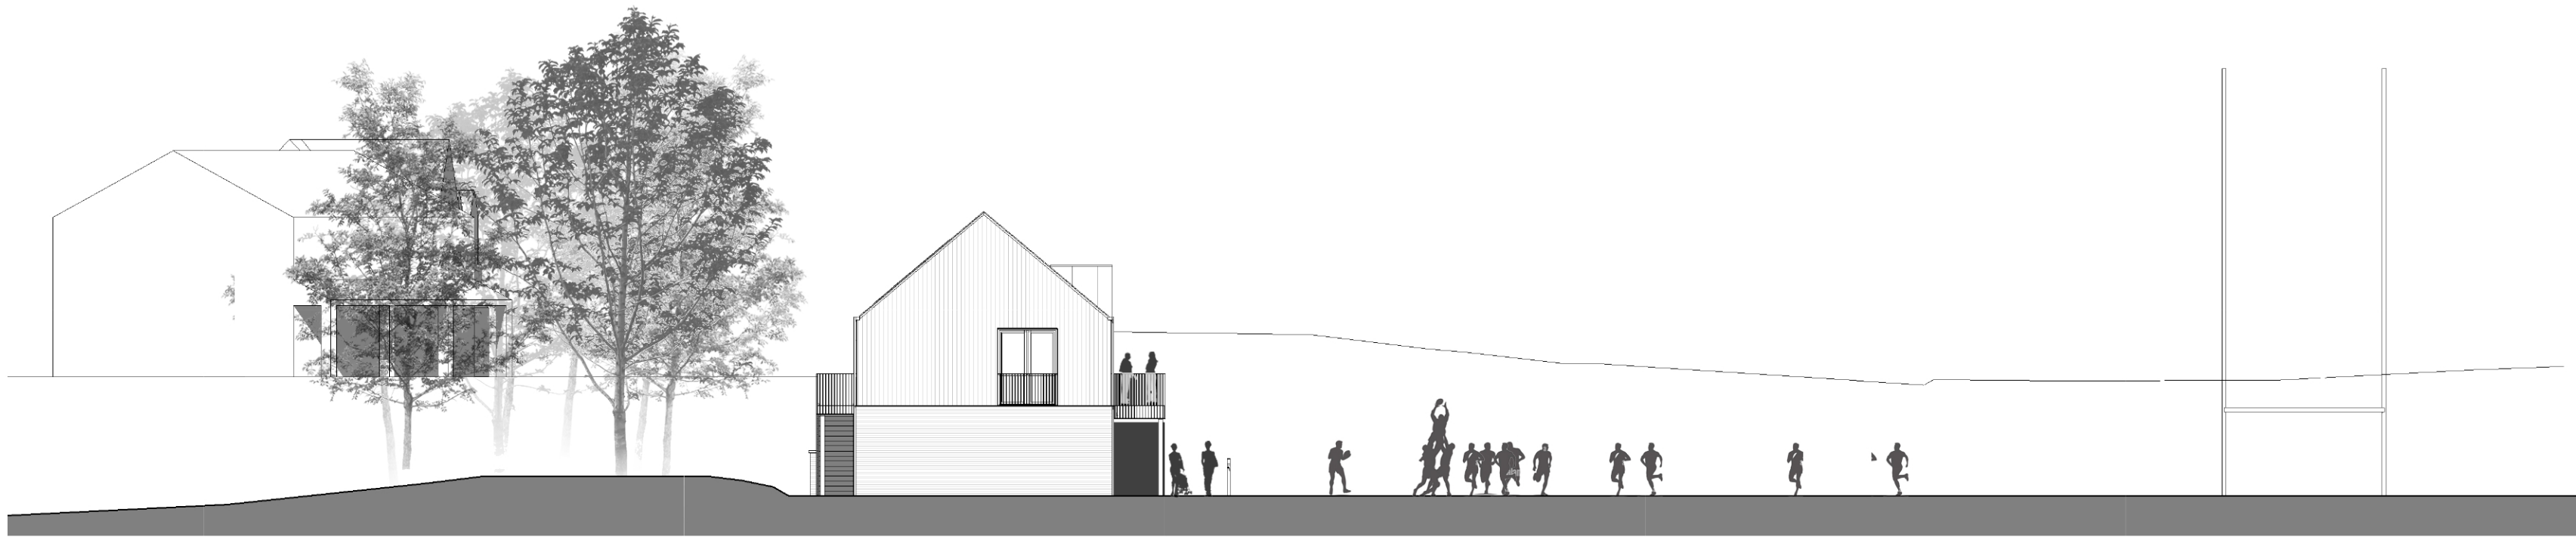


East Elevation

1 : 200




South Elevation

1 : 200

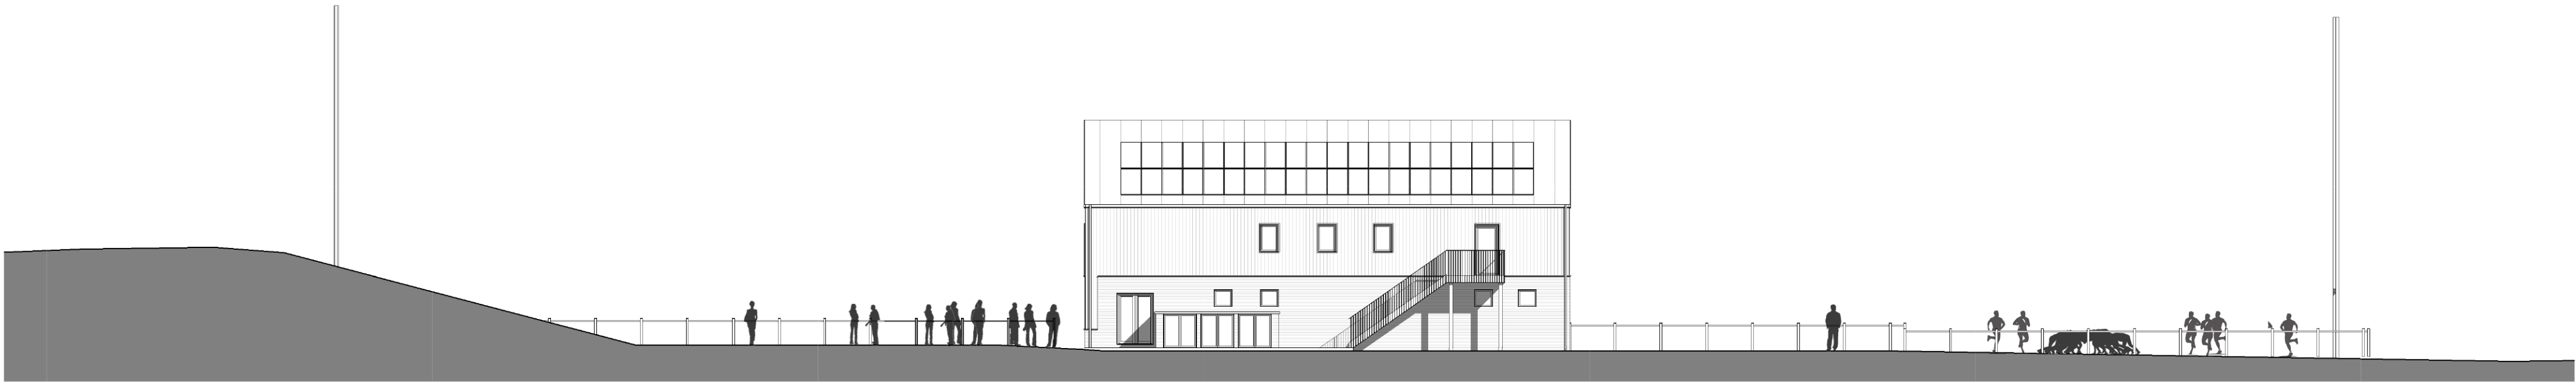

West Elevation

1 : 200

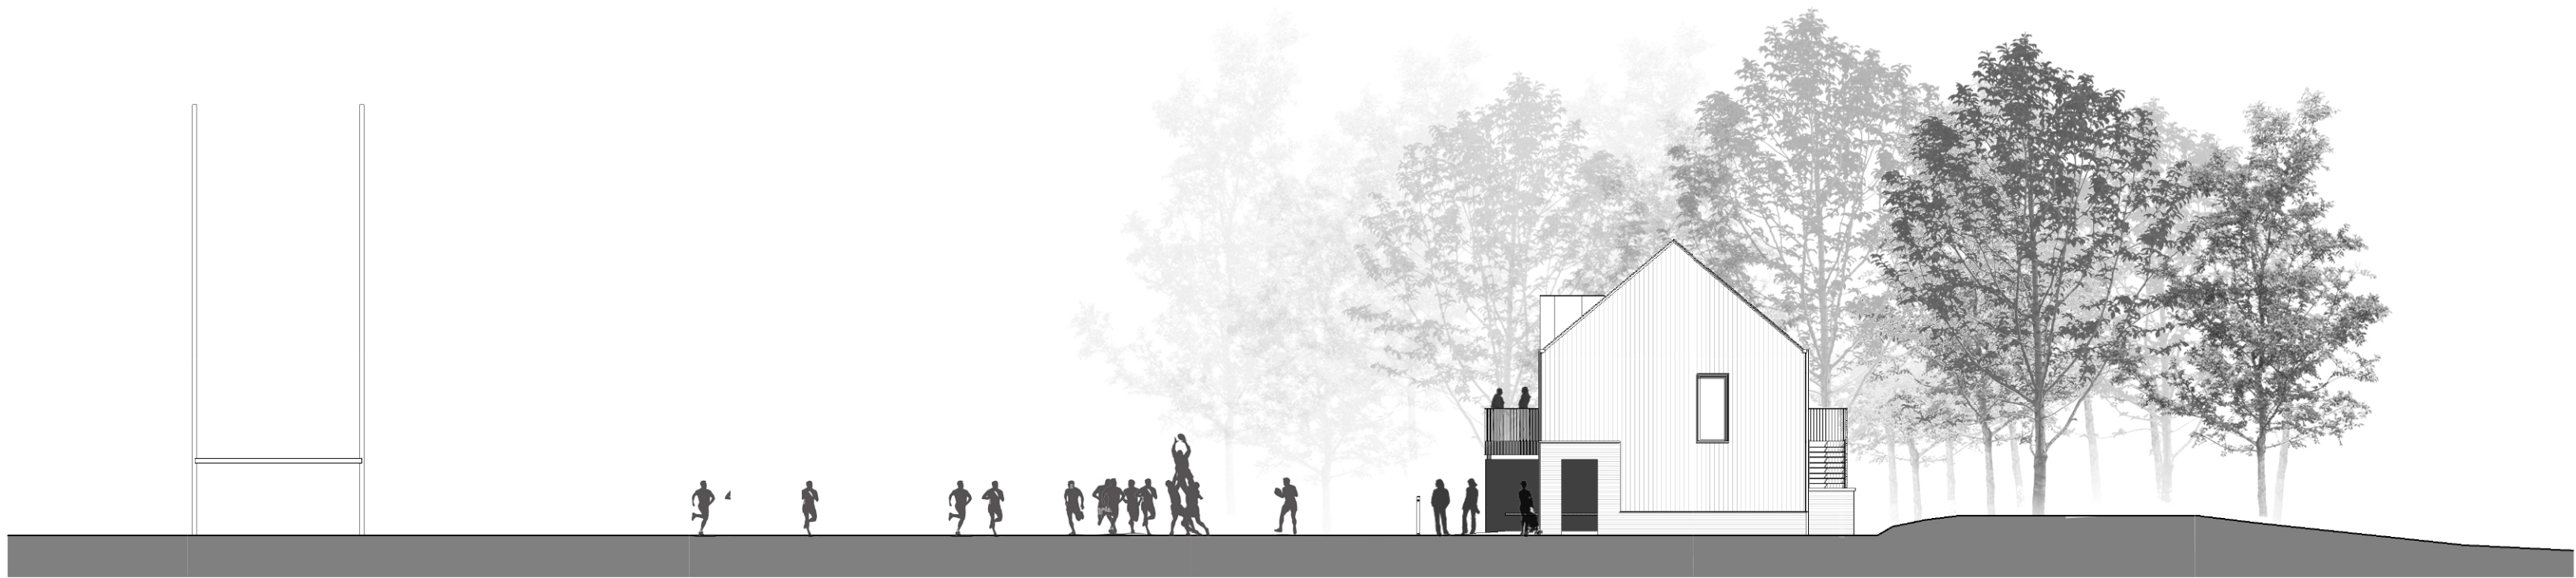

North Elevation

1 : 200

- Notes:
1. Drawings must not be scaled and any discrepancies must be reported immediately.
 2. The drawing is to be read in conjunction with all other relevant project drawings and schedules.
 3. Dimensions indicated are structural.
 4. Drawing must be printed in colour to ensure all elements are clearly identified.

Materials Key

Walls		
	Buff brick:	Vandersanden Majestic with light mortar
	Stone:	Grey stone in coursed rubble
	Timber:	Untreated Sweet Chestnut cladding in vertical half-lap profile
Metal coping and sills:		Pressed aluminium profile RAL 7044 'Silk Grey'
Roof		
Pitched:	Standing seam metal roof in natural zinc colour	
Rainwater goods:	Semi-recessed proprietary system linked to roof. Flush square down pipes. Colour matched to roof	
Other		
Windows and doors:	Aluminium RAL 7044 'Silk Grey'	
Window surrounds (general):	Pressed aluminium profile RAL 7044 'Silk Grey' to reveals, sills and heads	
Window surround (tall window):	Pressed aluminium profile RAL 7044 'Silk Grey' to reveals, sills and heads	
Balcony and railings:	RAL 7044 'Silk Grey'	

P3	Issued for approval	DT	AL	25.03.26
P2	Building updated	DT	AL	11.03.26
P1	Preliminary issue.	DT	AL	07.01.26
Rev.	Description	Drawn	Check	Date

FOR APPROVAL

pentan
architects

22 Cathedral Road
Cardiff - CF11 9LJ
t. 029 2030 9010
info@pentan.co.uk

Project
Pontrydyfen Rugby Club
Client
Pontrydyfen RFC
Drawing Title

Proposed Elevations

Job no.	Org.	Zone	Level	Type	Role	Description	Status	Rev.
4206	PEN	ZZ	ZZ	DR	A	1200	S0	P3
Scale		Date						
1 : 200		@ A1		Jan '26				

NOTES: Do not scale. All dimensions are in millimetres unless stated otherwise

