


Bike Locker


Based on MetroStore Cycle Locker (individual external store)

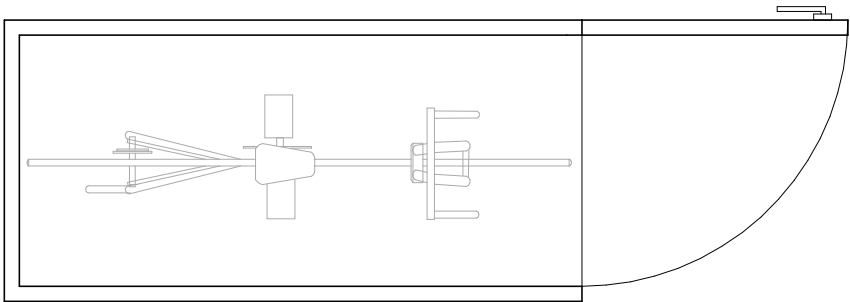


Plan

Sustainable Sourced European Redwood TGV Infill Panel

Pre-Coated steel finish

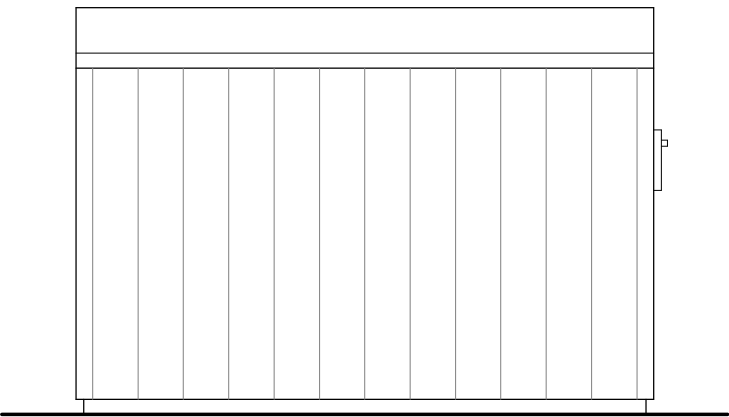

Side Elevation

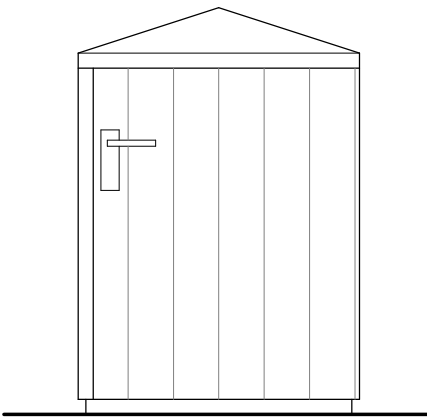


Front Elevation

- Notes:
- 1. Drawings must not be scaled and any discrepancies must be reported immediately.
 - 2. The drawing is to be read in conjunction with all other relevant project drawings and schedules.
 - 3. Dimensions indicated are structural.
 - 4. Drawing must be printed in colour to ensure all elements are clearly identified.



Bin Store Building

Based on MetroStore Bin Store Building

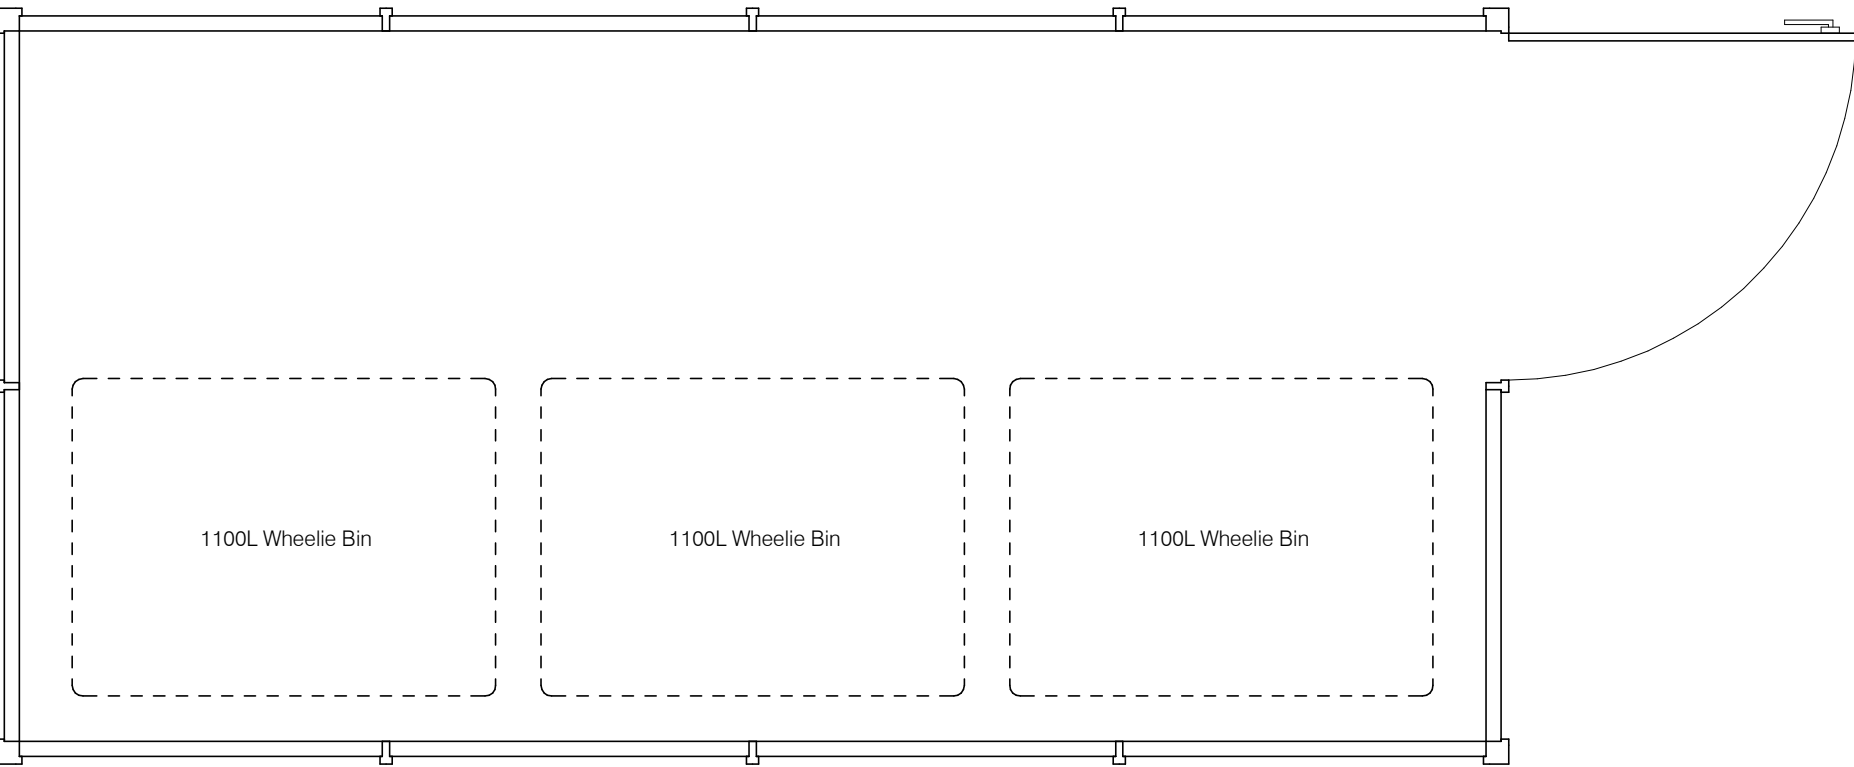


Plan


Firenze RAL 7044 'silk grey' colour

Pre-Coated steel finish

Non-Combustible fire protection board line

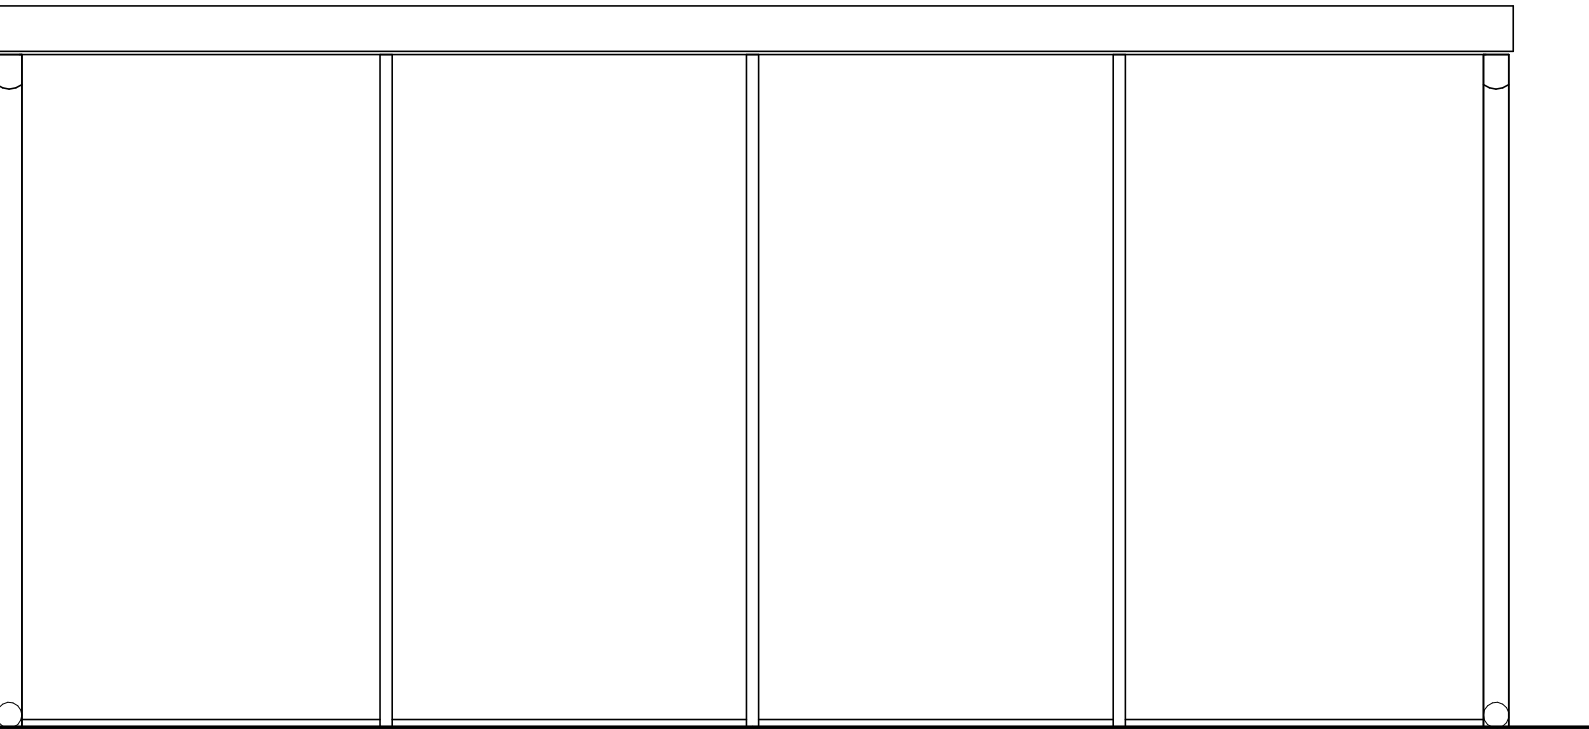

Side Elevation

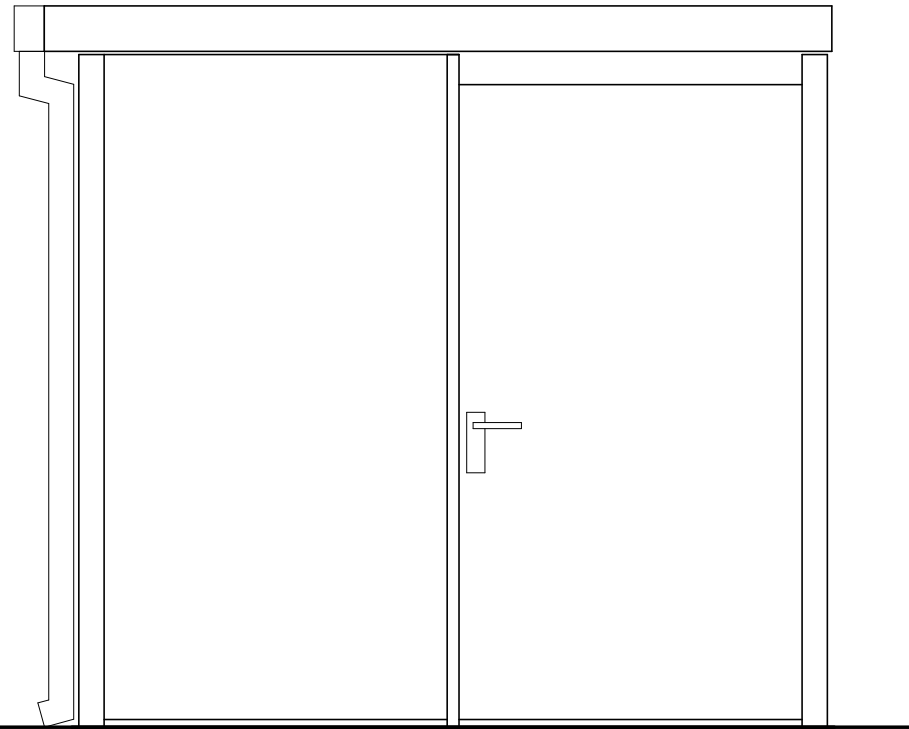

Front Elevation

P1	Issued for approval	DT	AL	25.03.26
Rev.	Description	Drawn	Check	Date

FOR APPROVAL

pentan
architects

22 Cathedral Road
Cardiff CF11 9LJ
t. 029 2030 9010
info@pentan.co.uk

Project
Pontrhydyfen Rugby Club

Client
Pontrhydyfen RFC

Drawing Title
Proposed Bike and Bin Store Details

Job no.	Org.	Zone	Level	Type	Role	Description	Status	Rev.
4206	- PEN	- ZZ	- ZZ	- DR	- A	- 1300	S0	P1
Scale				Date				
1 : 25				@ A2				Mar '26

NOTES: Do not scale. All dimensions are in millimetres unless stated otherwise