





Reproduced from an Ordnance Survey map with the permission of the
Controller of Her Majesty's Stationary Office.
©Crown Copyright. All rights reserved.

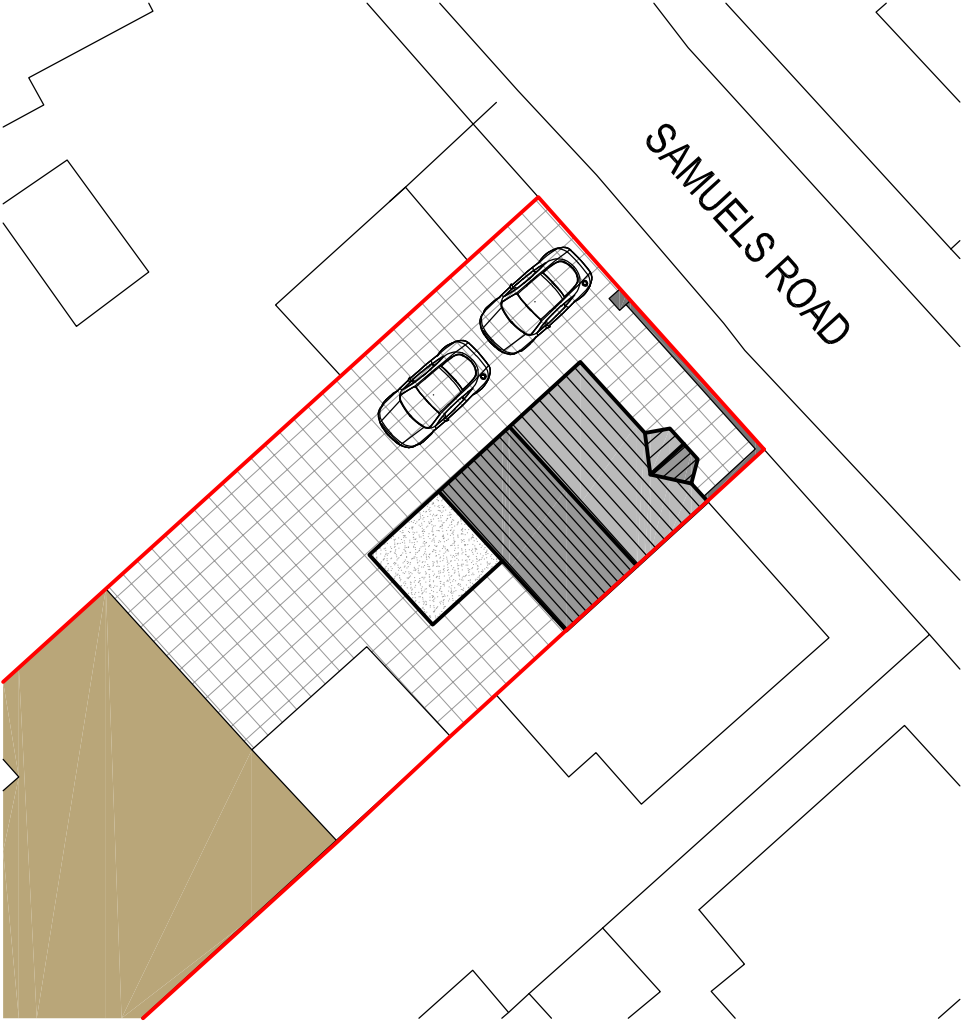

EXISTING SITE PLAN
Scale 1:250



Reproduced from an Ordnance Survey map with the permission of the
Controller of Her Majesty's Stationary Office.
©Crown Copyright. All rights reserved.

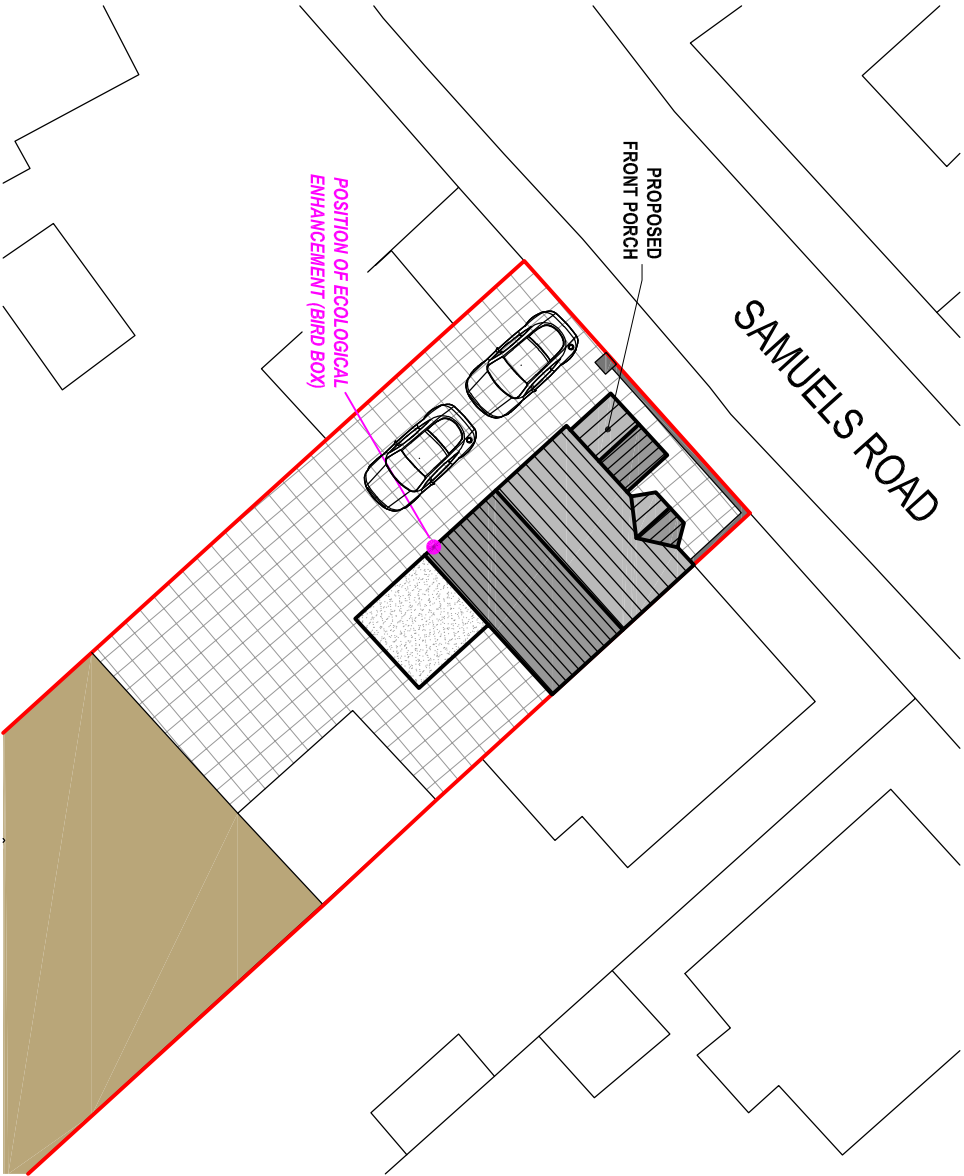

PROPOSED SITE PLAN
Scale 1:250

Client:			
9 Samuels Road Cwmillynfall SA9 2GT			
Project Title:			
PROPOSED FRONT PORCH			
Drawing Title:			
EXISTING & PROPOSED SITE PLANS			
Drawing No: CPD-002			
Date: 24-03-2026			
Scale(s): 1:250			
Revision:			
Reviewed:			
Paper Size: A3			
General Notes:			
1. Do not scale from this drawing. Take figures from notes only.			
2. Dimensions are in millimetres unless otherwise stated.			
Drawing Issue:			
PLANNING			
Cwm Planning & Design Ltd. (Civil, Structural & Architectural)			