



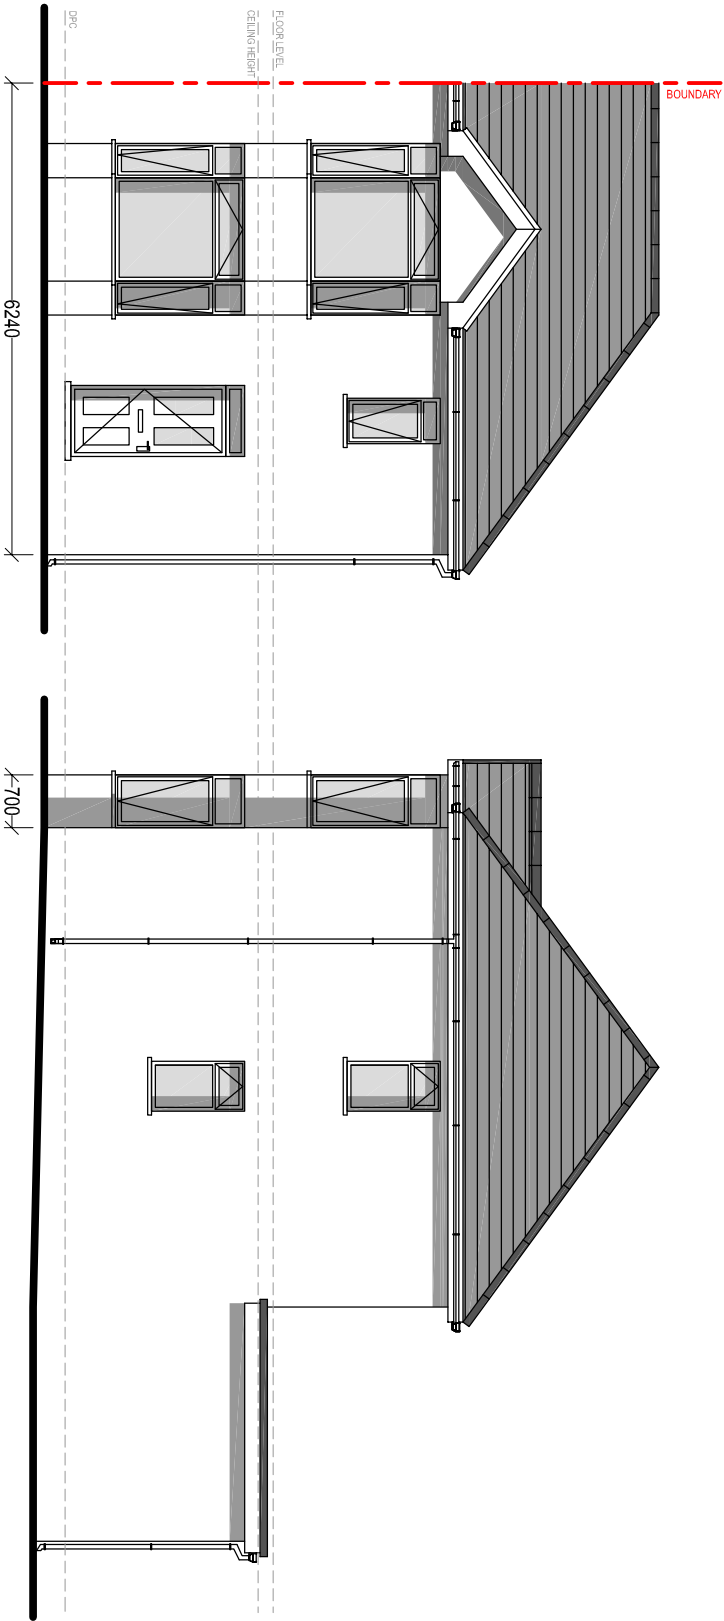


EXISTING FRONT ELEVATION

Scale 1:100

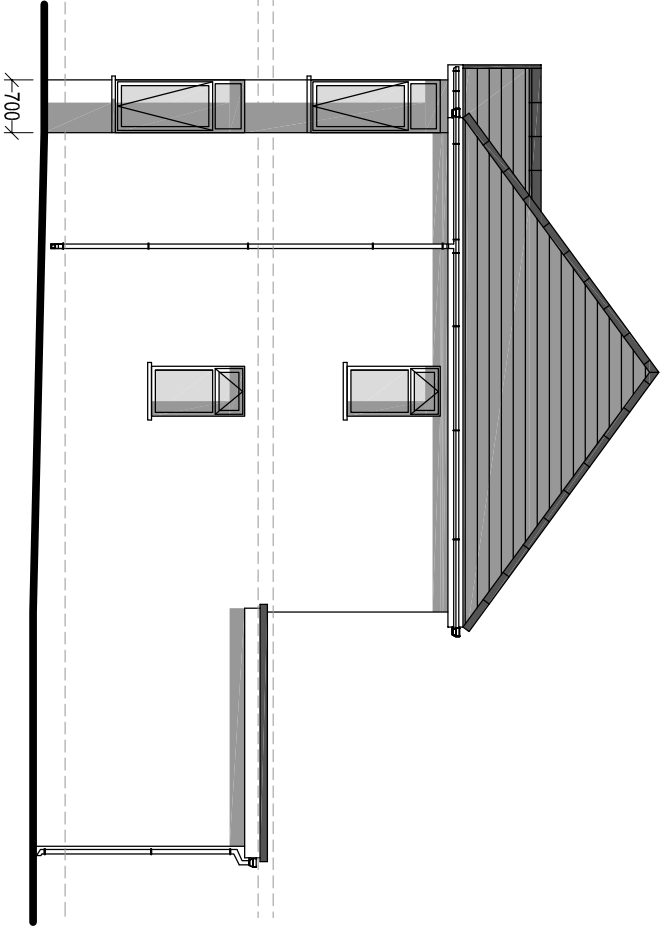


EXISTING SIDE ELEVATION

Scale 1:100

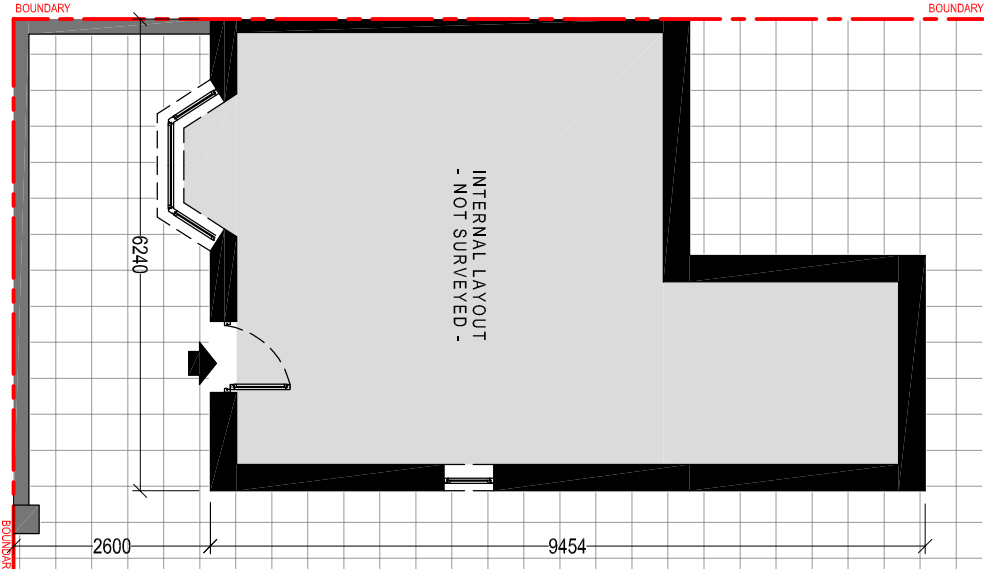

EXISTING GROUND FLOOR PLAN

Scale 1:100

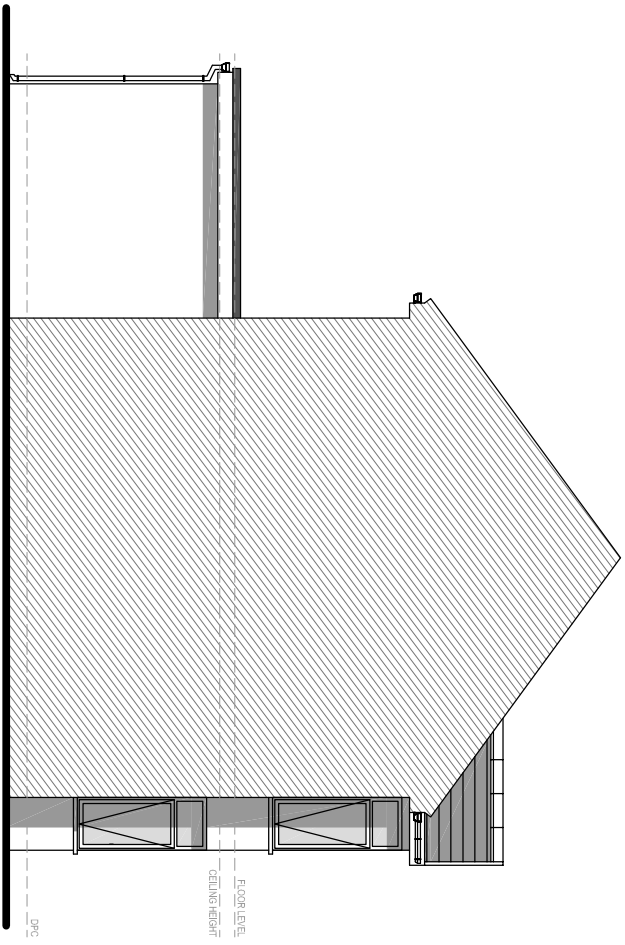

EXISTING SIDE ELEVATION

Scale 1:100

Client:

9 Samuels Road  
Cwmillynfall  
SA9 2GT

Project Title:

PROPOSED  
FRONT PORCH

General Notes:

1. Do not scale from this drawing. Take figures from notes only.  
2. Dimensions are in millimetres unless otherwise stated.

Drawing Issue:

PLANNING

Drawing Title:

EXISTING ELEVATIONS & FLOOR PLAN

Drawing No:

CPD-003

Revision:

Date:

24-03-2026

Revised:

Scale(s):

1:100

Paper Size:

A3



Cwm Planning & Design Ltd.  
(Civil, Structural & Architectural)