





WOODSTONE HOUSE
SPARROW NEST BOX

NOTE:
IMPLEMENTATION OF PROPOSED ECOLOGICAL
ENHANCEMENT (INSTALLATION OF THE BIRD BOX)
WILL BE CARRIED OUT WITHIN
1 month OF BENEFICIAL OCCUPATION.

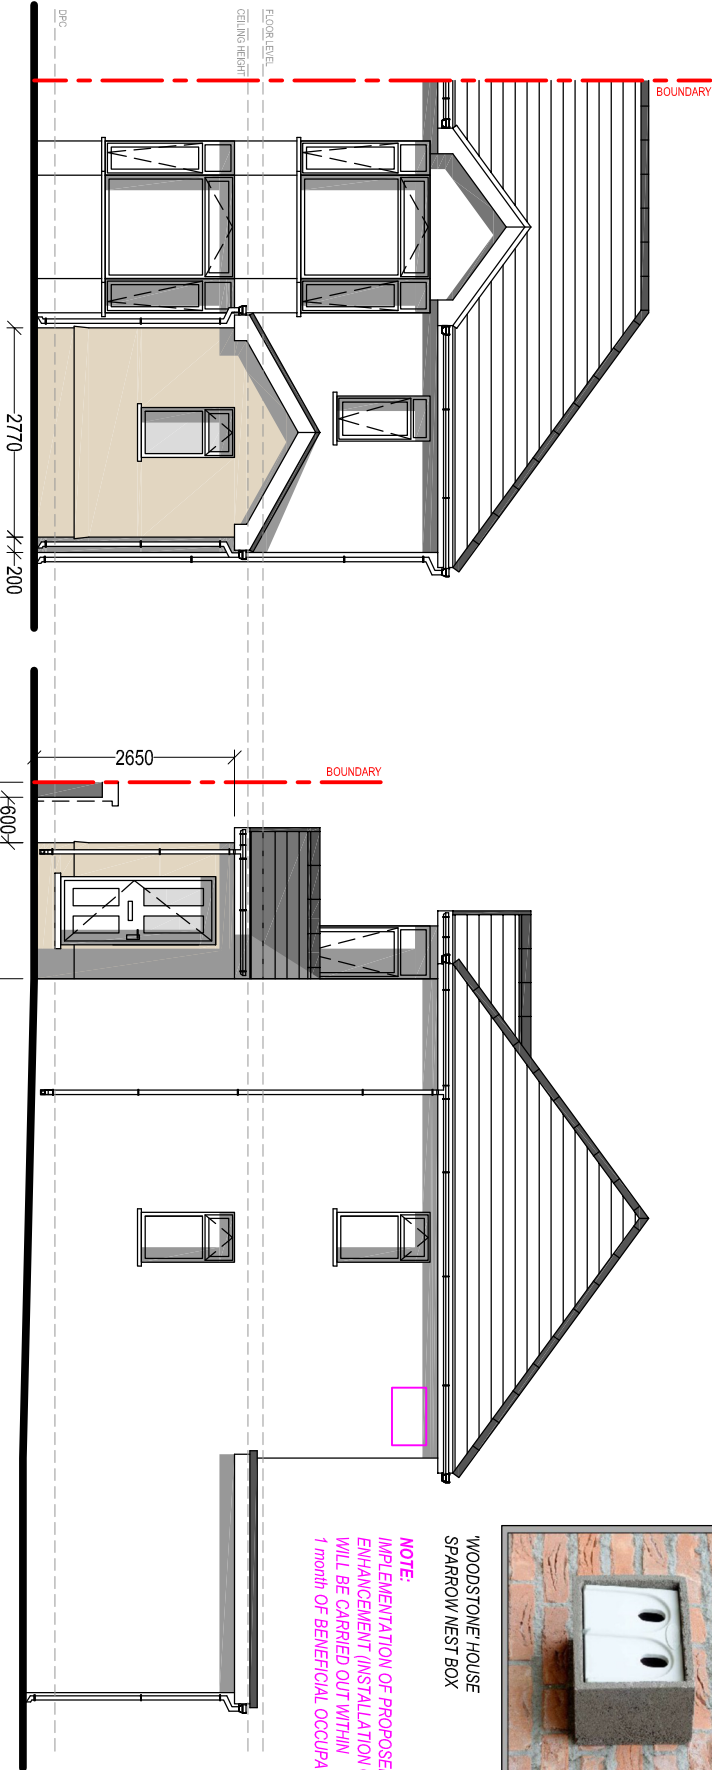


PROPOSED FRONT ELEVATION
Scale 1:100

PROPOSED SIDE ELEVATION
Scale 1:100

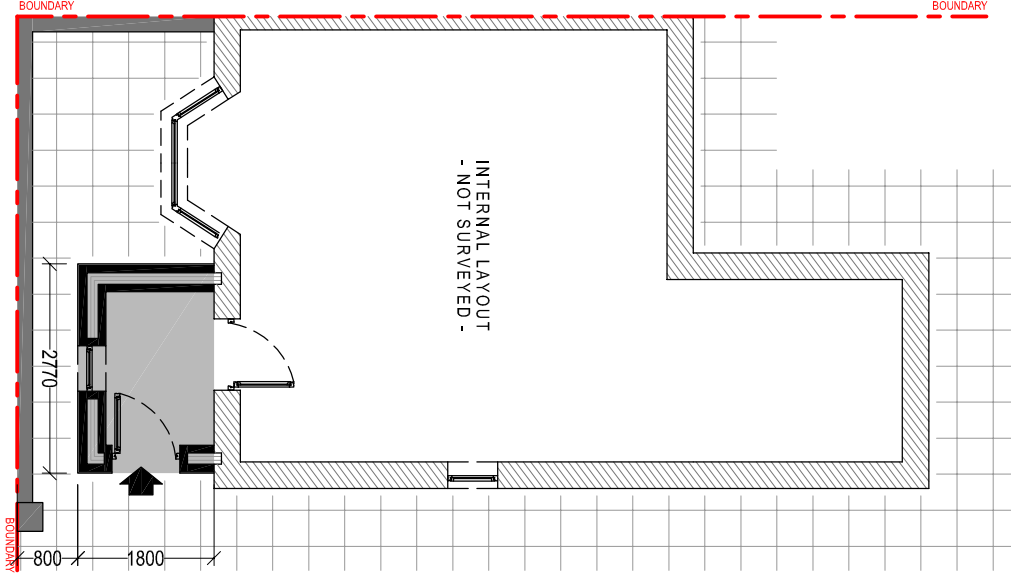

PROPOSED GROUND FLOOR PLAN
Scale 1:100

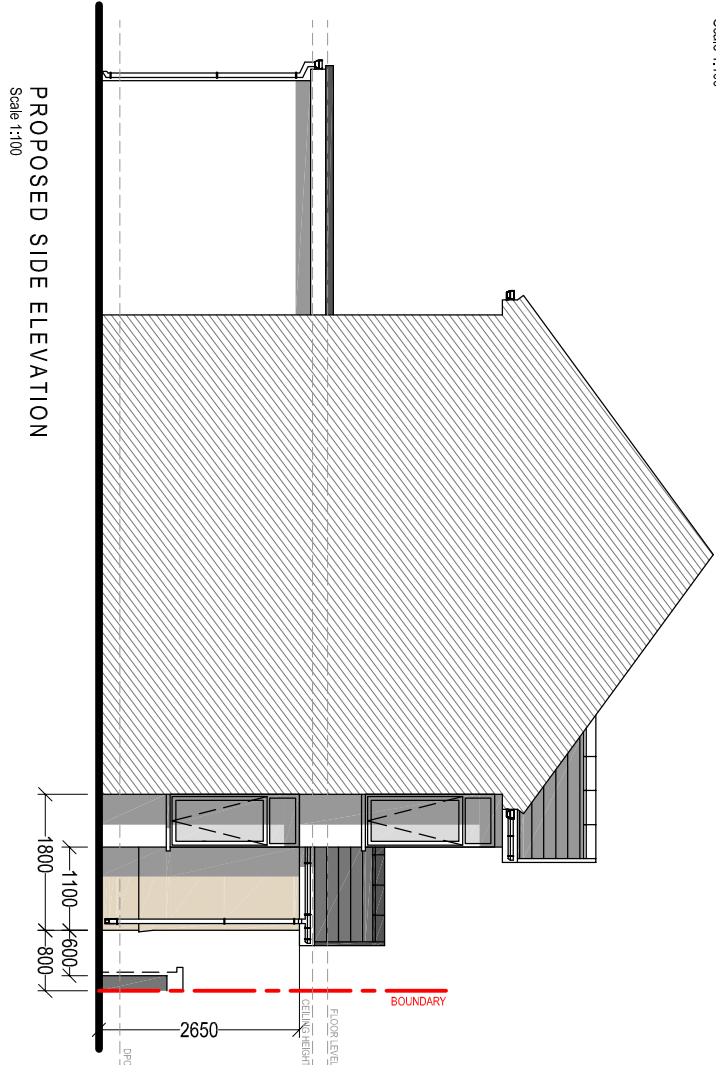

PROPOSED SIDE ELEVATION
Scale 1:100

Client:	9 Samuels Road Cwmillynfall SA9 2GT		
Project Title:	PROPOSED FRONT PORCH		
General Notes:	1. Do not scale from this drawing. Take figures dimension only. 2. Dimensions are in millimetres unless otherwise stated.		
Drawing Issue:	PLANNING		
Drawing Title:	PROPOSED ELEVATIONS & FLOOR PLAN		
Drawing No:	CPD-004	Revision:	
Date:	24-03-2026	Revised:	
Scale(s):	1:100	Paper Size:	A3
 Cwm Planning & Design Ltd. (Civil, Structural & Architectural)			