






Front elevation

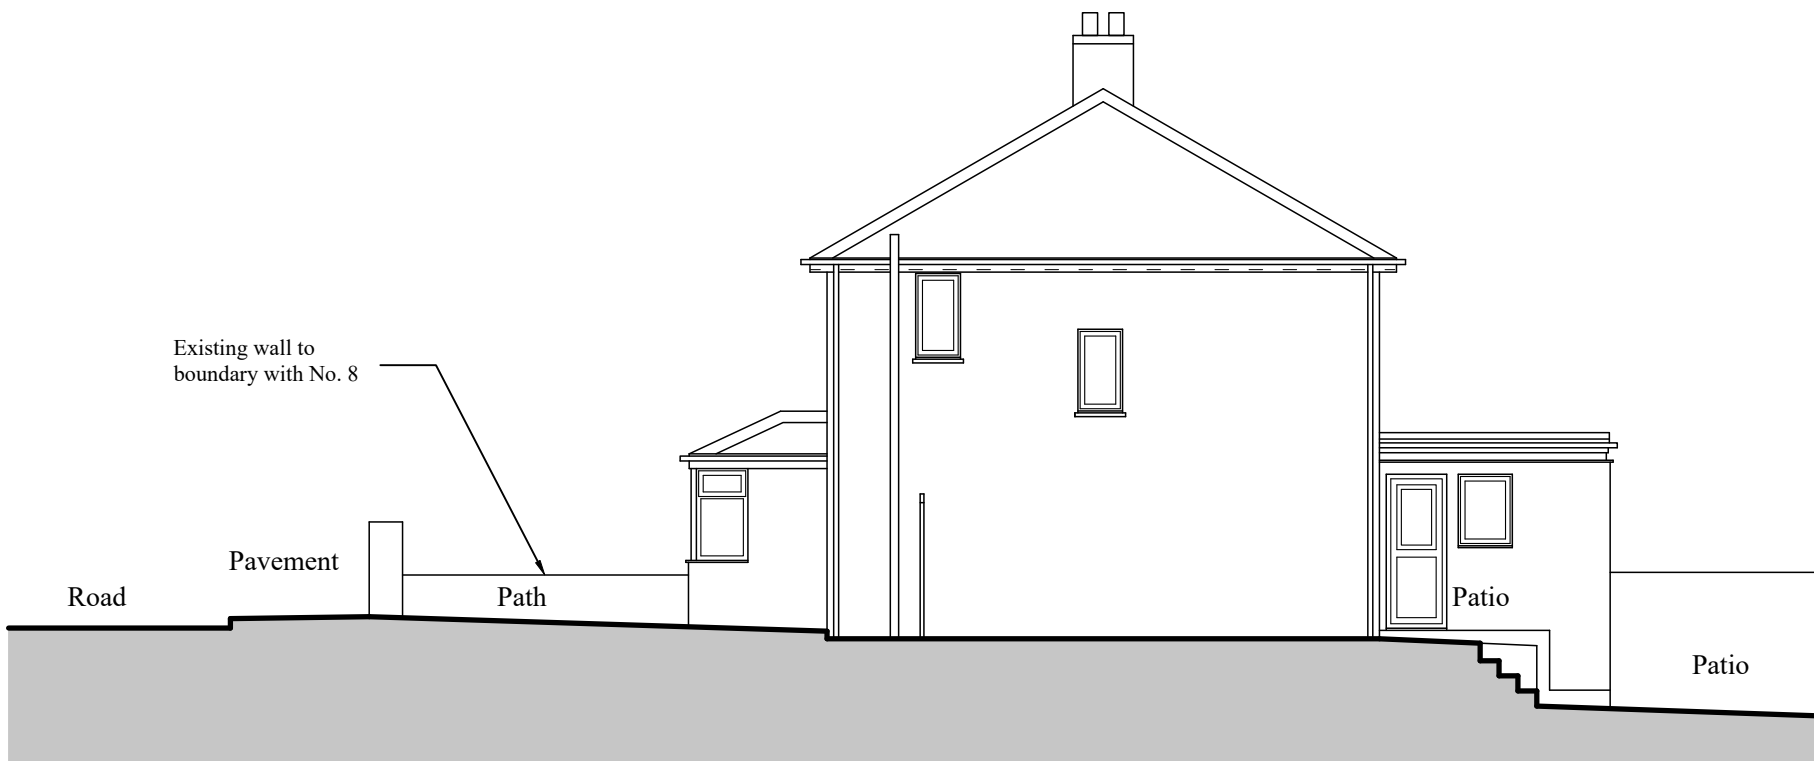

Side elevation

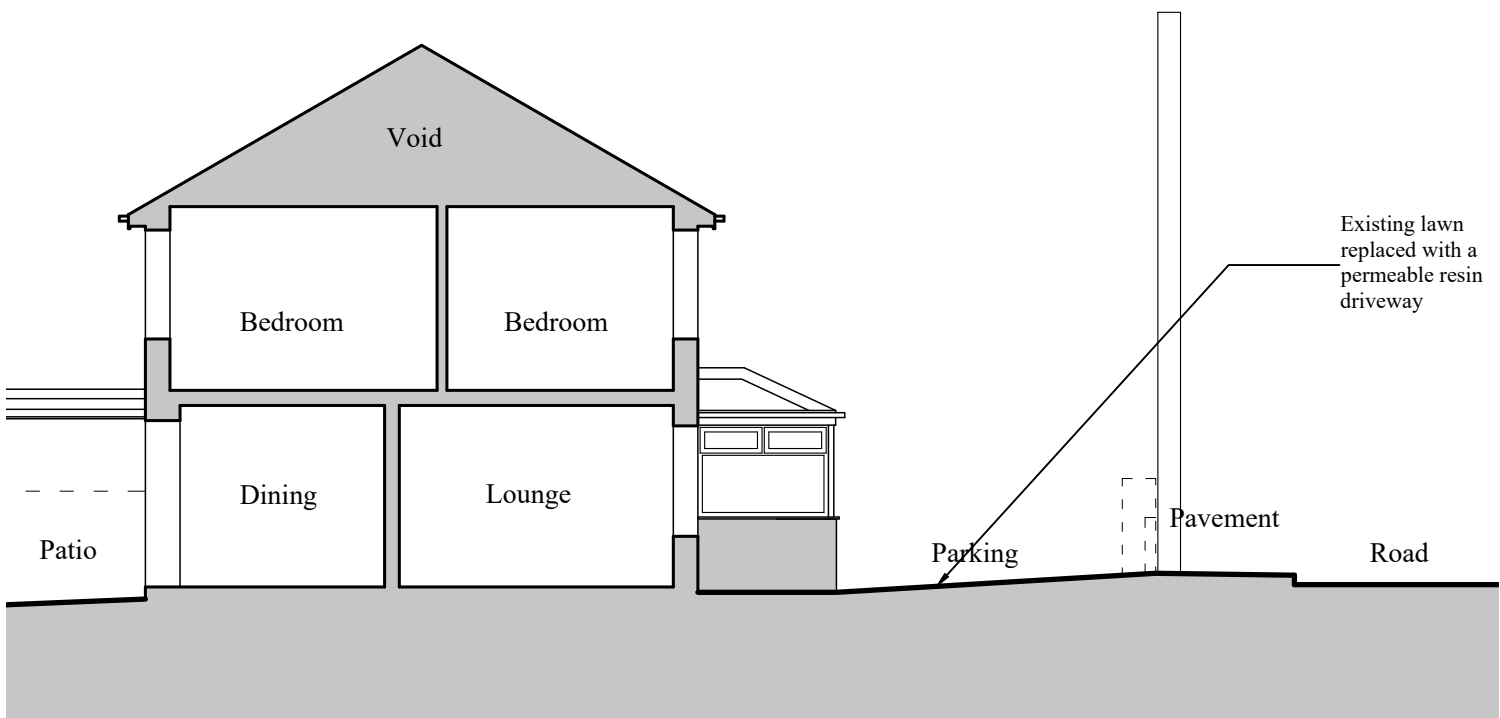


Section

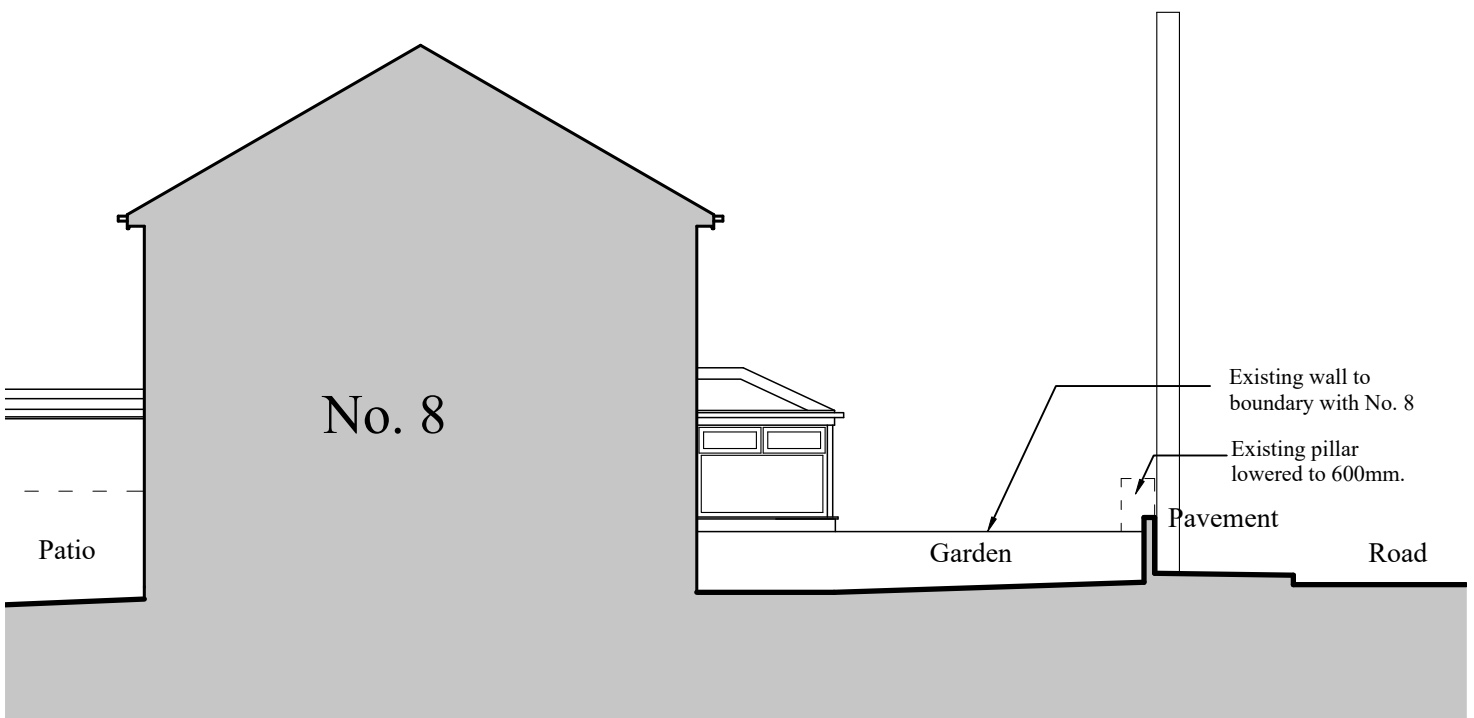

Side elevation

- Note:-**
- This drawing is intended for the purposes indicated only.
 - All dimensions are approximate and should be checked on site, with discrepancies reported.
 - Services searches to be obtained, prior to tendering or works commencing on site.
 - Building Regulations to be contacted to check if an application is required, and should advise the contractor accordingly.
 - A Party Wall agreement may be required with adjoining neighbours, prior to starting work.
 - CDM Regulations 2015 & Health and Safety at work act 1974 apply.

 

Client:- Mr & Mrs Dando 9 Brynsiriol, Tonmawr Road, Tonmawr, Port Talbot. SA12 9UG		Job Title :- Proposed new driveway 9 Brynsiriol, Tonmawr Road, Tonmawr, Port Talbot. SA12 9UG		Dwg Title:- Proposed elevations	
Scale:- 1:100	Date :- April 2026	Stage :- Planning	Dwg No.:- P05	Rev.:- A	A3