


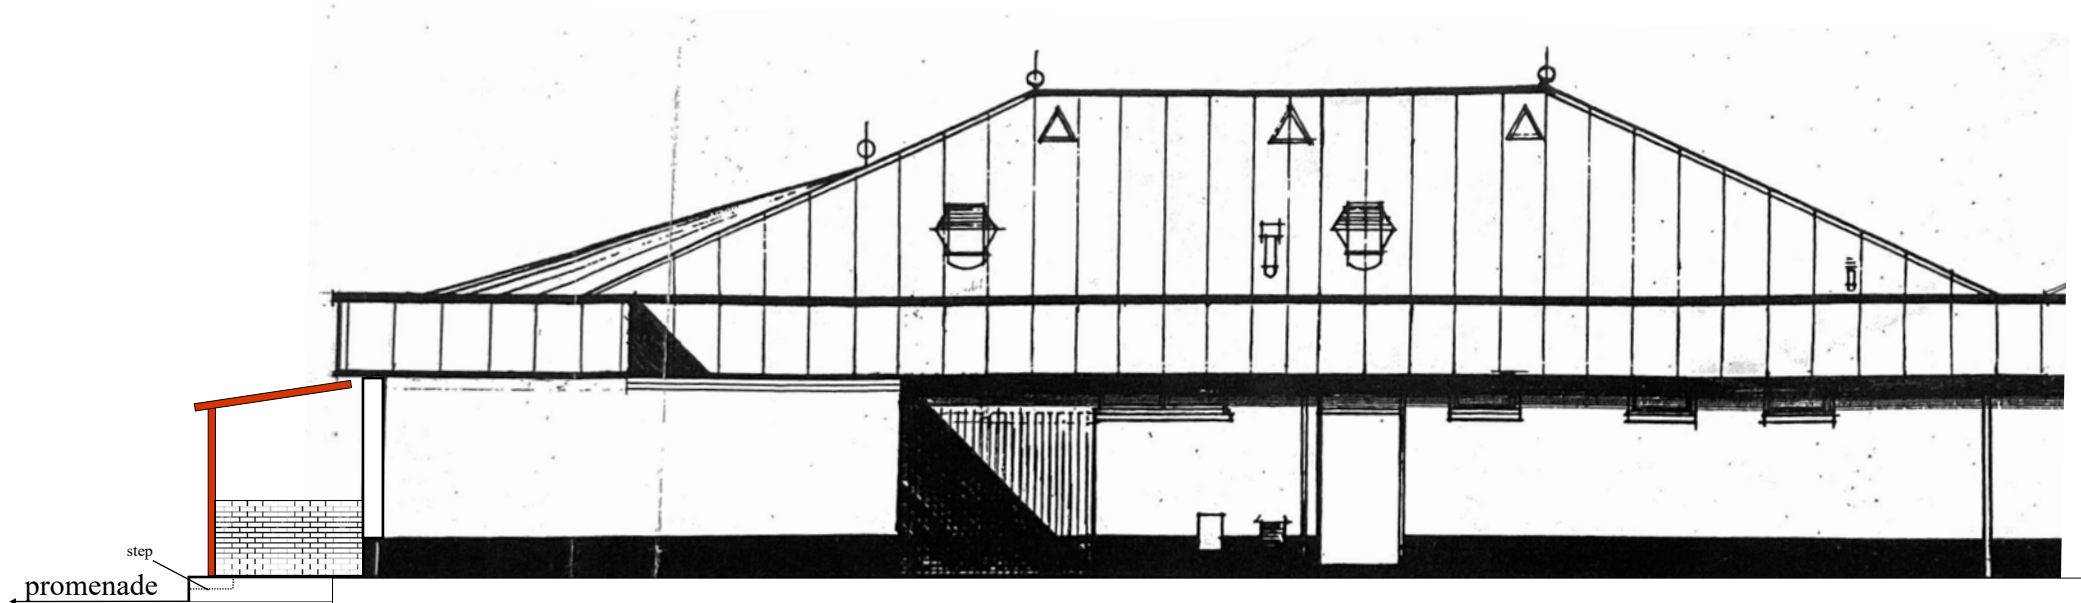


Scale 1:100

Proposed pergola, location viewed from rear of Remo's



REAR ELEVATION

Proposed pergola, location viewed from front entrance

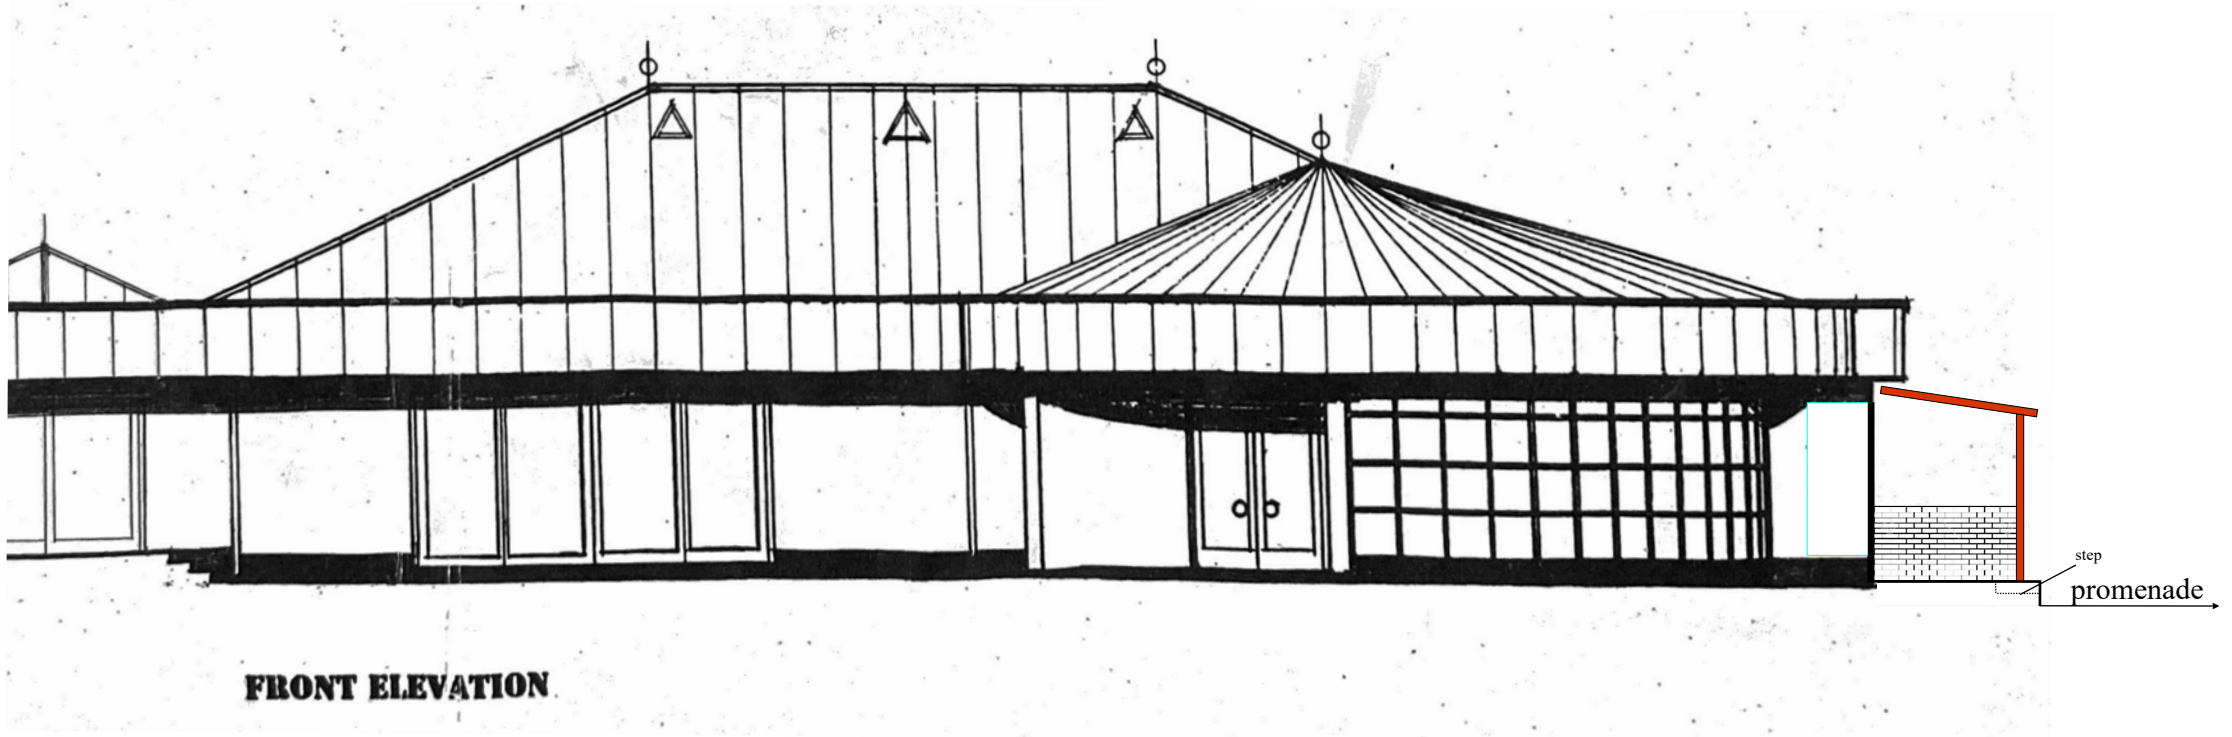



Scale 1:100

Proposed pergola, location viewed from promenade

