



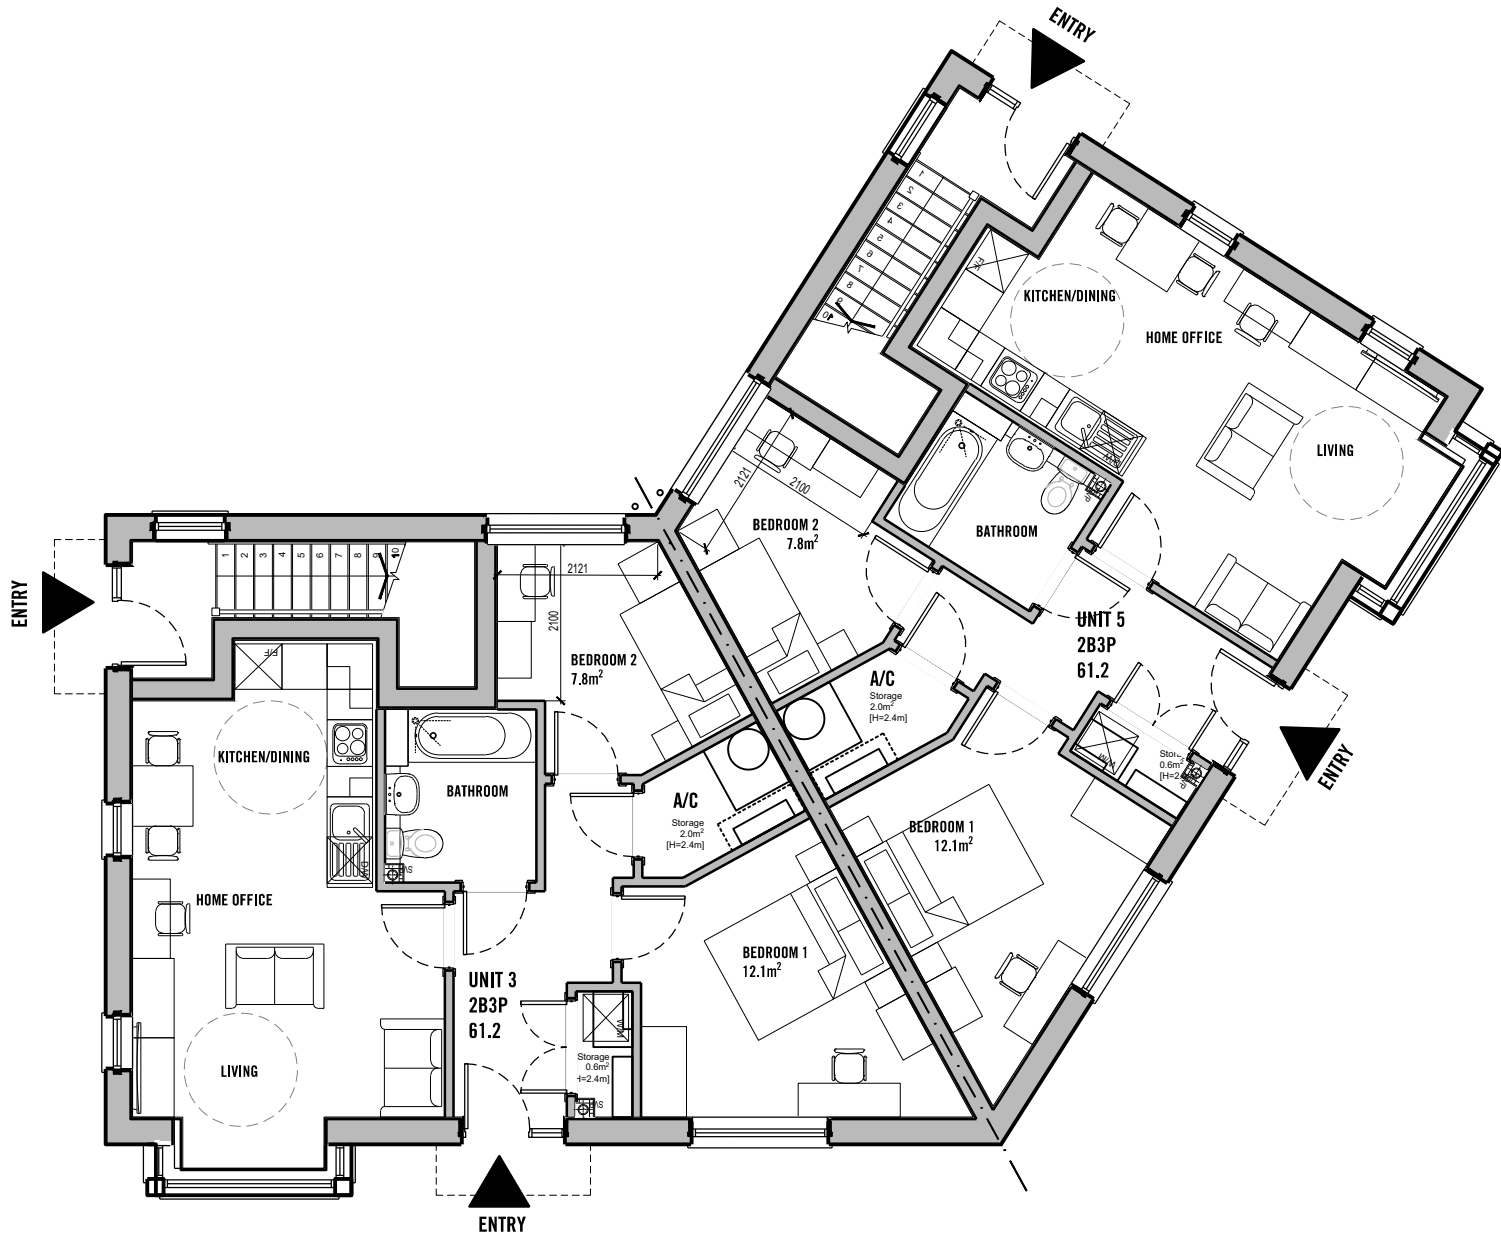


GROUND FLOOR PLAN

2B3P WALK-UP


Ground Floor Area - 61.2m²
First Floor Area - 70.1m²
WDQR Requirement - 65m²
Ground Floor Storage Area - 2.6m² (In addition to area required for M&E equipment)
First Floor Storage Area - 3.7m² (In addition to area required for M&E equipment)
WDQR Requirement - 2m²

Layout designed to meet requirements of Lifetime Homes and WDQR 2021

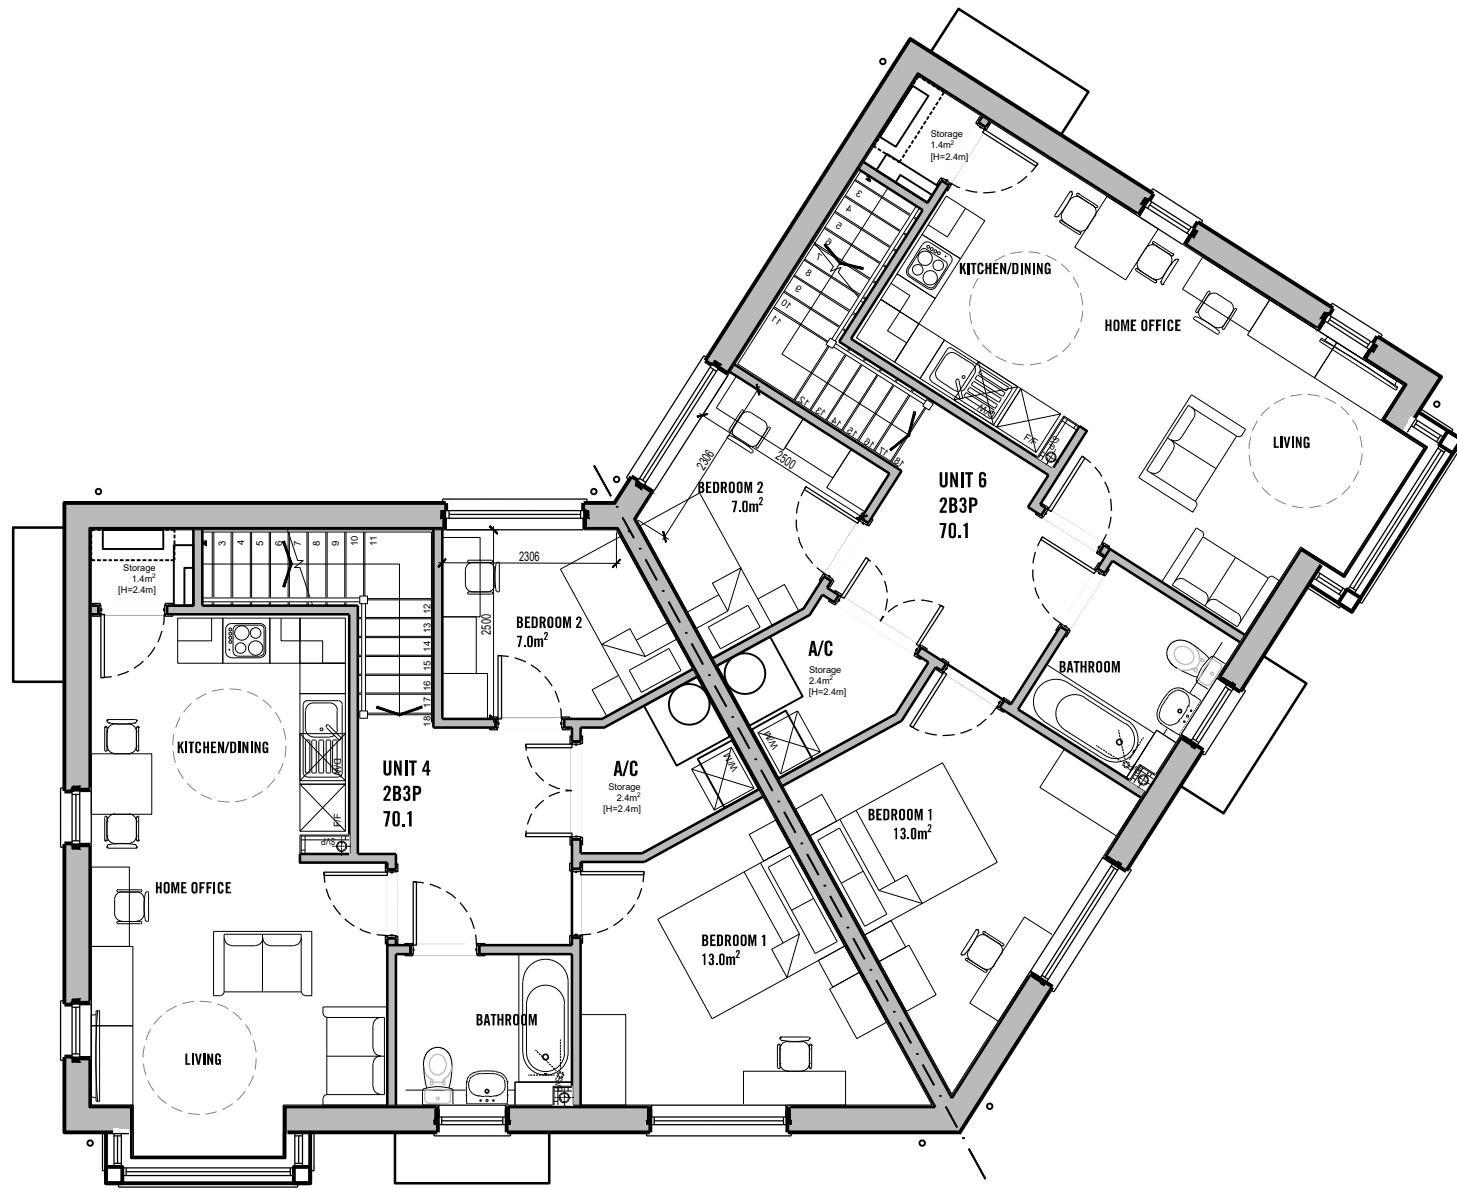 

FIRST FLOOR

This drawing is the copyright of Roberts Limbrick Ltd and should not be reproduced in whole or in part or used in any manner whatsoever without their written permission. Do Not scale off this drawing, use only figured dimensions and report any discrepancies or omissions to the Architect immediately.		
rev.	date	description
A	07/12/22	Elevations amended
B	22/12/22	Trees removed
C	26/07/23	Unit numbers added
D	25/09/23	Handed units added

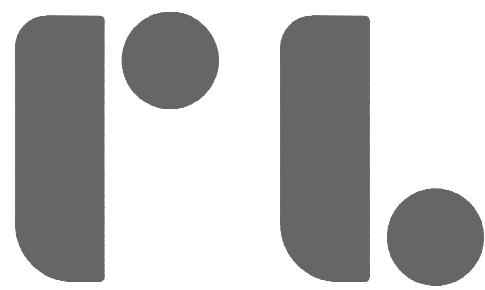

Roberts Limbrick
project

Residential Development
Devonshire Place
Port Talbot

client
Linc Cymru

drawing
2B3P Walk-Up Apartments
Plans
Type 2 (Corner)

PLANNING

ROBERTS LIMBRICK LTD

The Carriage Building, Bruton Way,
Gloucester, GL1 1DG ☐

The Estates Office, 25 - 26 Gold Tops,
Newport, NP20 4PG ☐

T. 03333 405 500
mail@robertslimbrick.com
www. robertslimbrick.com

Registered Office : England No. 06658029

scale	1:100 @ A2		
date	MAY 2022	author	ep
project	drg no.	rev.	
10429 PL32		D	