



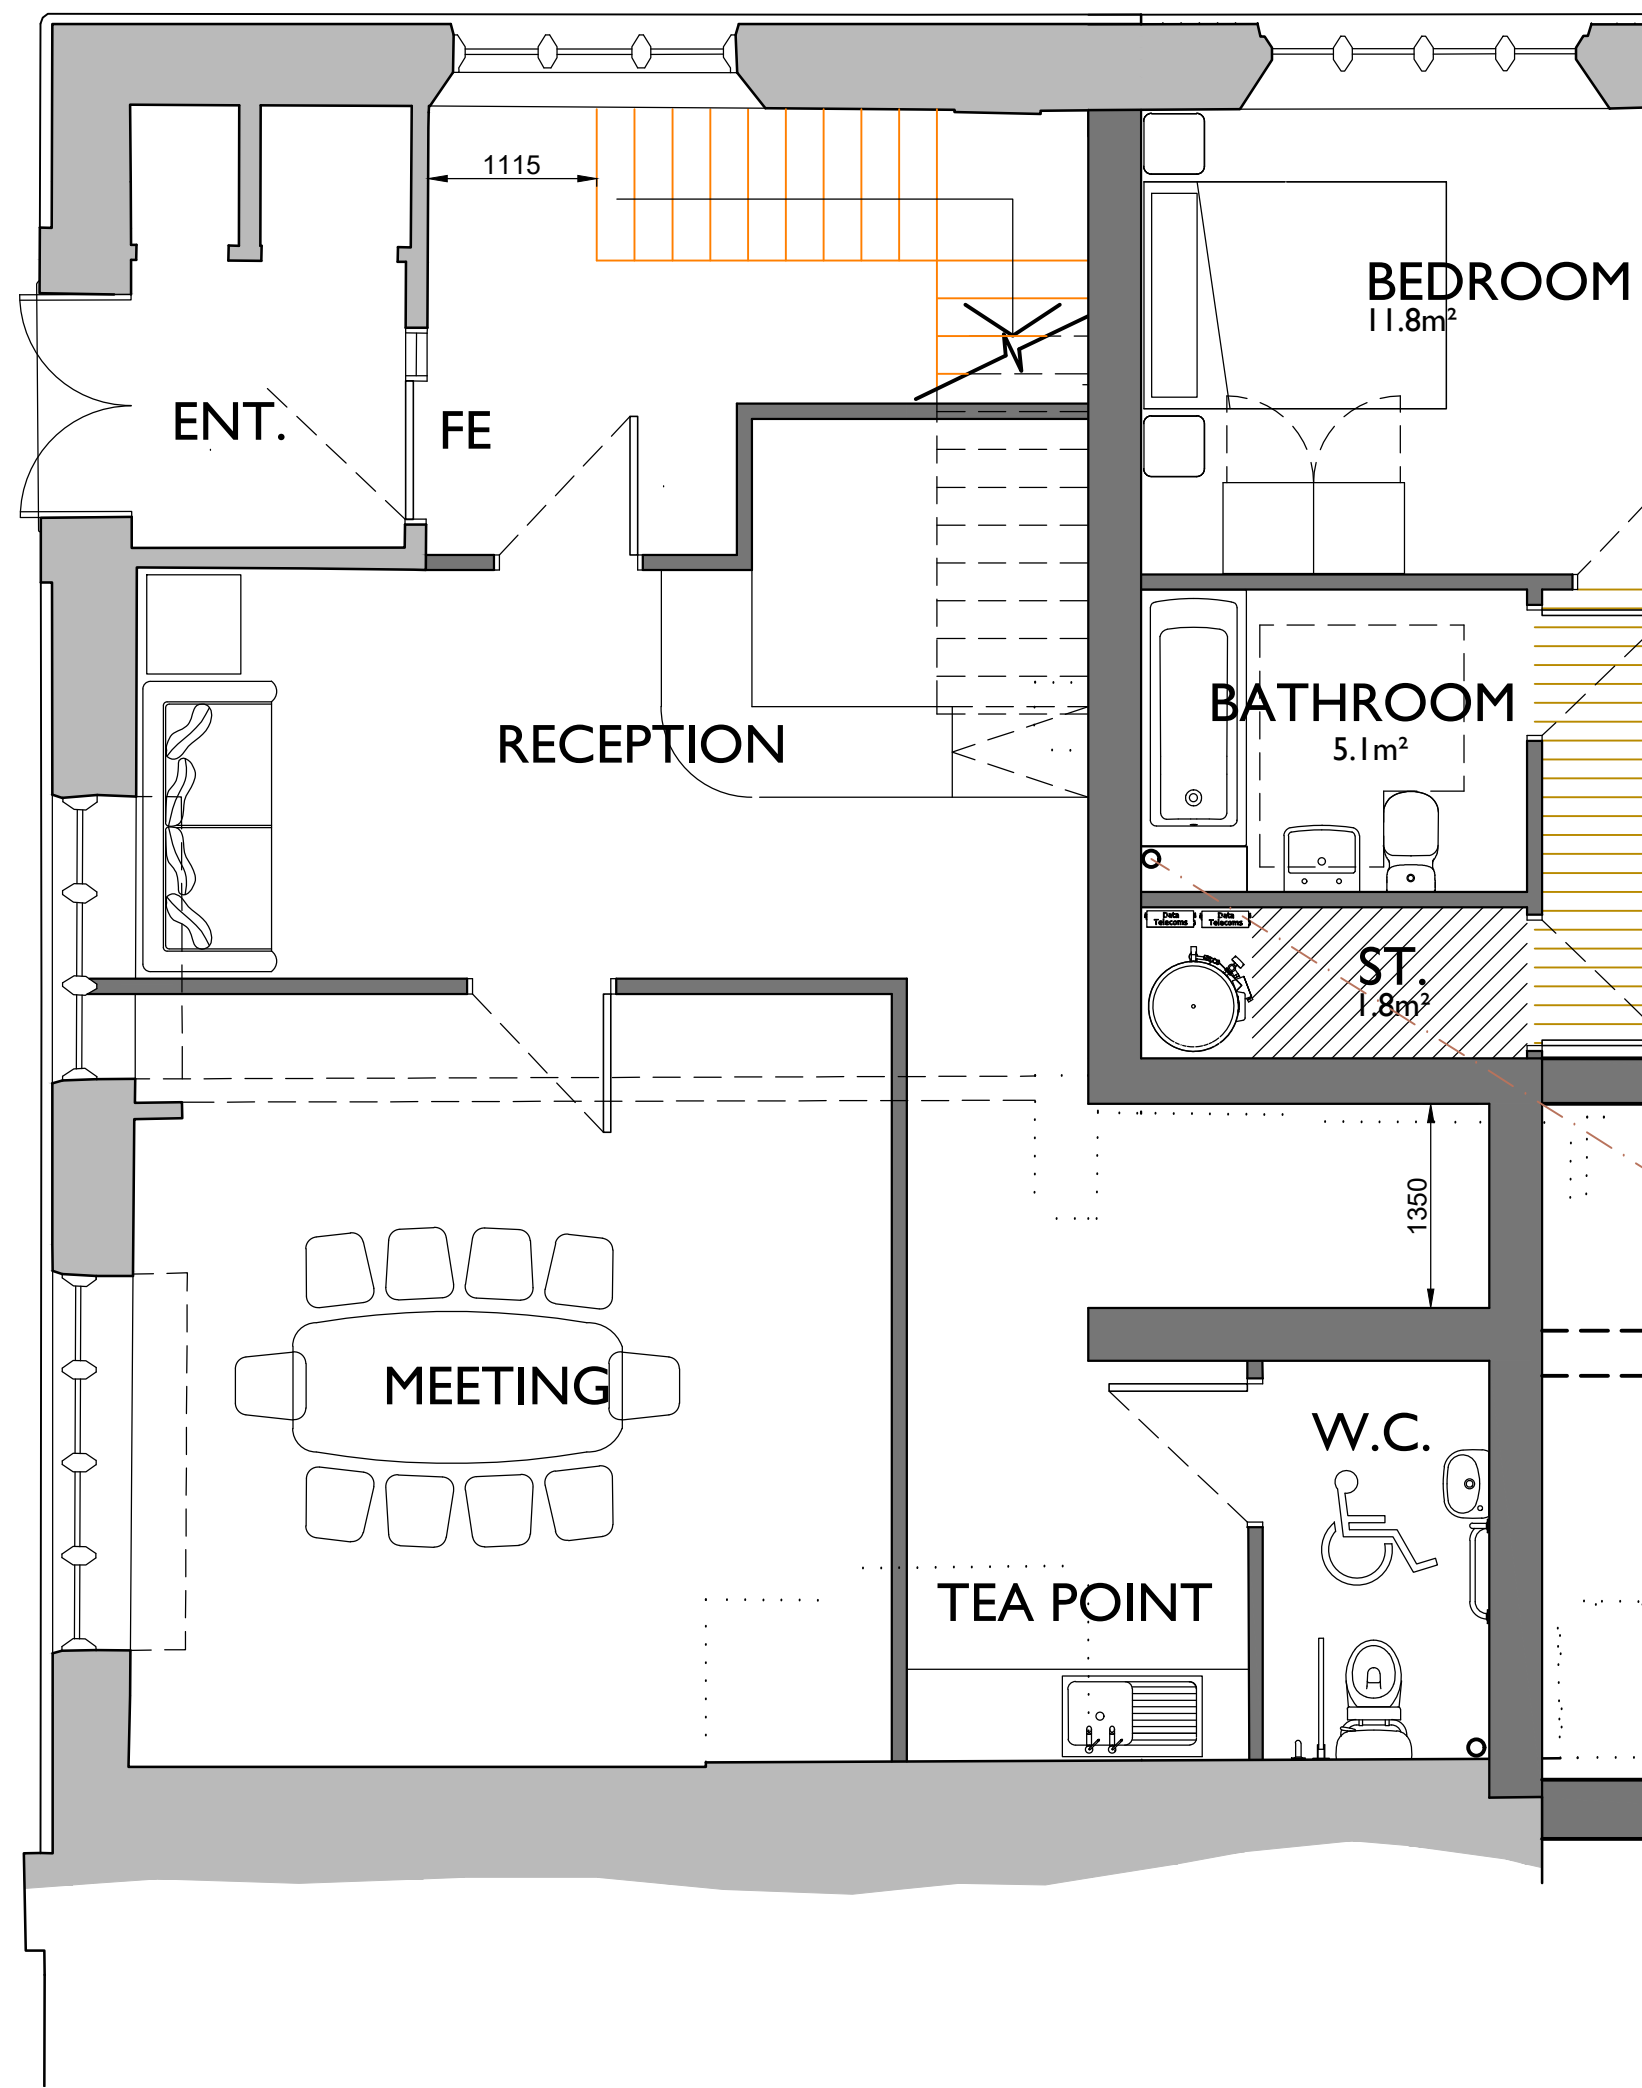

PROPOSED GROUND FLOOR
Scale 1:50

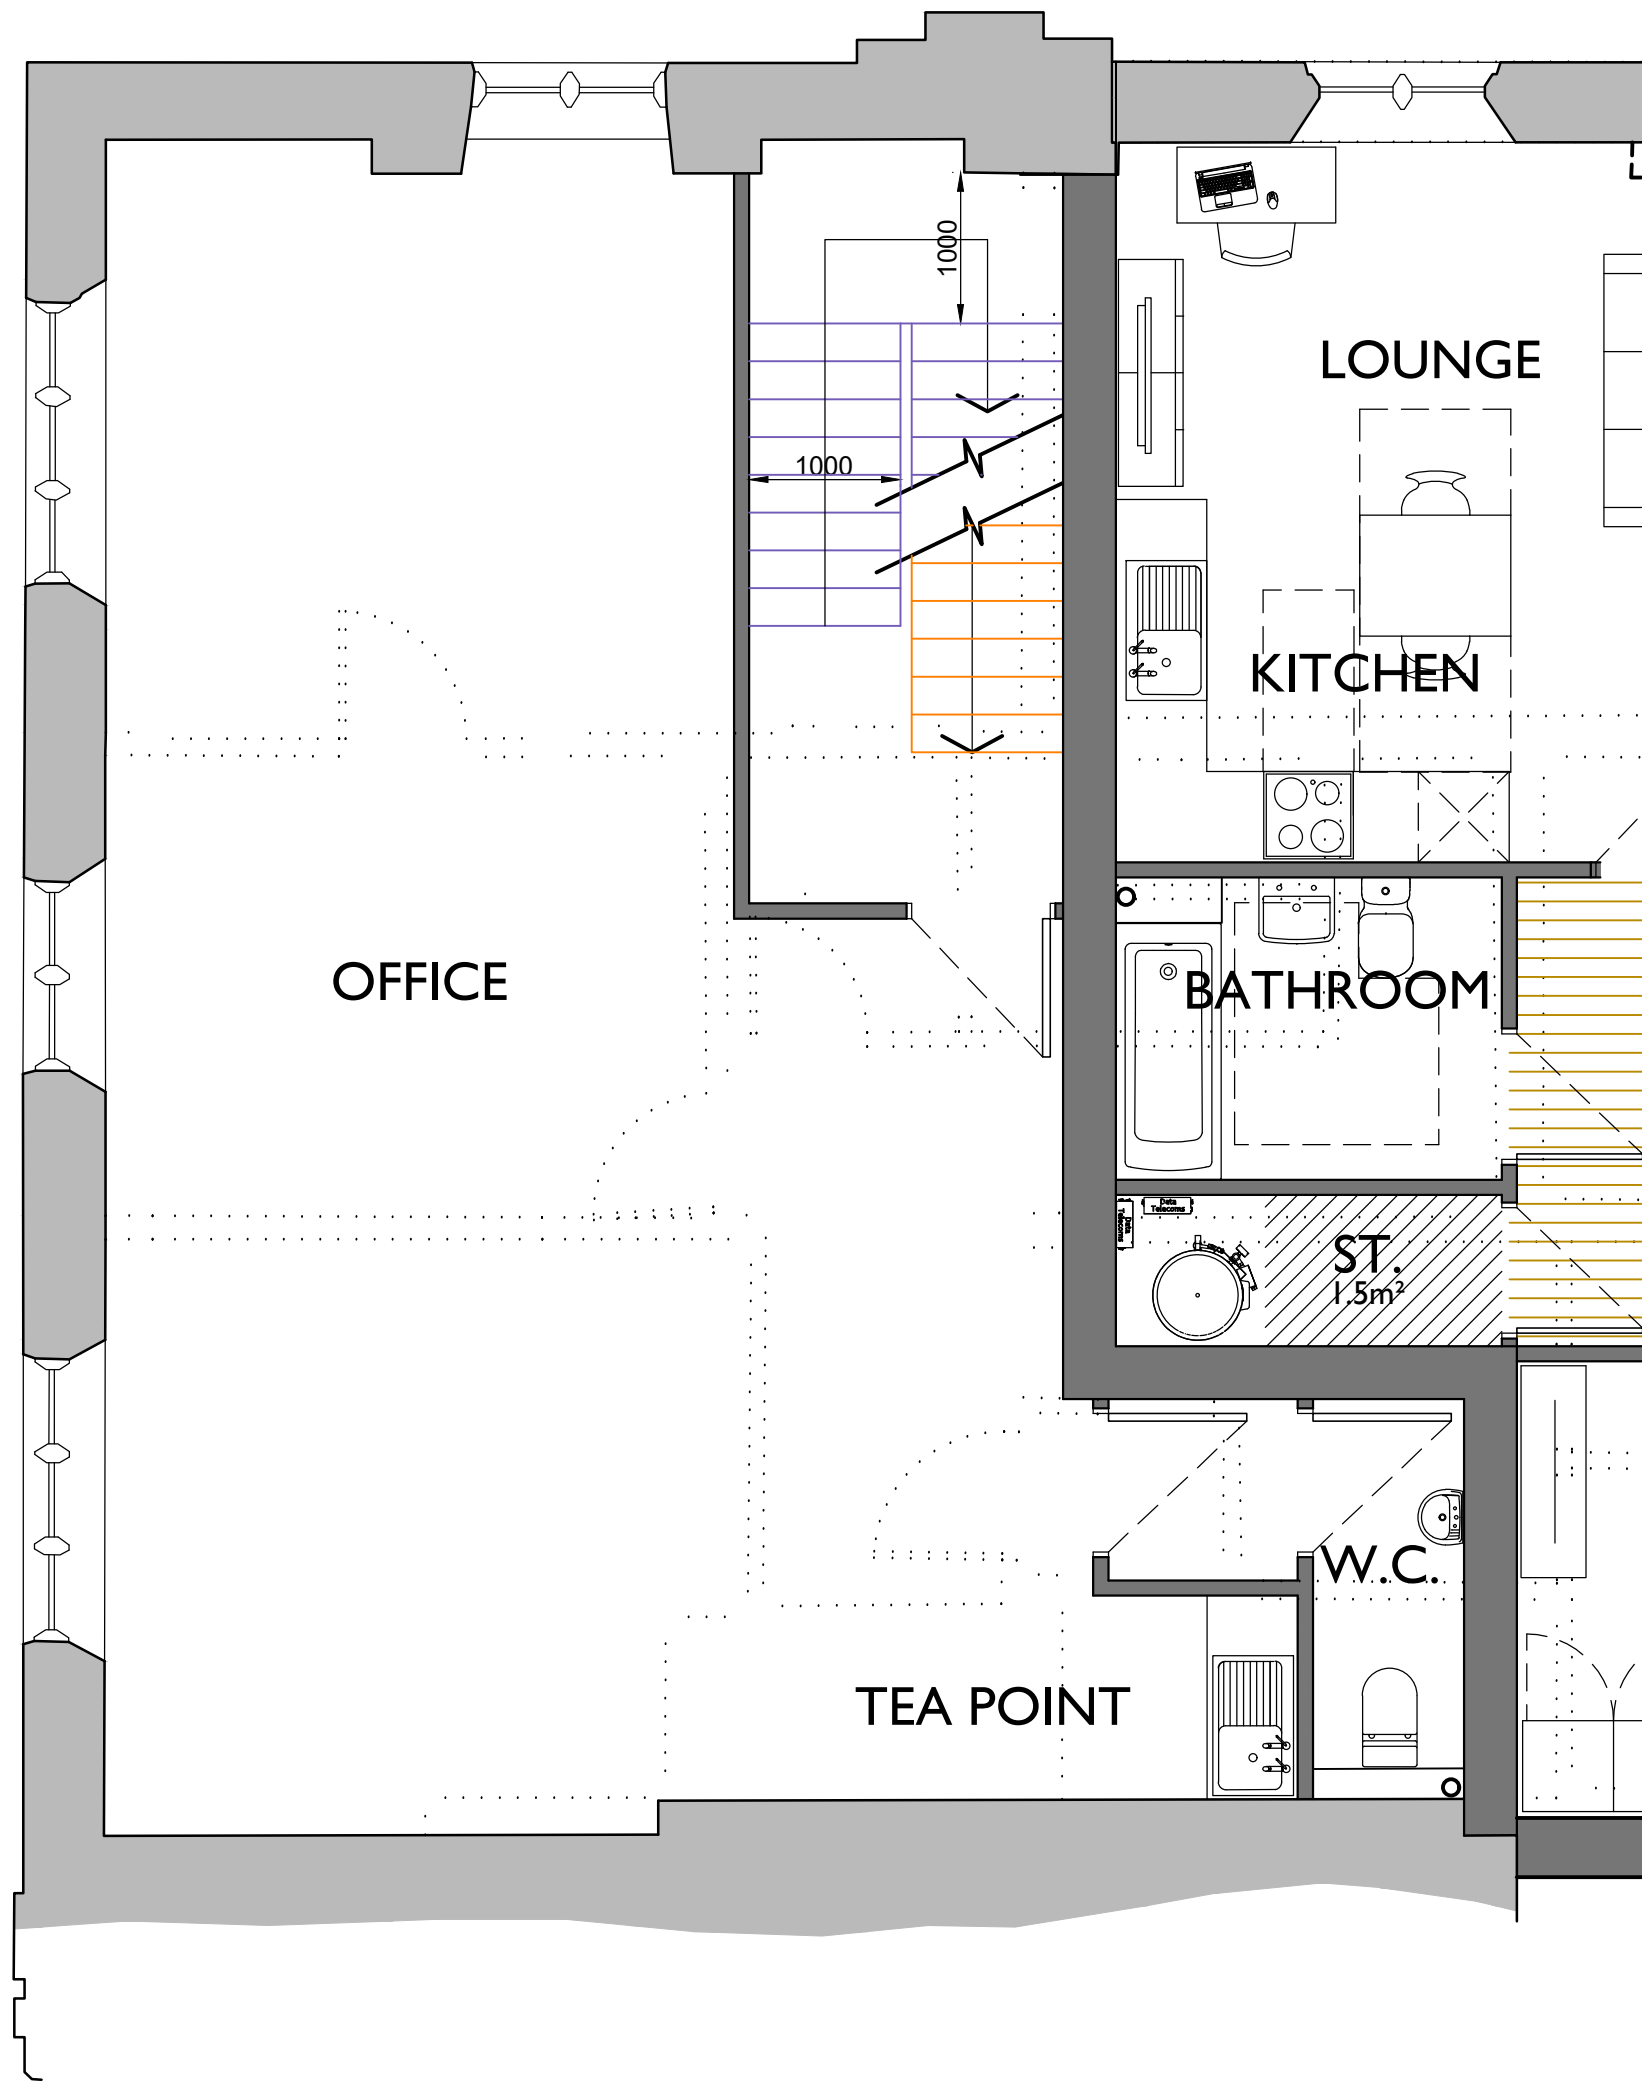


PROPOSED FIRST FLOOR
Scale 1:50



PROPOSED SECOND FLOOR
Scale 1:50



PROPOSED FRONT ELEVATION
Scale 1:100

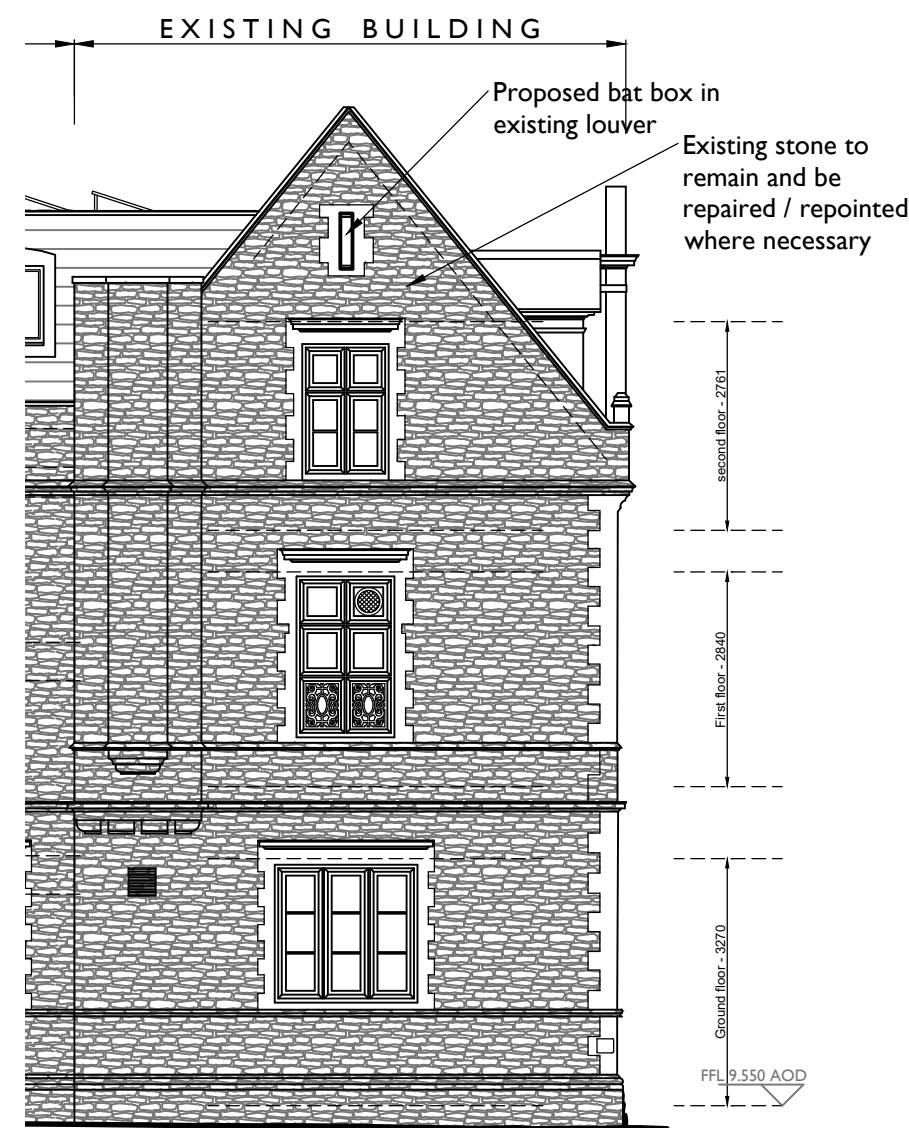

PROPOSED SIDE ELEVATION
Scale 1:100

NOTES

- 1) All dimensions in millimeters Unless otherwise noted.
- 2) Drawings intended for purposes as described.
- 3) Any discrepancies to be brought to the attention of Life Property Group immediately.
- 4) Do not scale off this drawing for construction purposes

© This Drawing is copyright
It must not be reproduced or disclosed to
third parties without the permission of
LPG.

DESCRIPTION
Generally amended

DATE
Jun
2025

REVISION
A

PROJECT

PROPOSED DEVELOPMENT
FORMER BANK, STATION ROAD
PORT TALBOT

DRAWING TITLE

PROPOSED LAYOUTS AND ELEVATION
COMMERCIAL ELEMENT

DETAILS

Scales	As shown @ A1	Date	JUN 25
Drawn	RP	Checked	-
Job No.	2404	Drawing No.	20
Status	Prelim	Revision	A

Life

PROPERTY GROUP

Life Property Group Ltd
65 Station Road, Port Talbot, SA13 1NW
T - 01792 546666
W - lifepropertygroup.com
E - info@lifepropertygroup.com